


FD/SS/08

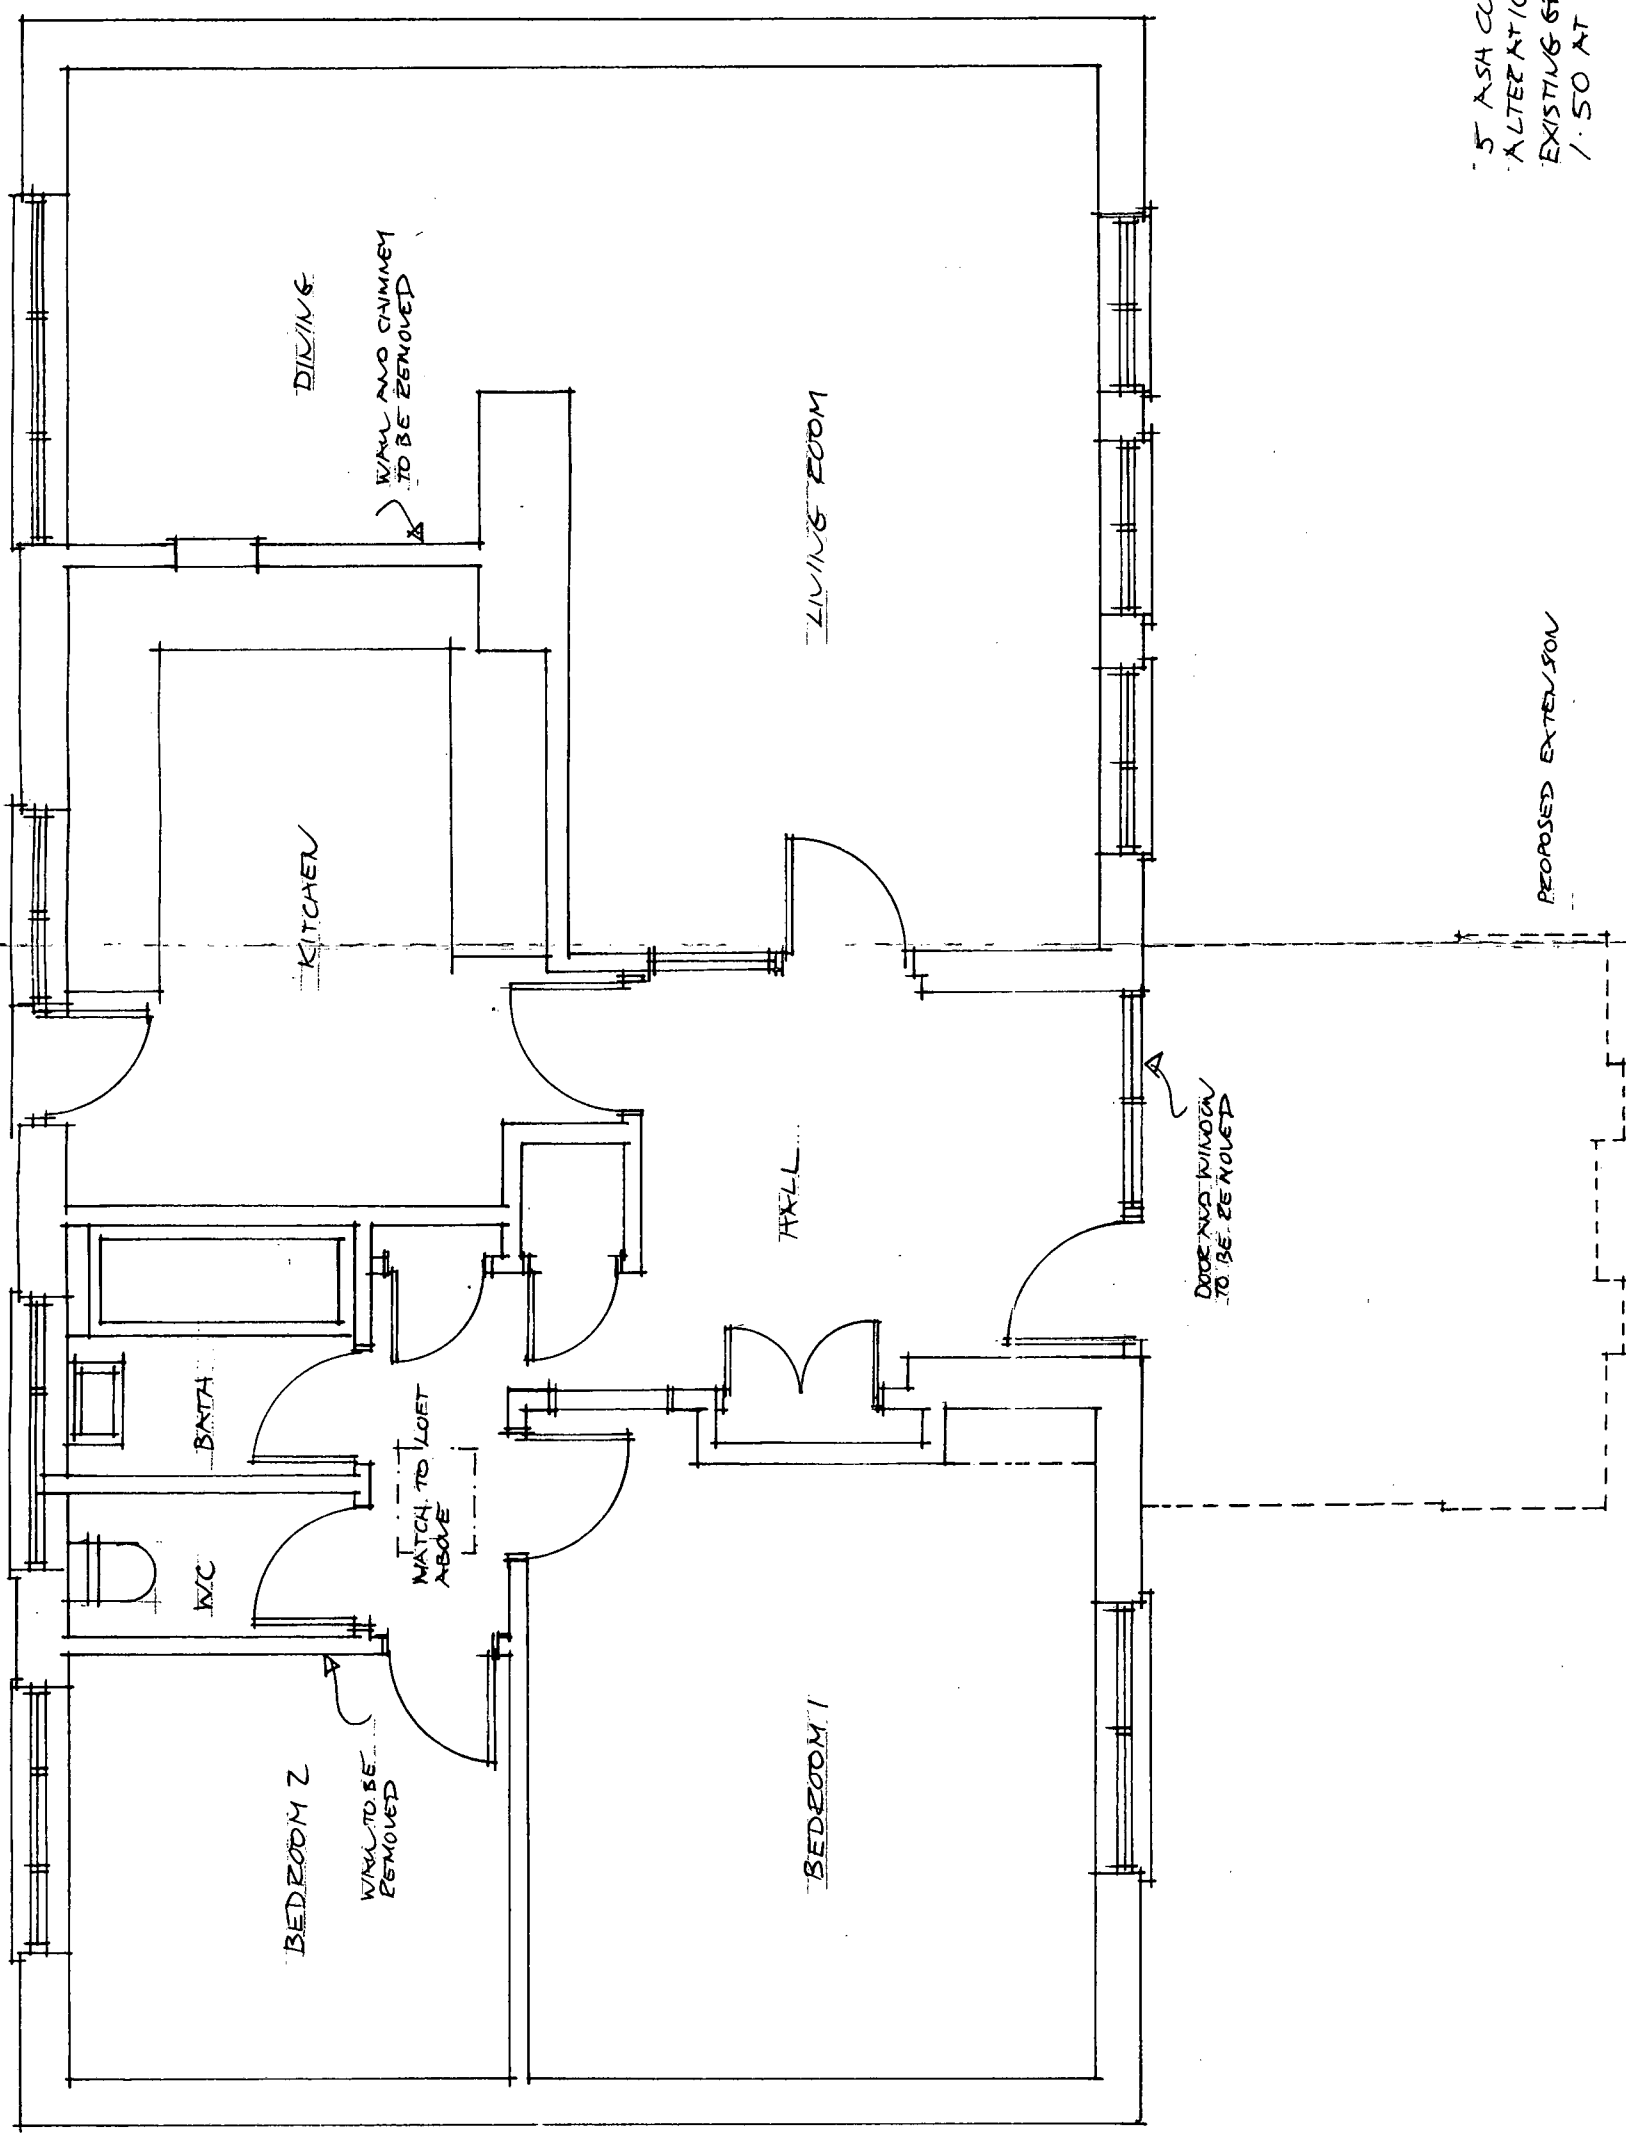

5 ASA CLOSE FINDON
ALTERATIONS AND EXTENSION
EXISTING GROUND FLOOR PLAN
1.50 AT X3
PAGE 06