


ARUN DISTRICT COUNCIL			
No.	FD	SS	08
RECEIVED			

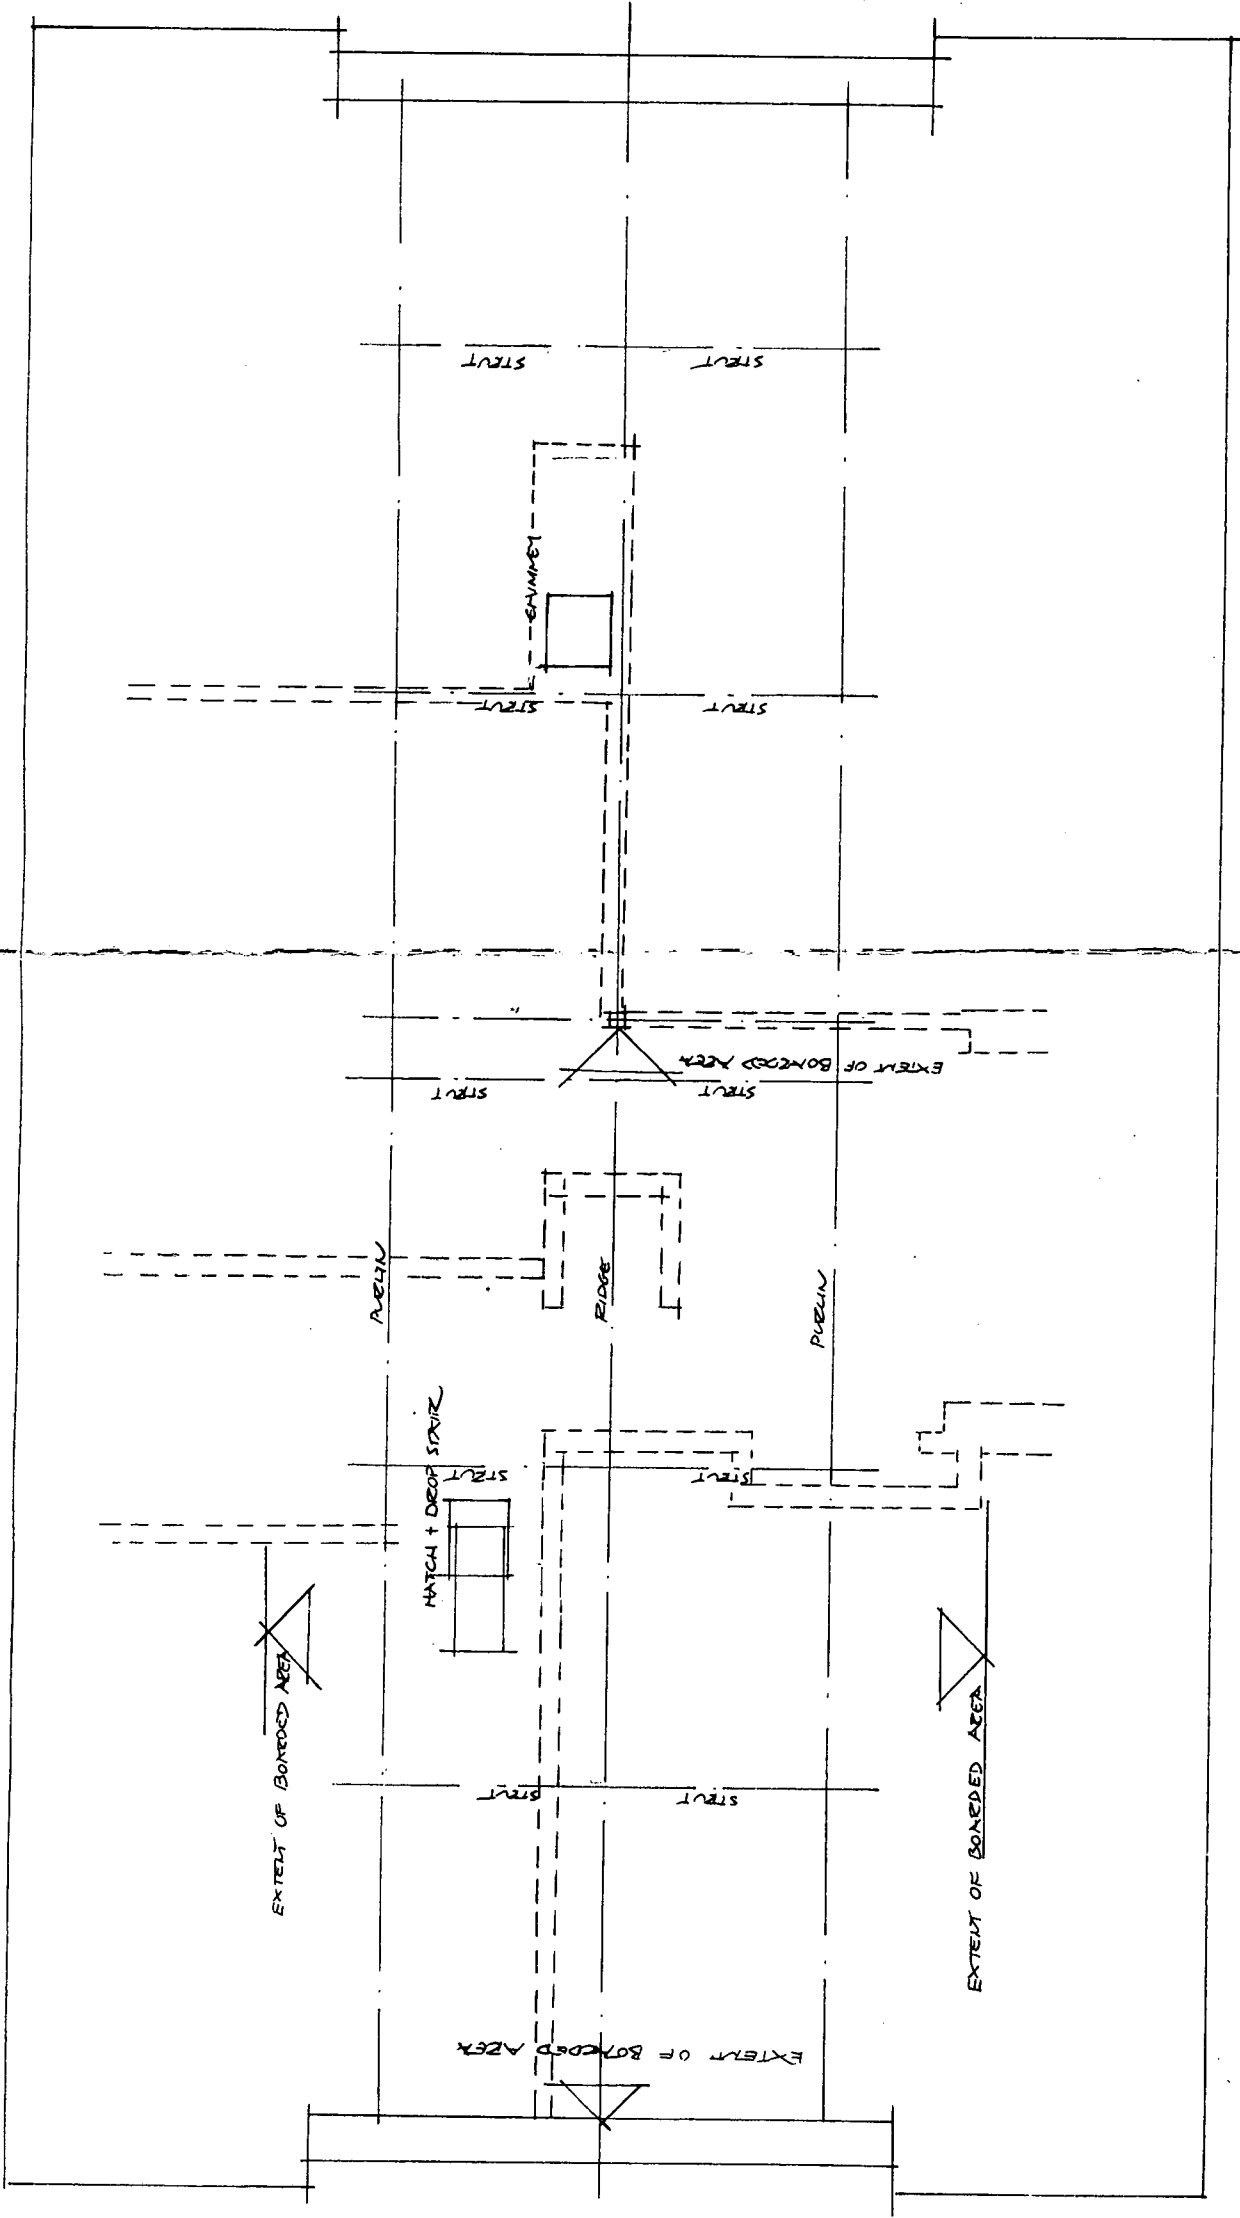

5 ASA CLOSE FINDON
ALTERATIONS AND EXTENSION
EXISTING FIRST FLOOR PLAN
1:50 AT A3 DWG 07