



FN/55/08

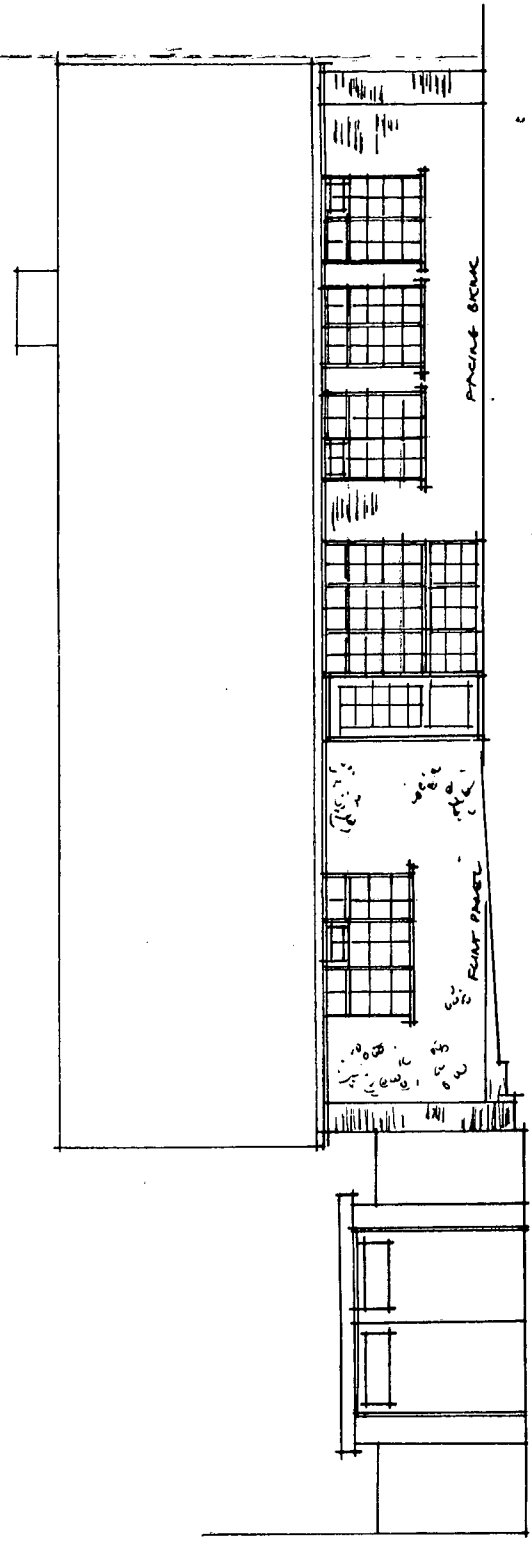


FRONT ELEVATION (ASH CLOSE)

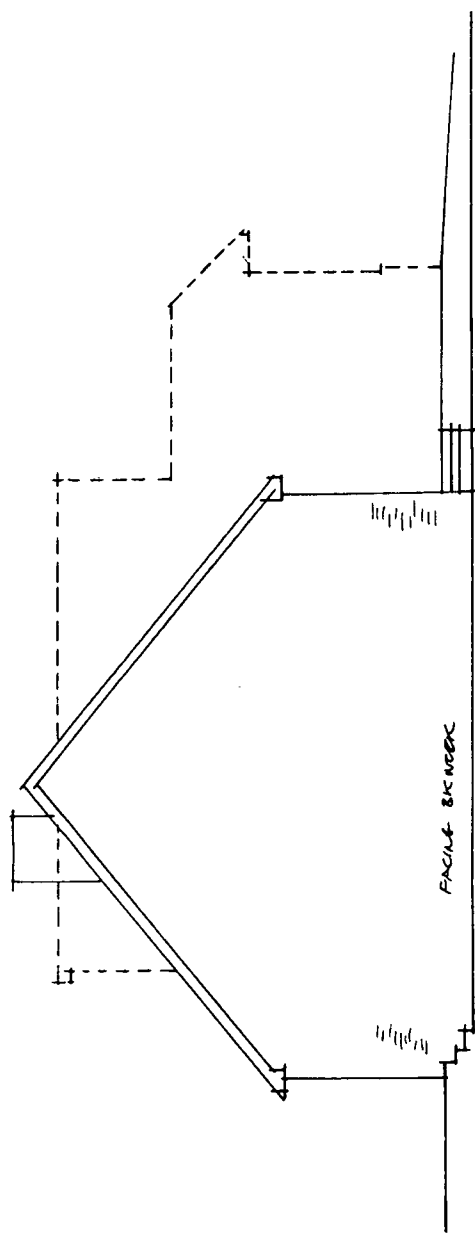


SIDE ELEVATION

EXTERNAL MATERIALS
ROOF: PLAIN TILES
WALLS: FACED BRICKWORK
FLOOR: PLASTER
WINDOWS: WHITE UPVC FRAME

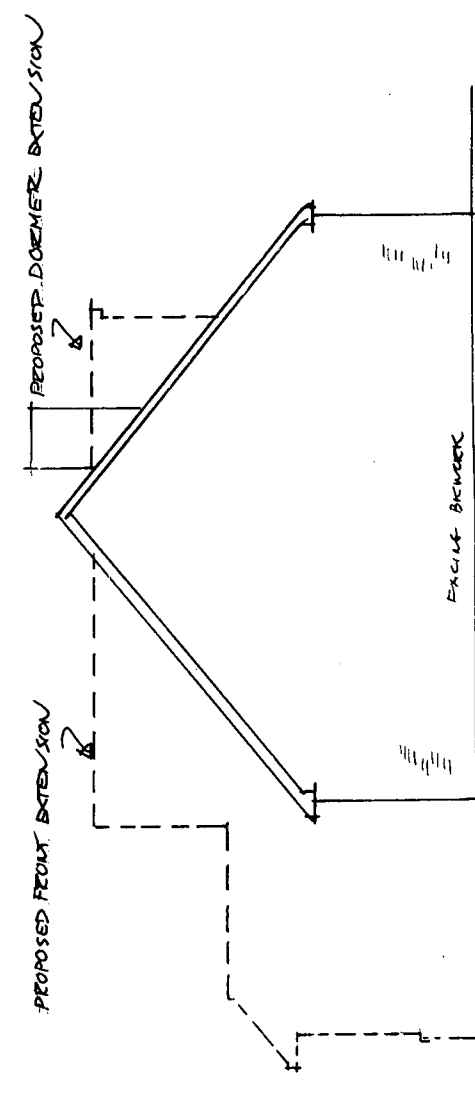

SIDE ELEVATION (BEECH ROAD)

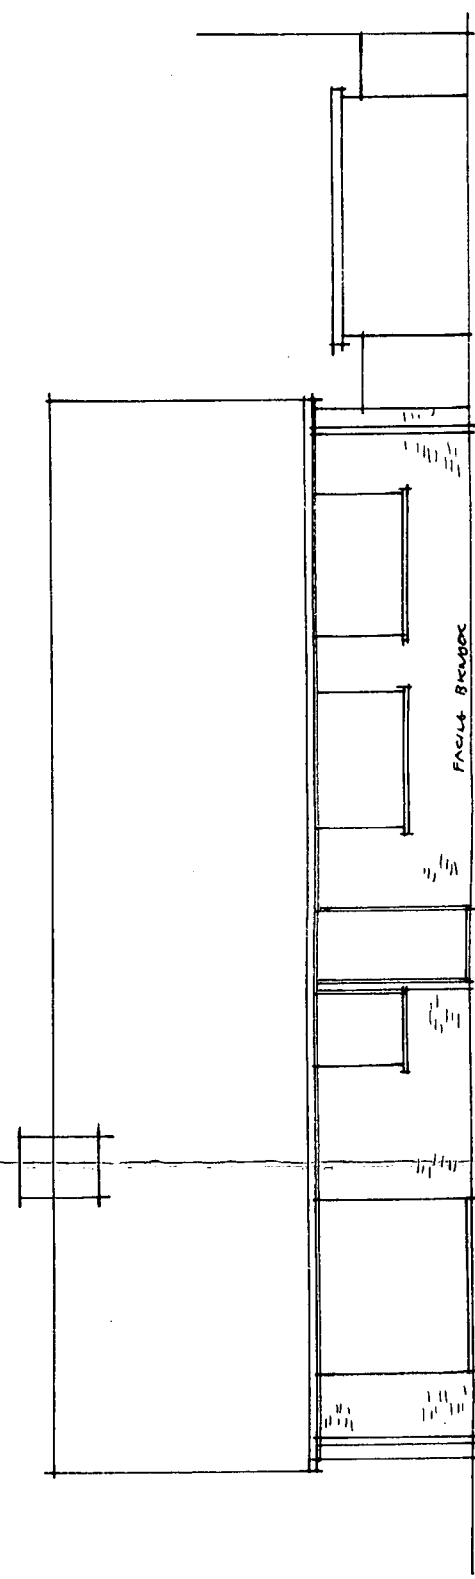

REAR ELEVATION

5 ASH CLOSE FINDON
ALTERATIONS AND EXTENSION
EXISTING ELEVATIONS
1:100 AT A3
DRAWG 08