ARUN DISTRICT COUNCIL
No. FN 55 08
RECEIVED

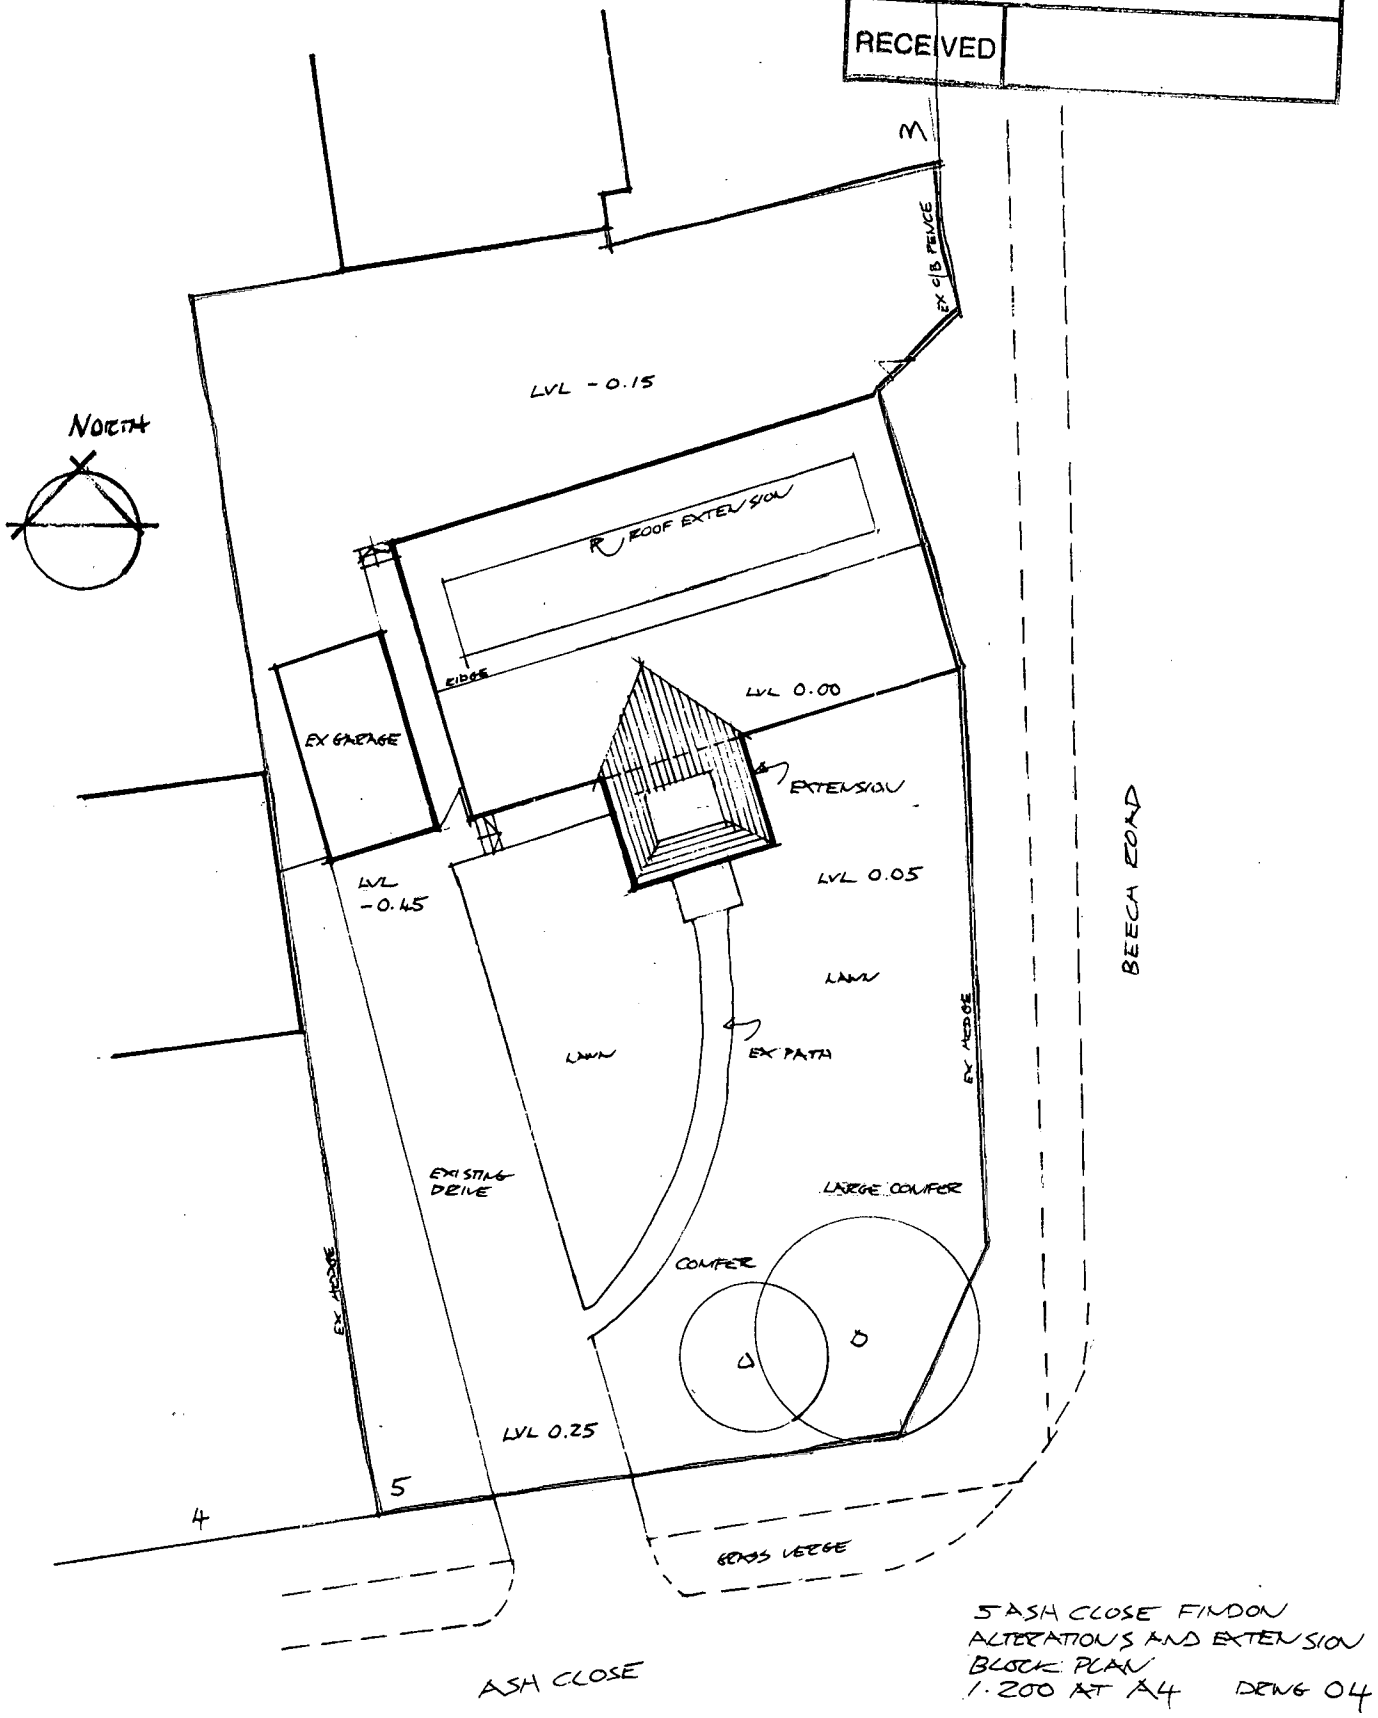

5 ASH CLOSE FINDON
ALTERATIONS AND EXTENSION
BLOCK PLAN
1:200 AT A4 DRWG 04