




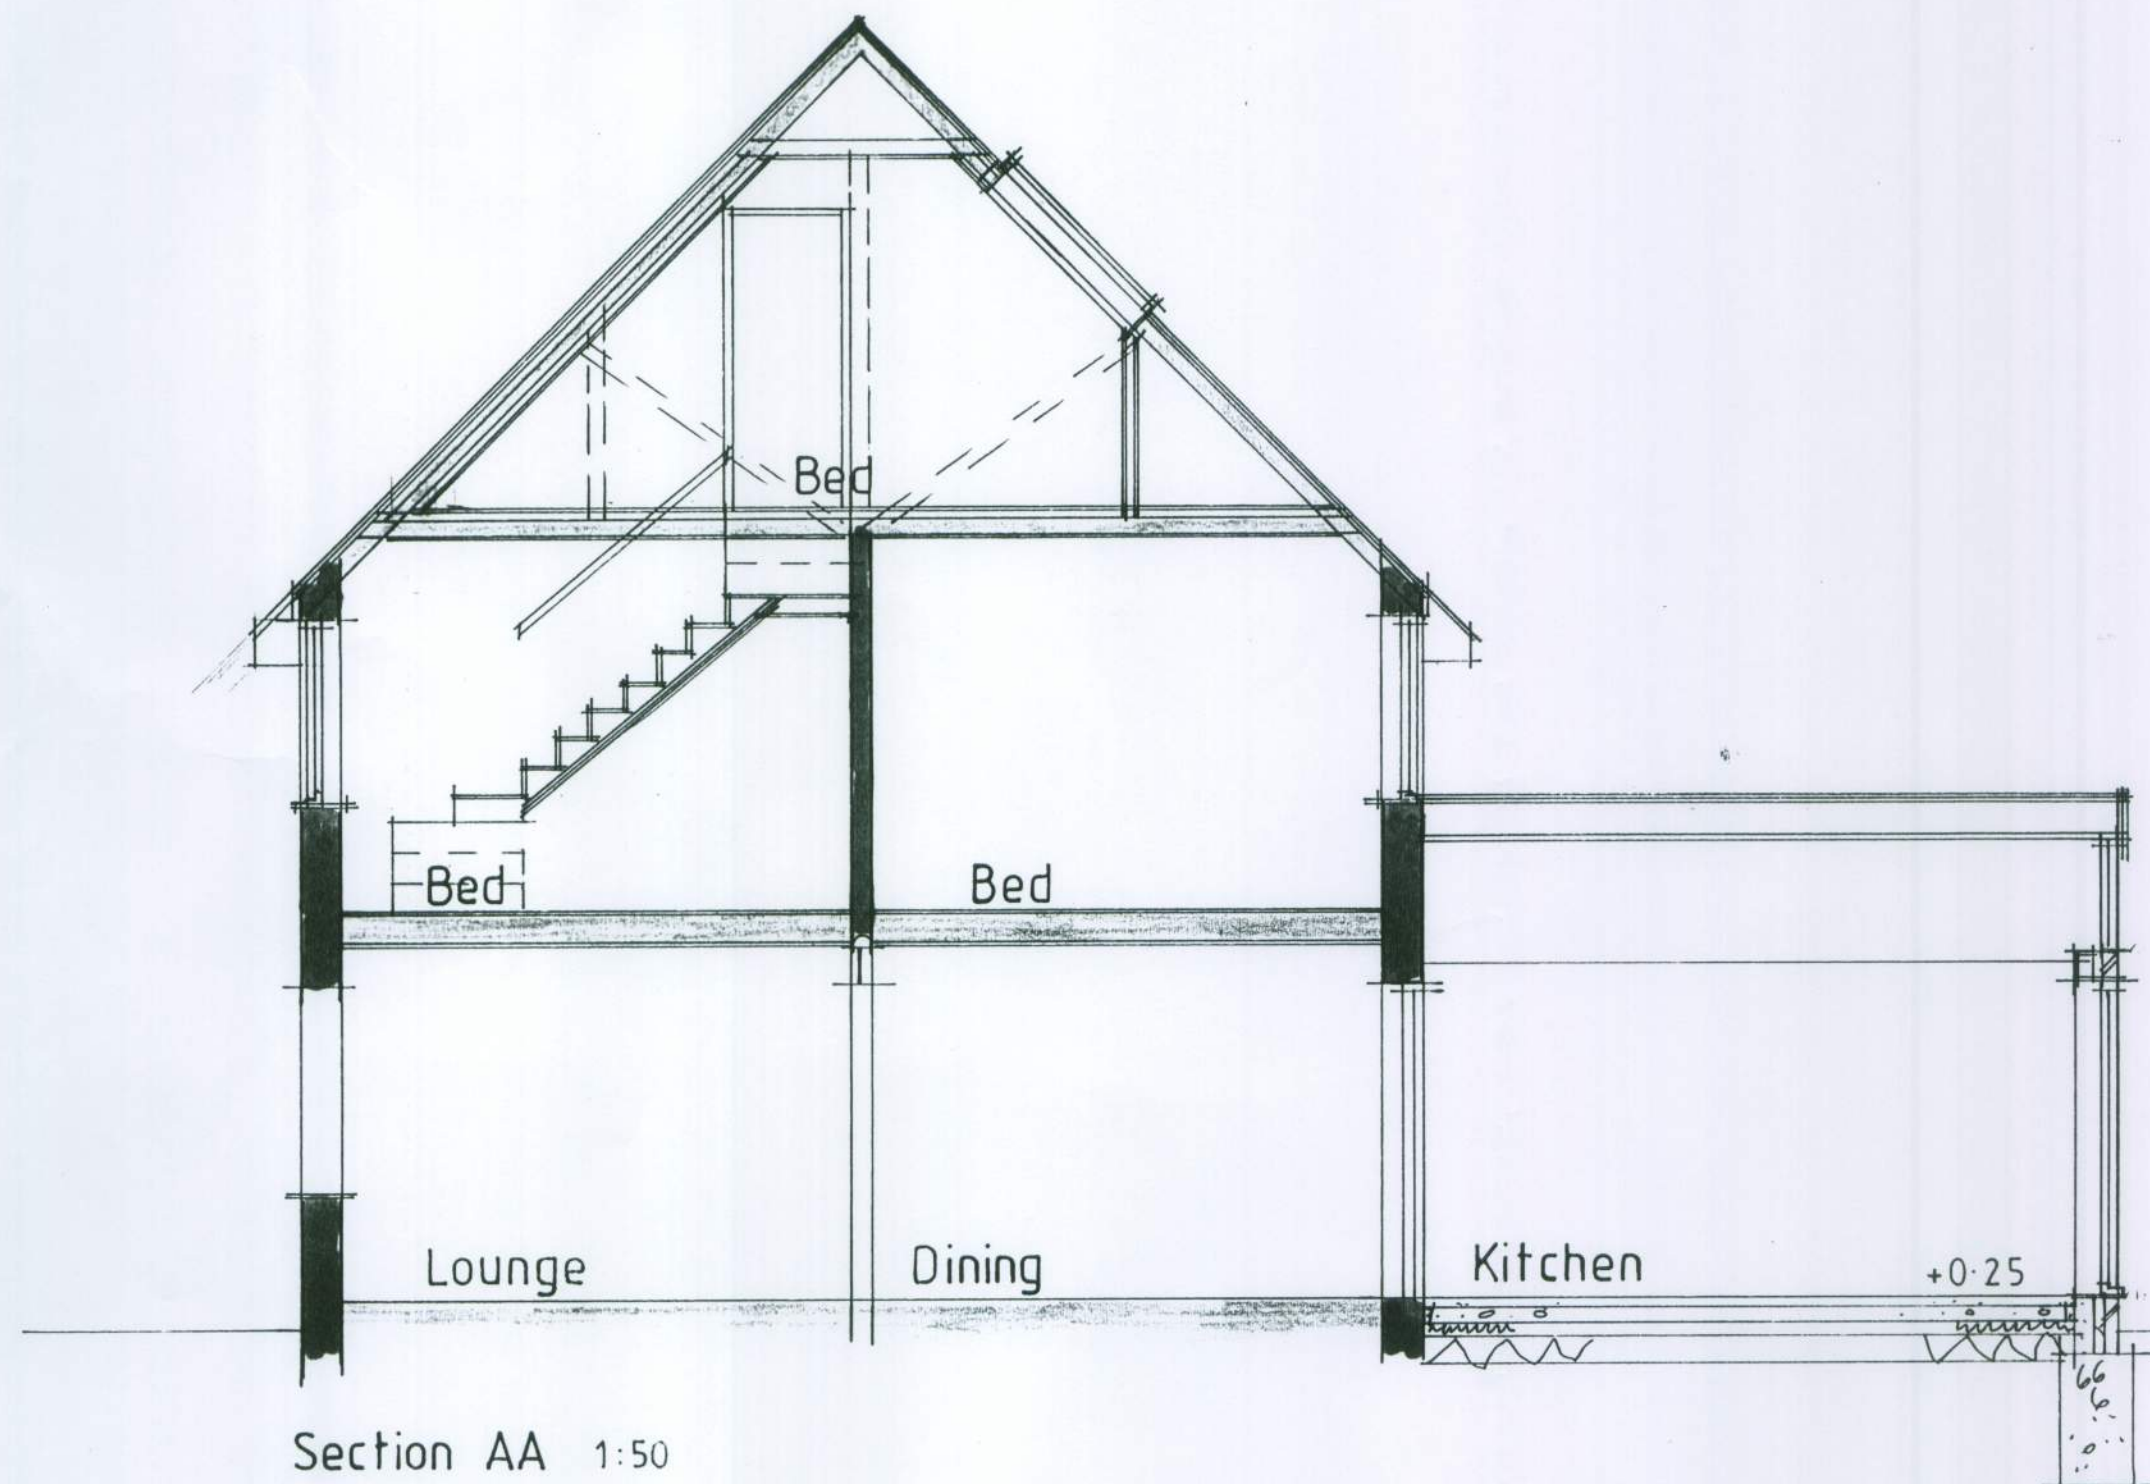

Section AA 1:50

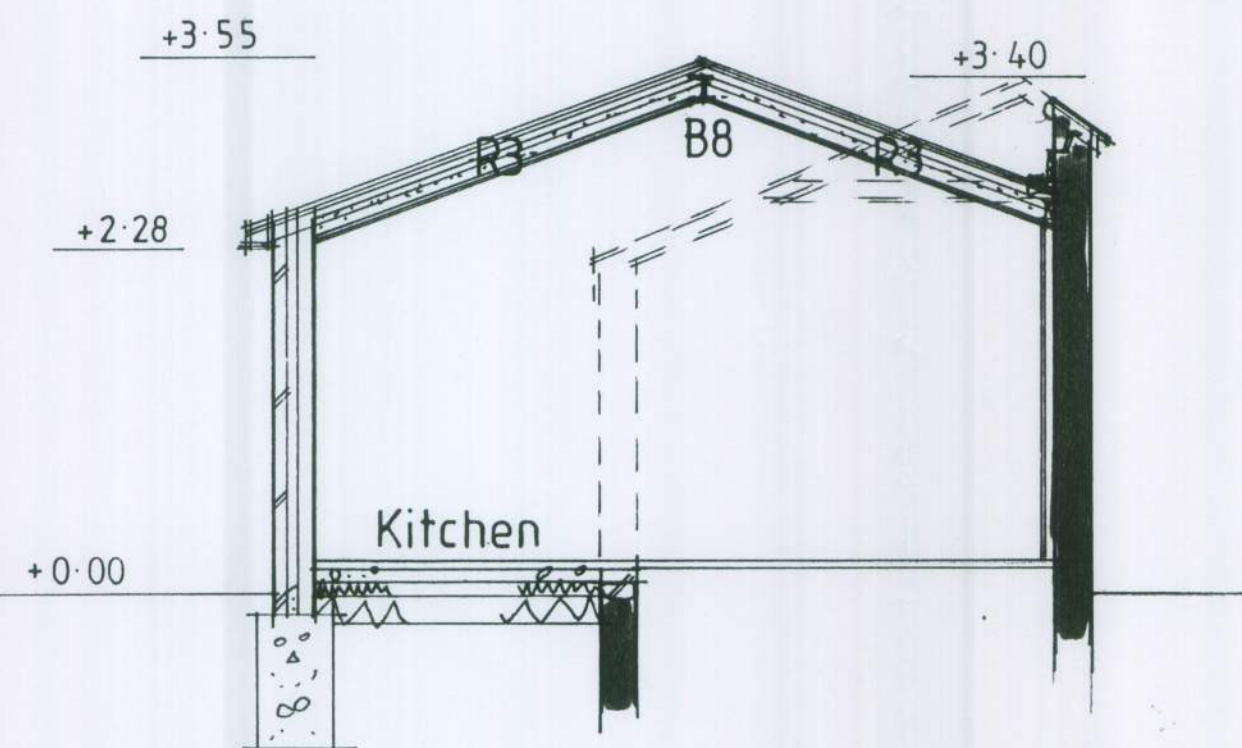


BB 1:50

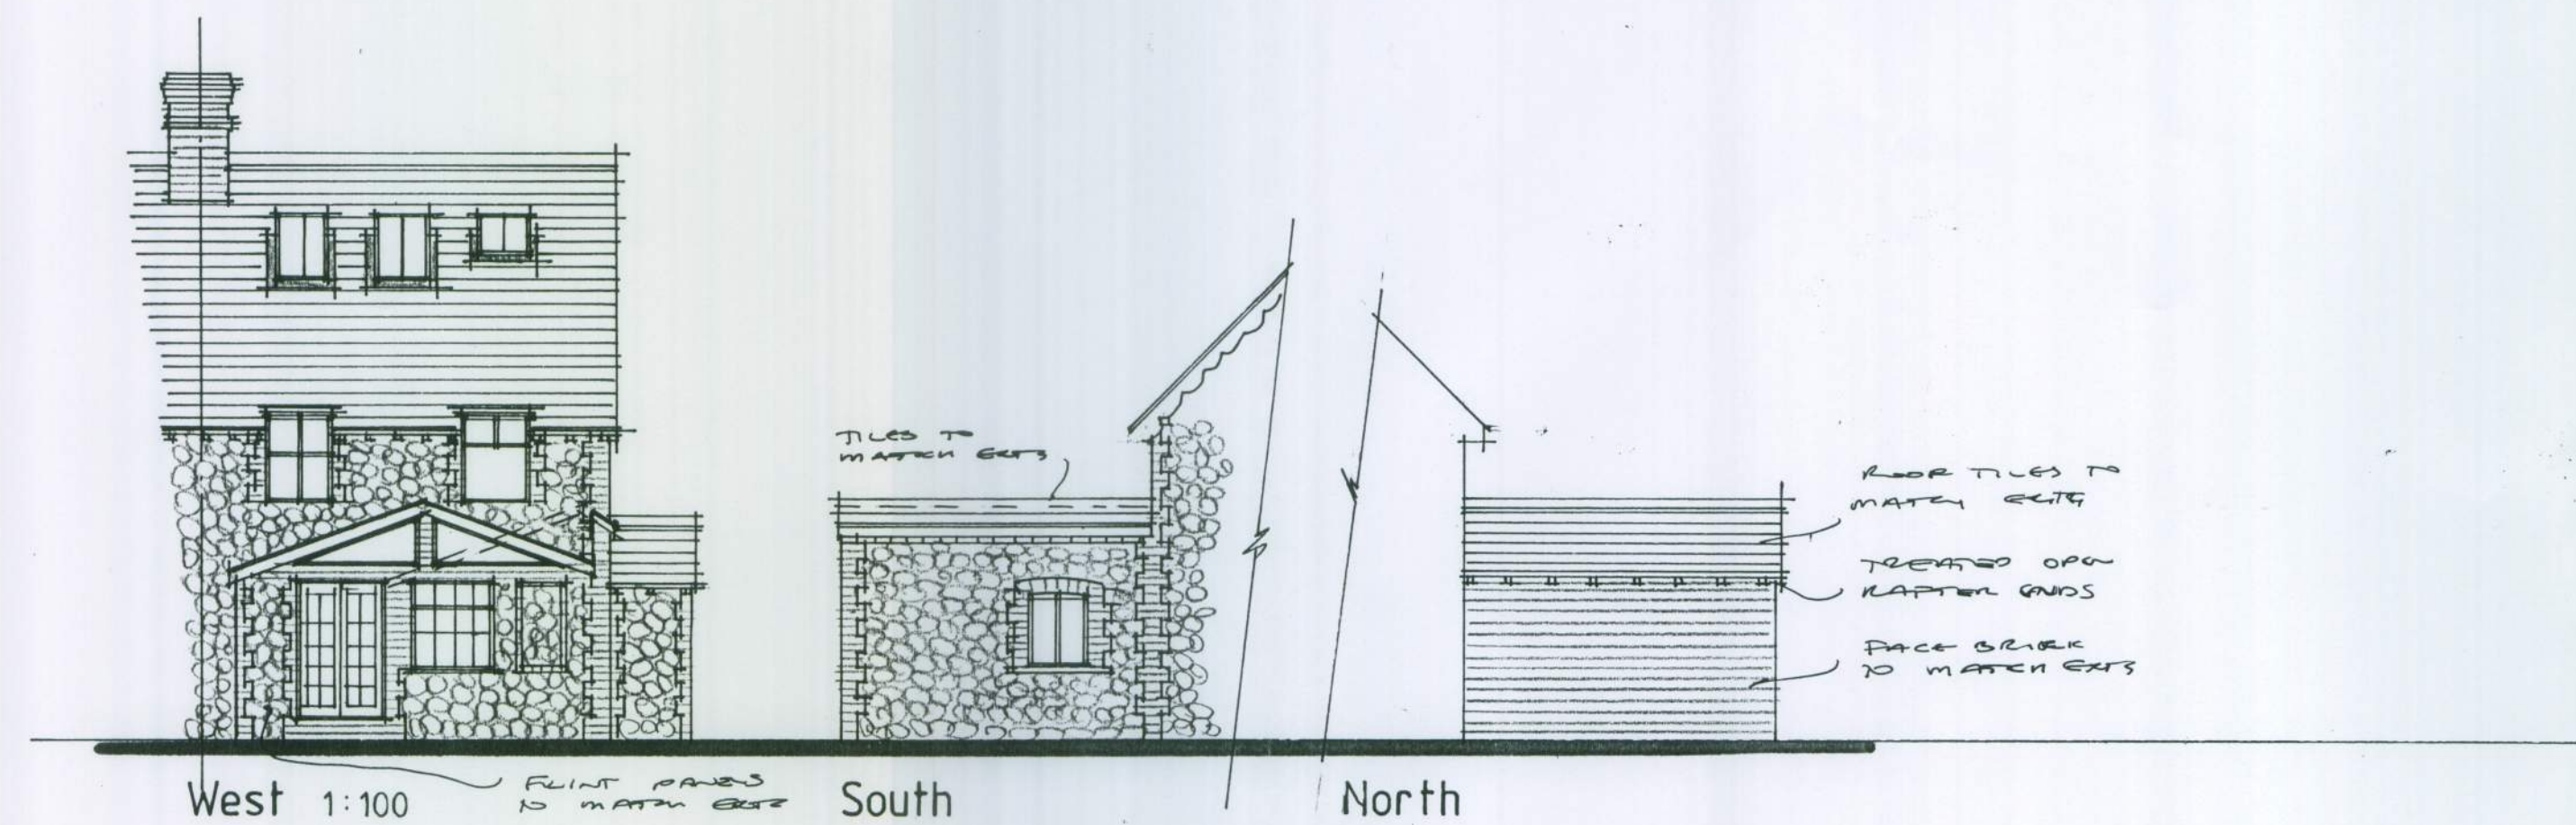


West 1:100

South


North

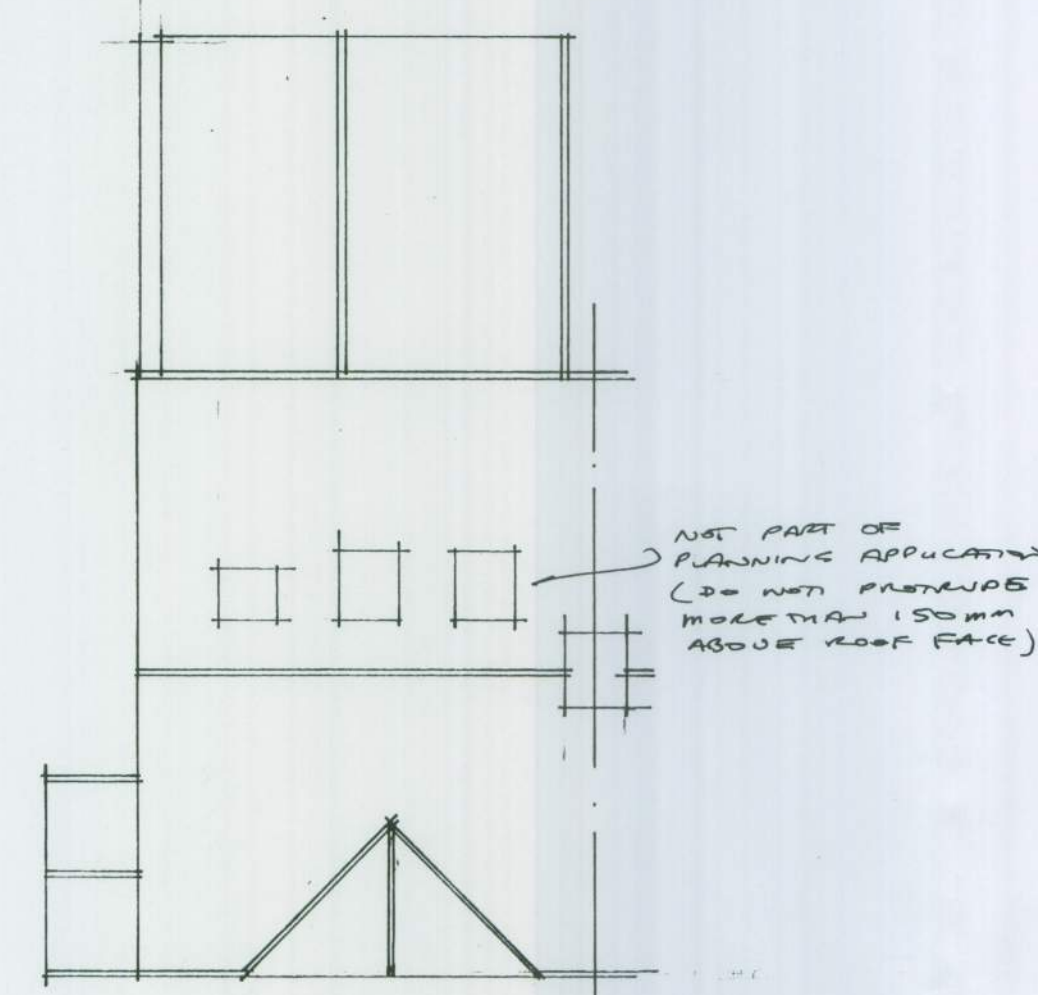


Roof plan 1:100

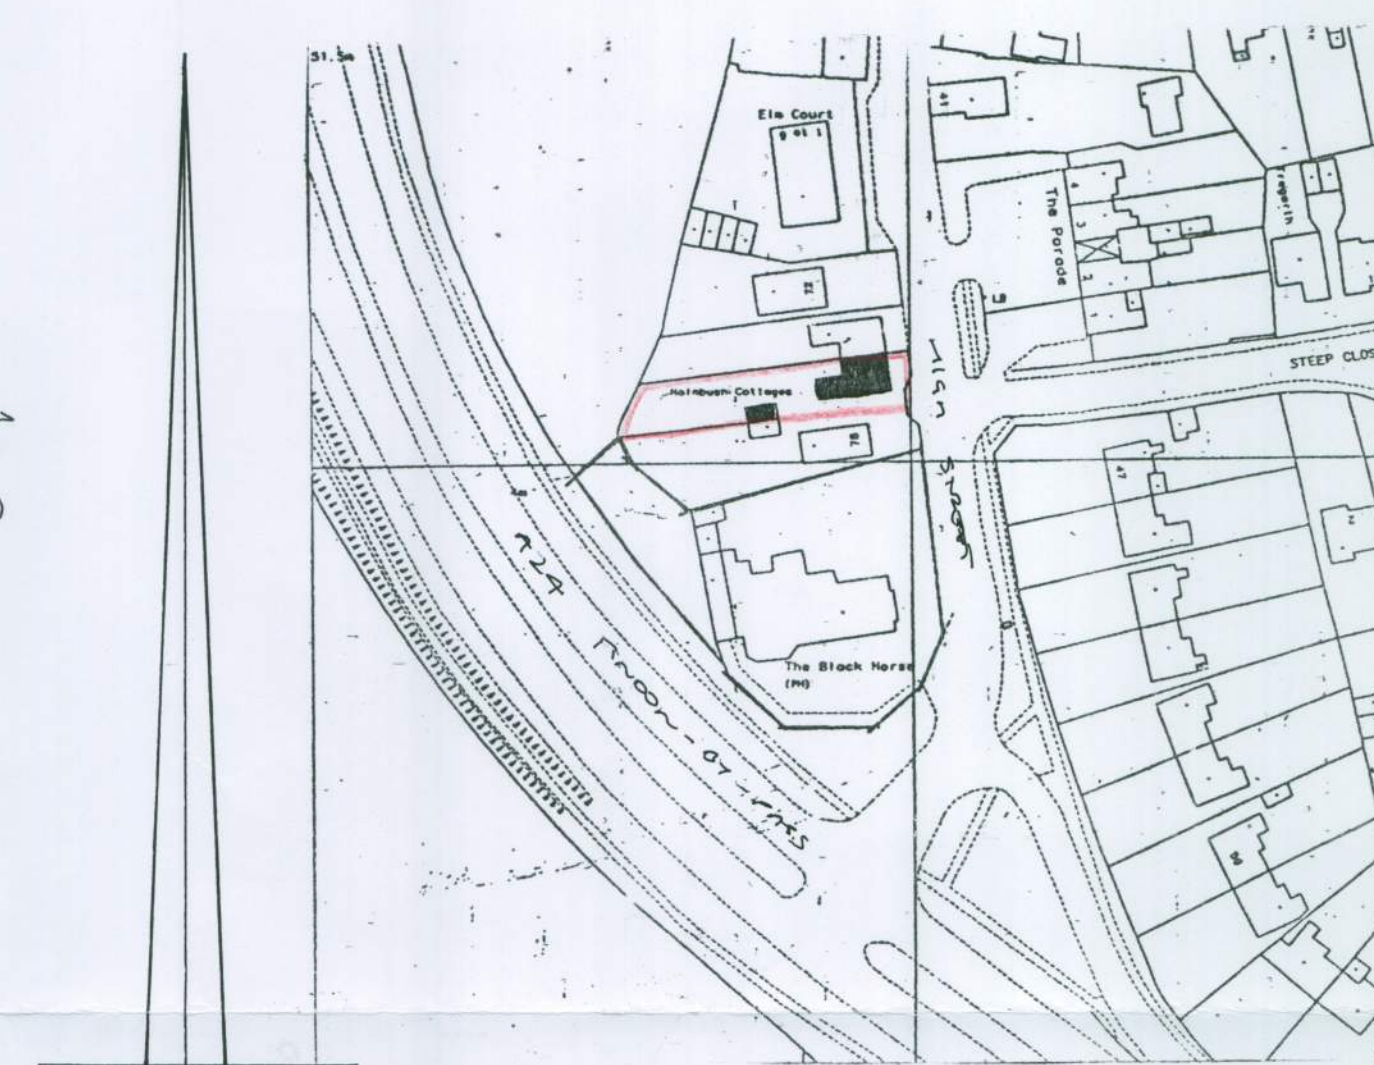


Site plan 1:1250

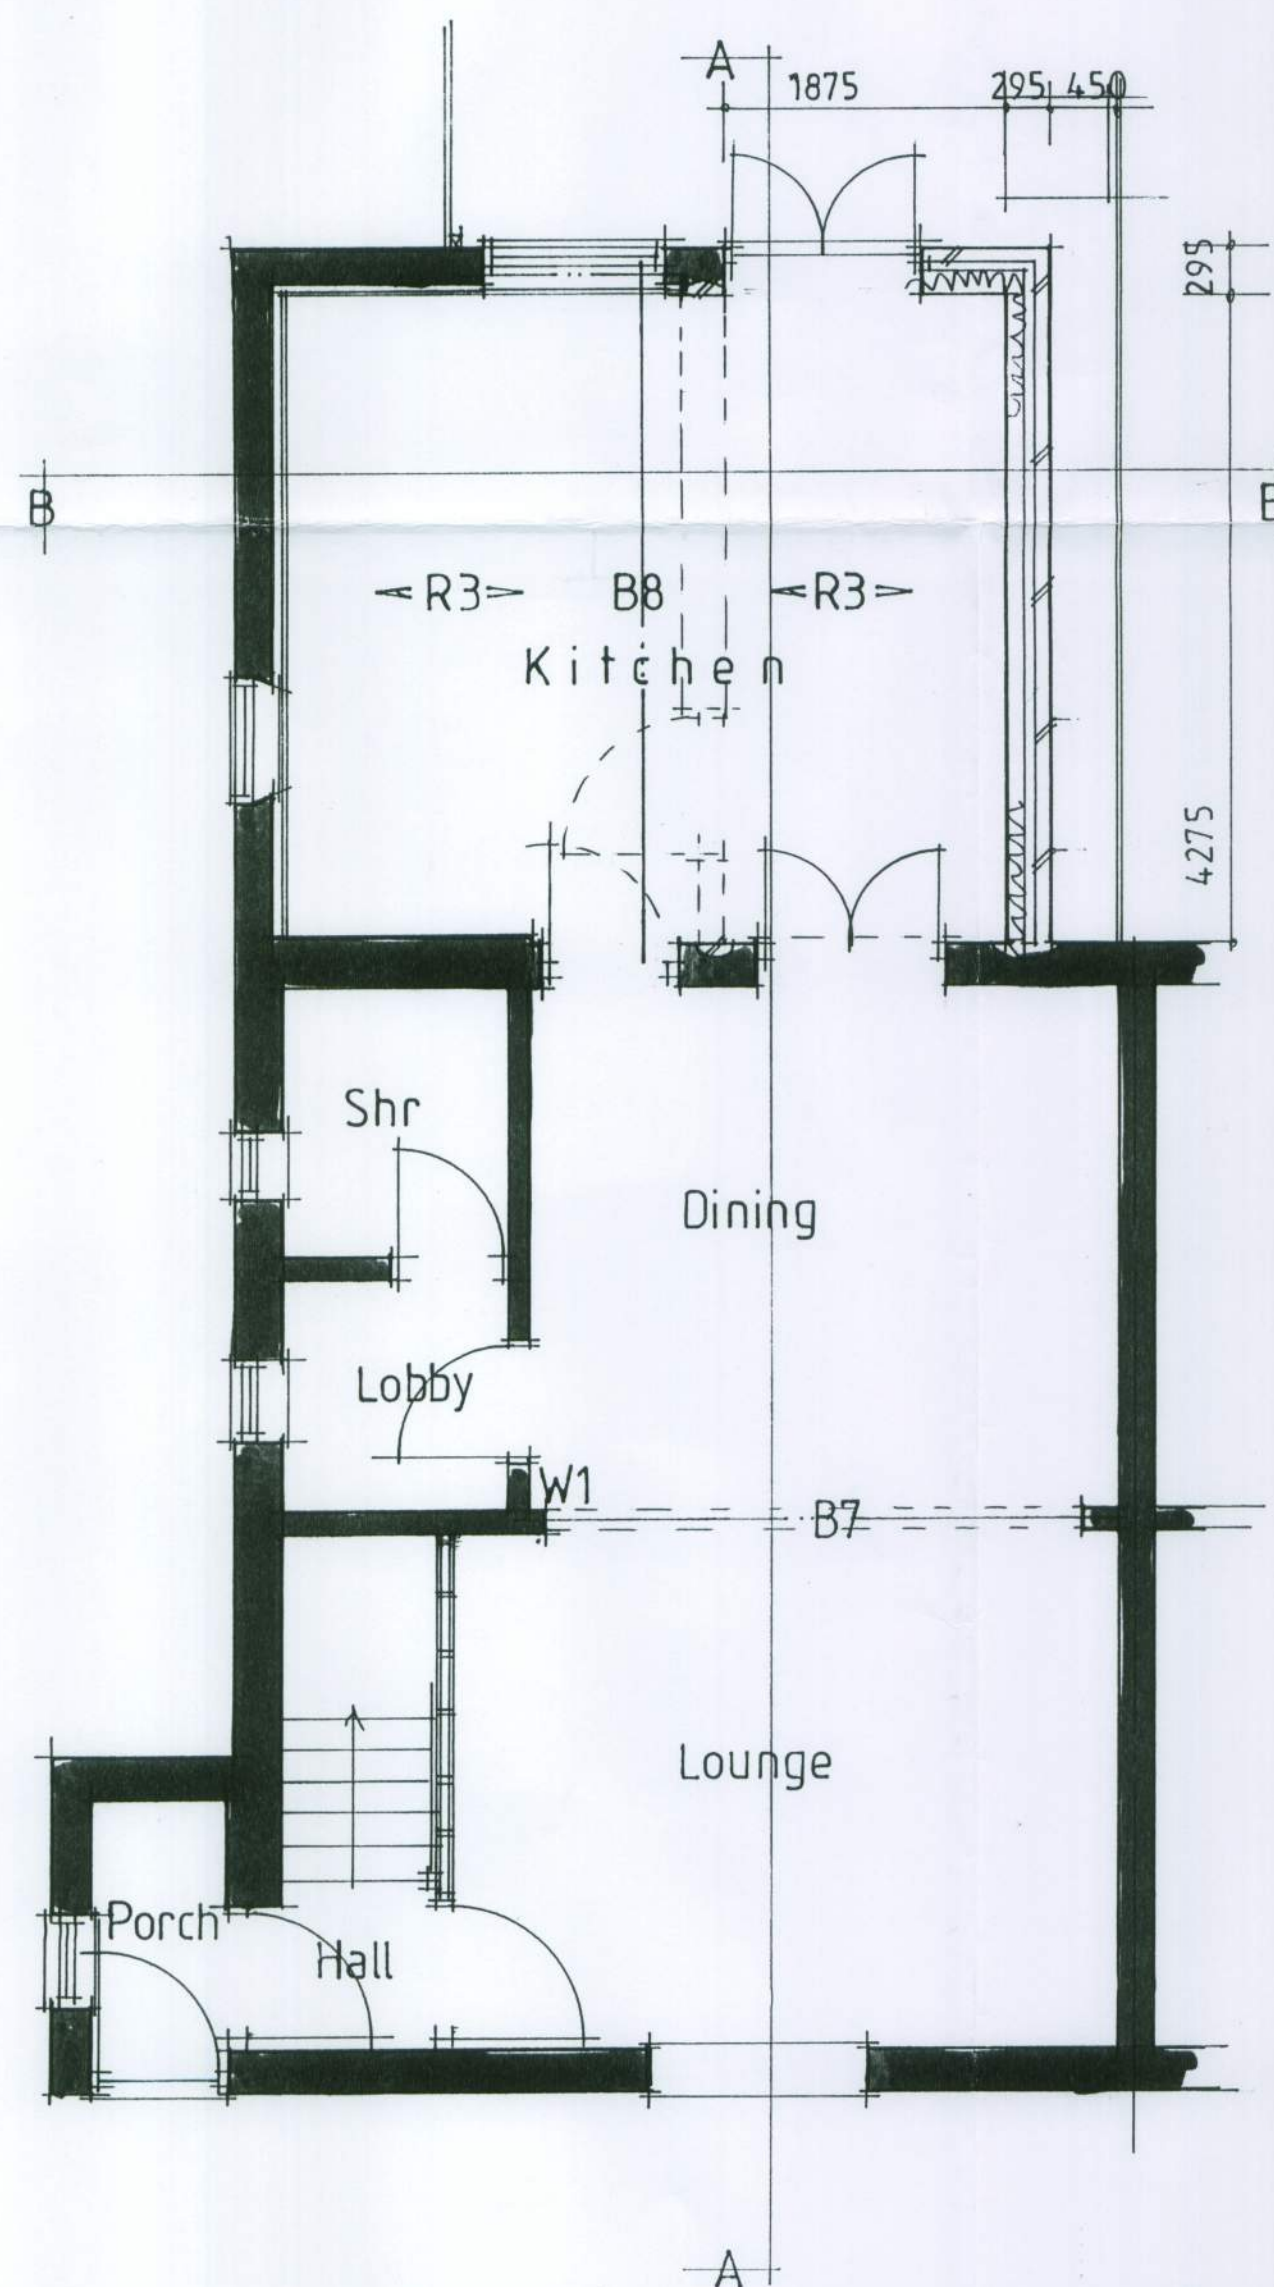


Ground floor plan 1:50

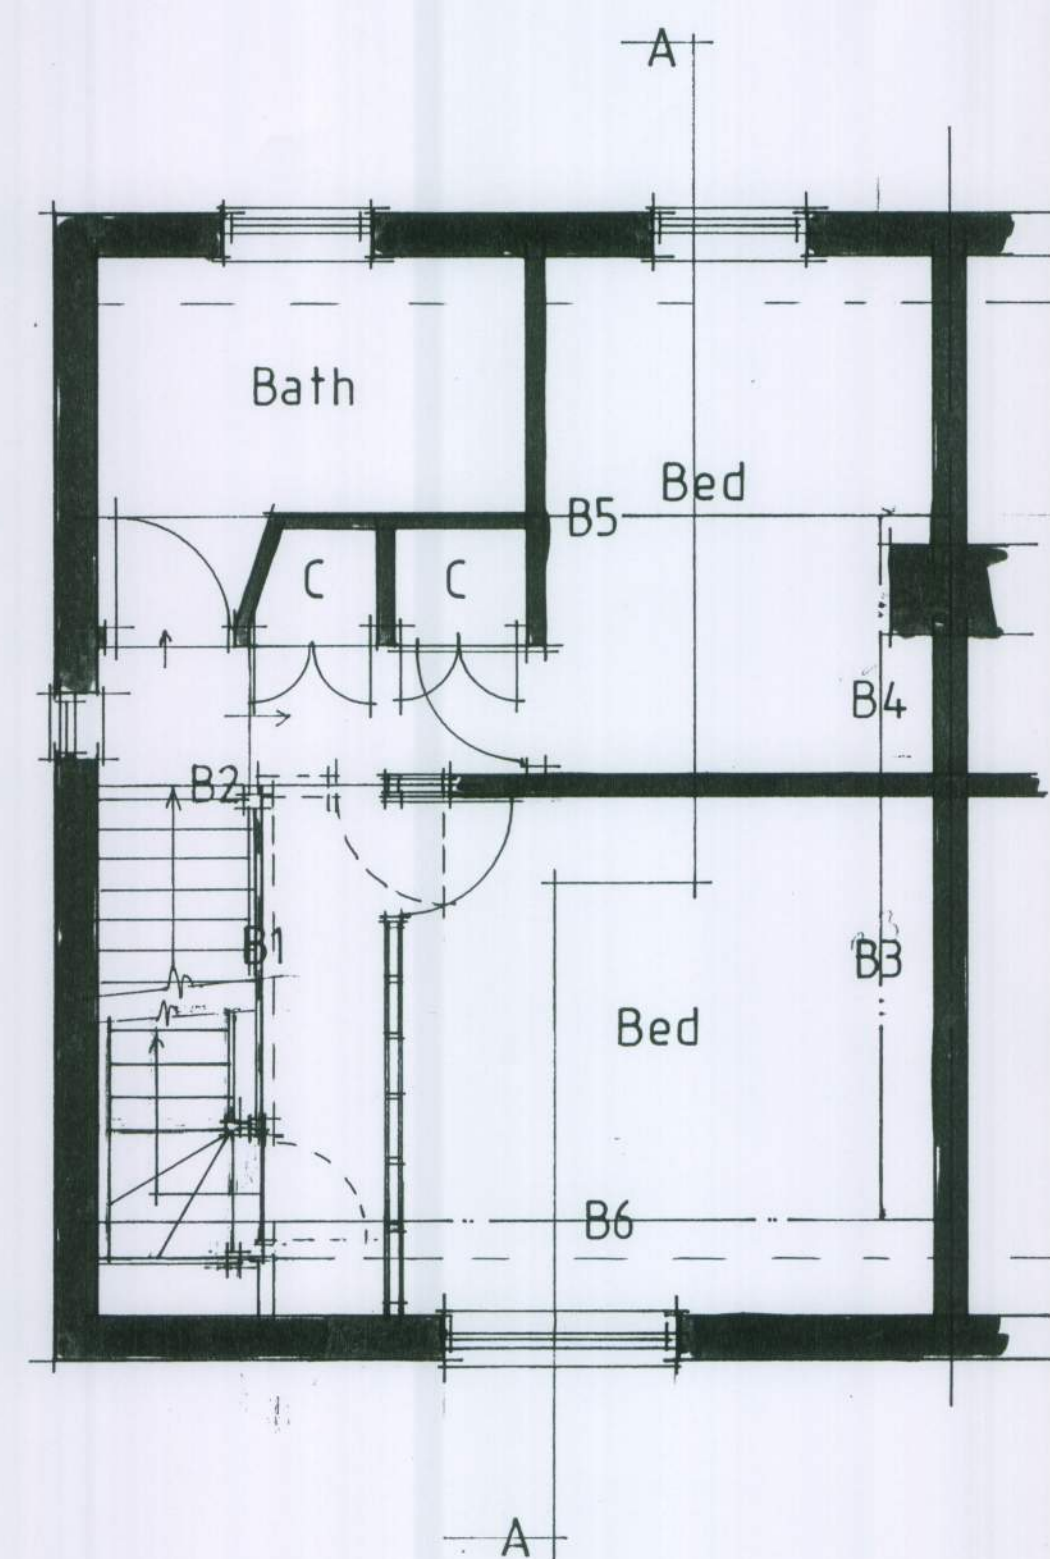

First floor 1:50

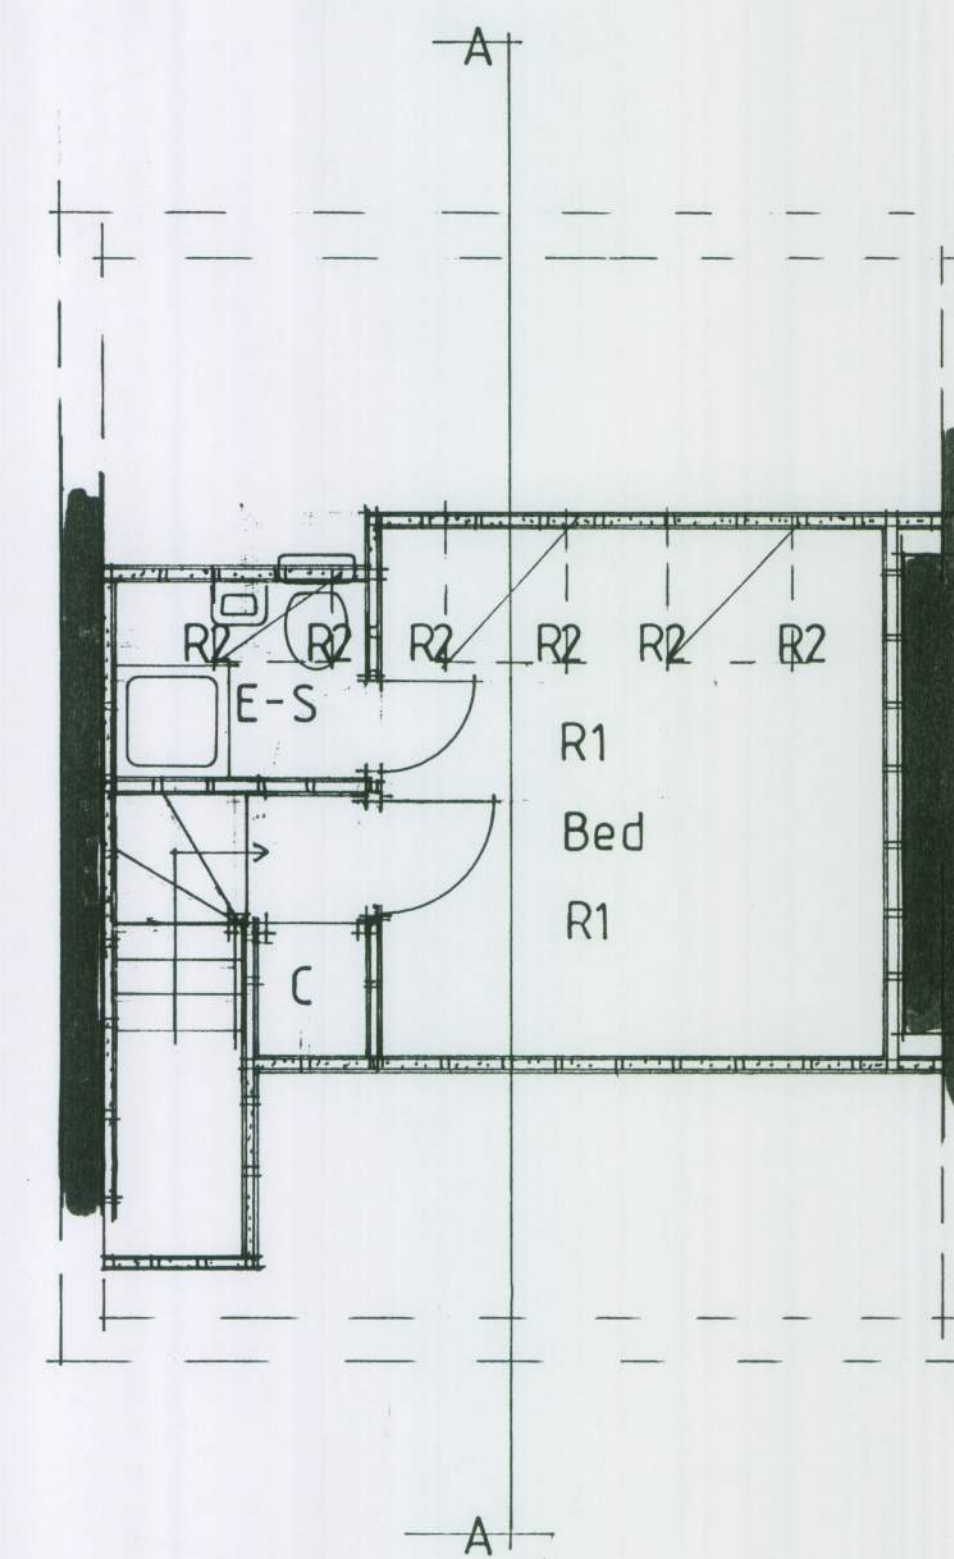

Second floor 1:50

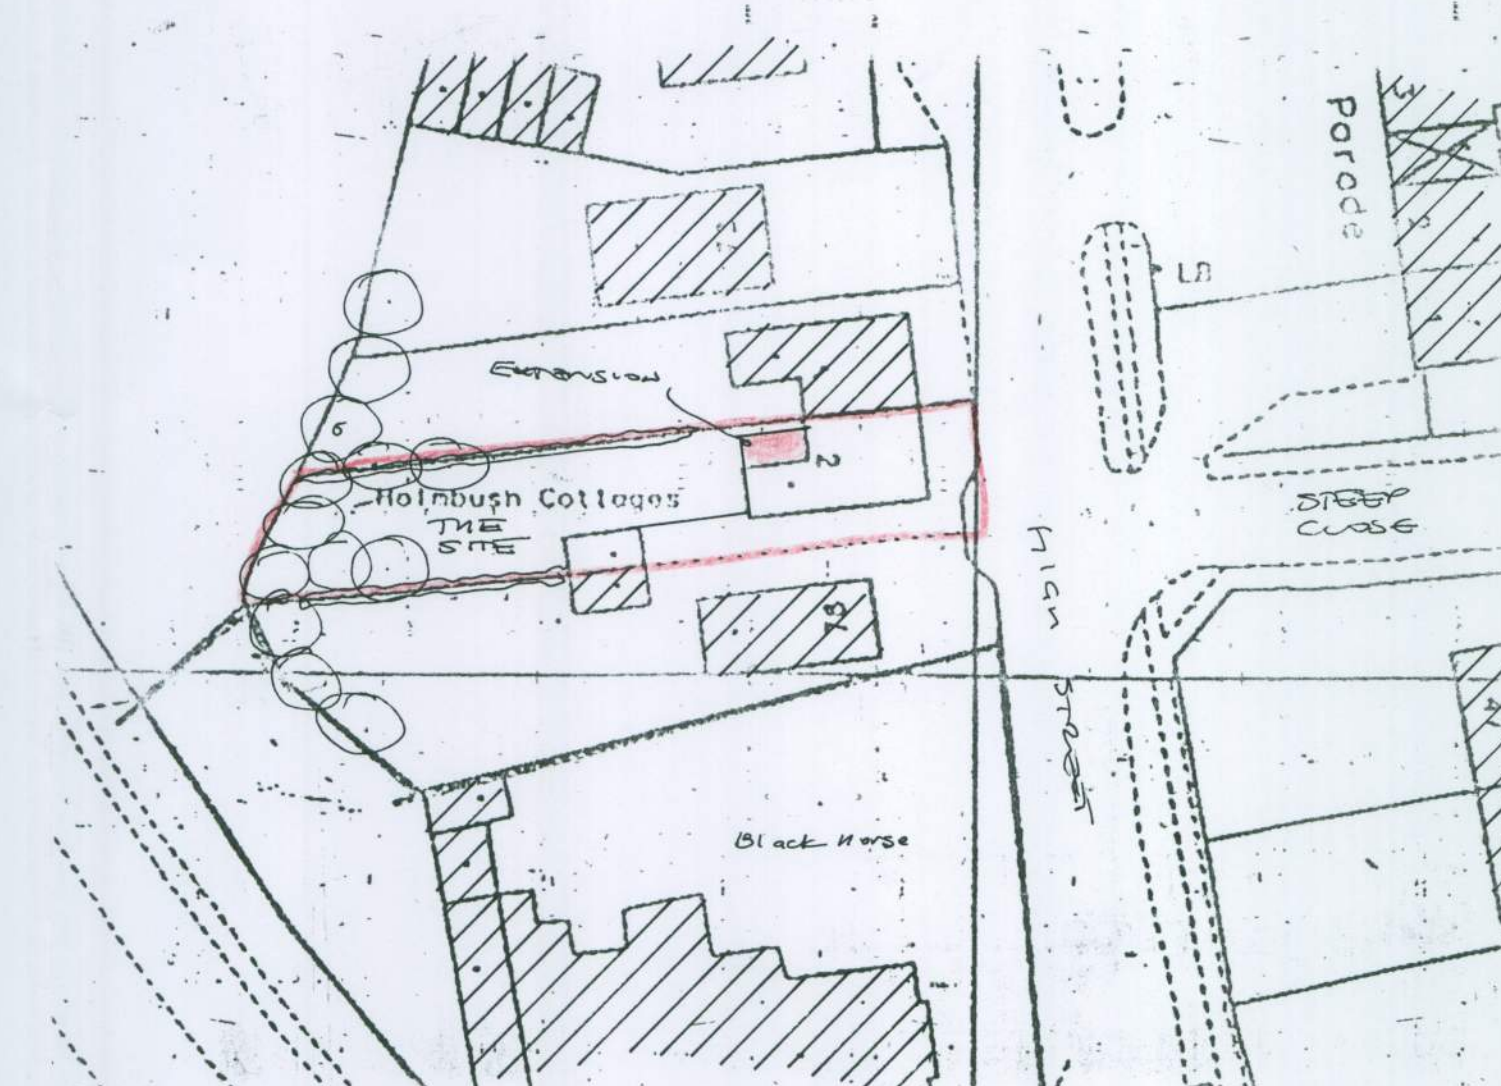

Block plan 1:500

All electrical works to meet requirements of Part P (Electrical Safety) Installation to be designed, inspected and tested by person competent to do so. Drawn to be satisfied that Part P has been complied with, by issuing of appropriate BS7671 electrical installation certificate for works by person competent to issue same.

AJ SALTER & SON
Architectural Technicians
and Surveyors
50 WINDSOR ROAD, WORTHING,
WEST SUSSEX, BN11 2LY -
Tel/Fax: (01903 209496)
E-mail: ajsalterandson@hotmail.com

Client	MRS. L. WALLIS - ADAMS	No.	5411:1
Address	2 Holmbush Cottages : High St. : Findon	Date	Nov/Dec 11
Drawing	EXTENSION AND ALTERATIONS	Scale	1:50 1:100 1:250 1:500 1:1250
Scale	1:50 1:100 1:250 1:500 1:1250	Drawn	B