




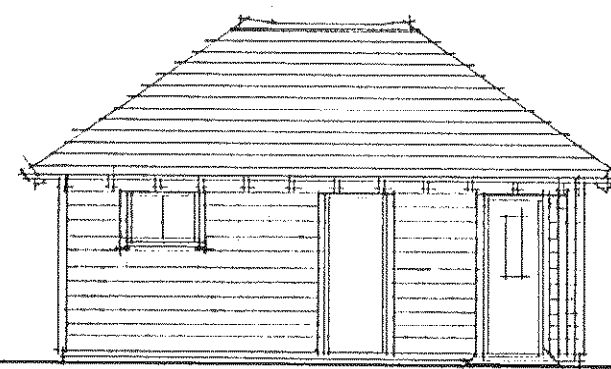


WEST 1/100

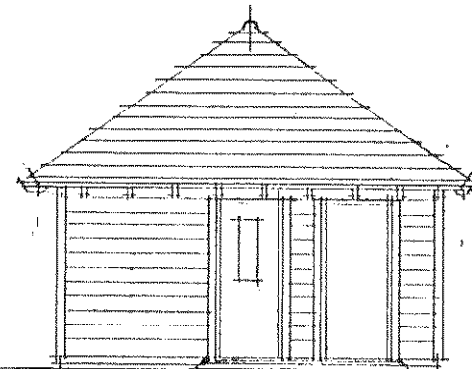


NORTH 1/100

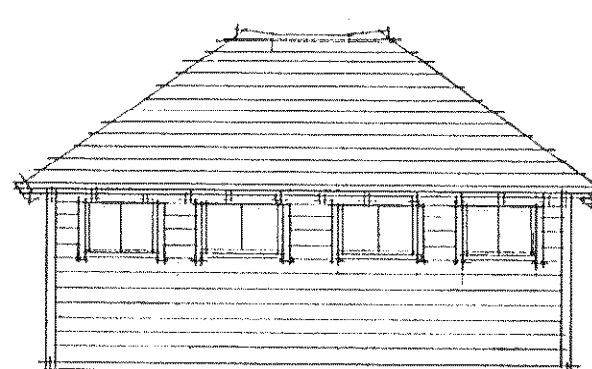


EAST 1/100

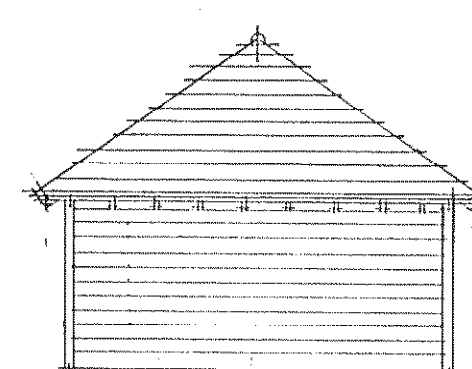


SOUTH 1/100

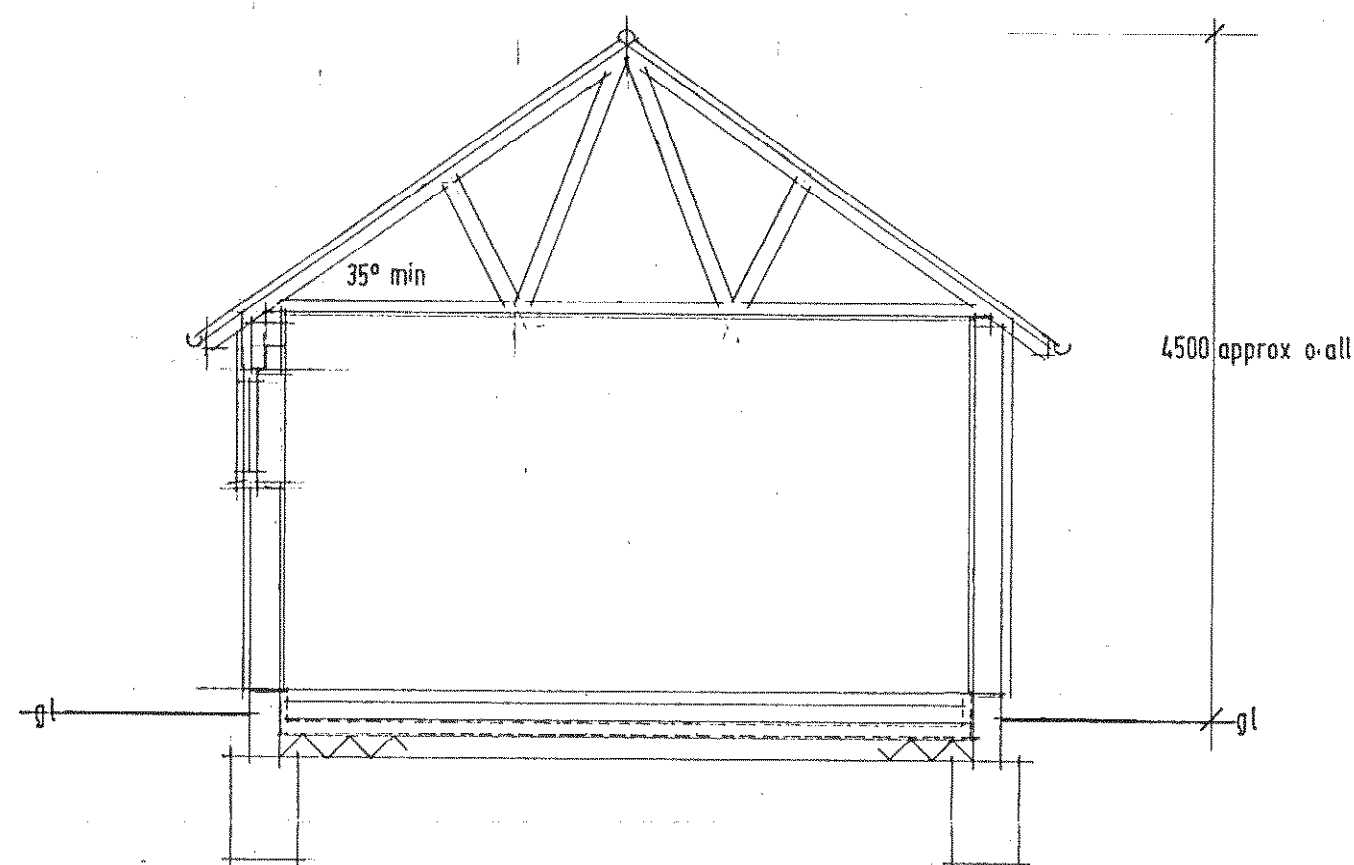


SECTION A : A 1/50

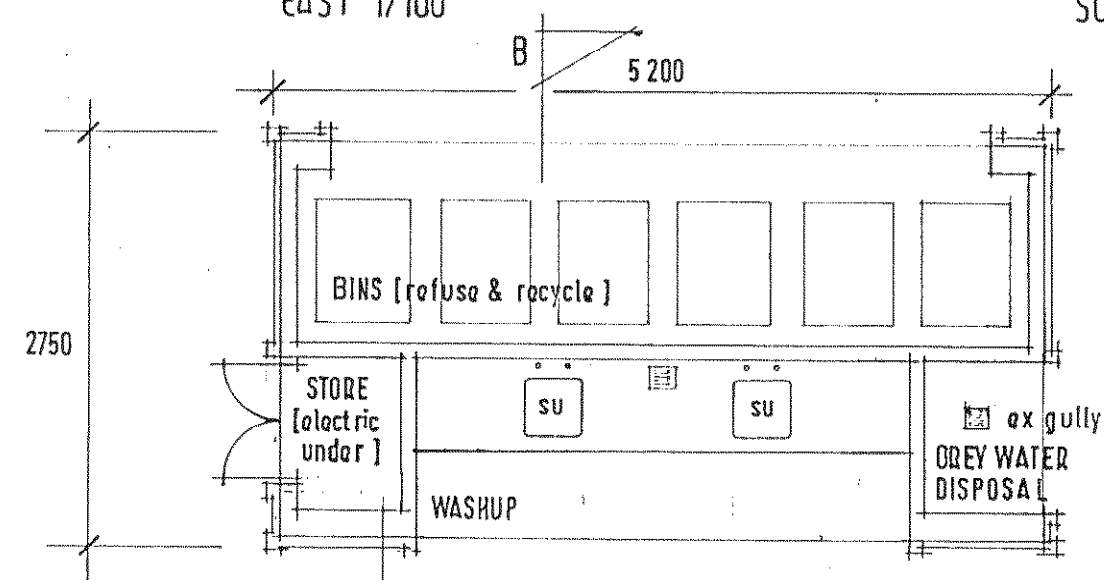


PLAN 1/50 REFUSE & WASHUP

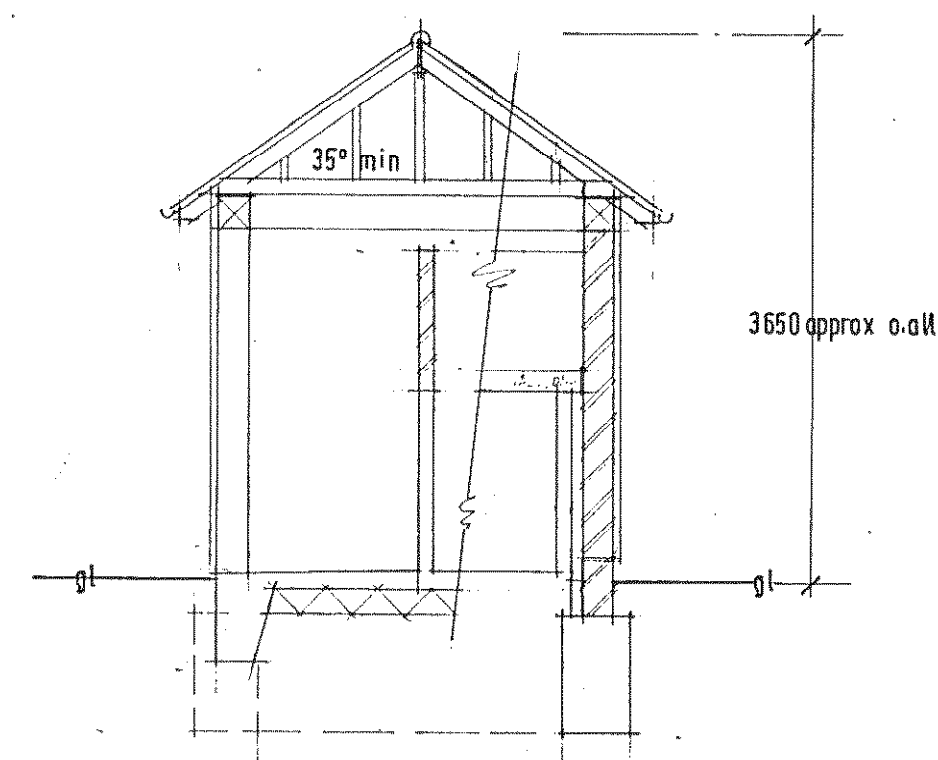


SECTION B : B 1/50

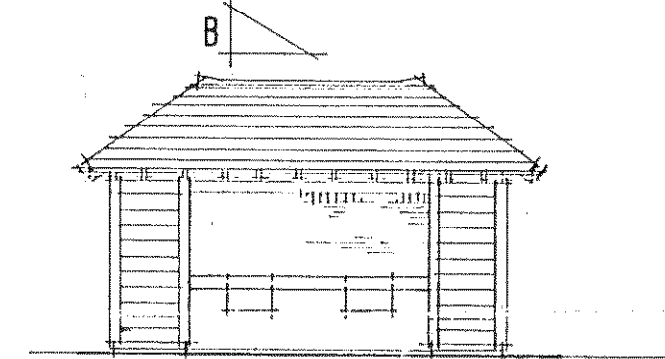


EAST 1/100

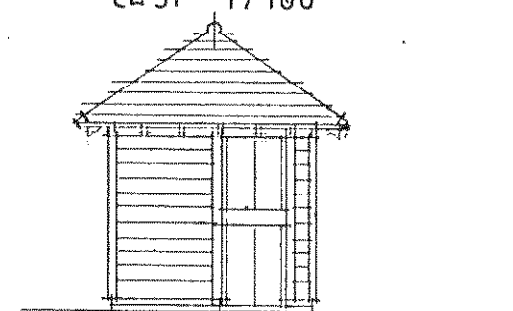

NORTH 1/100

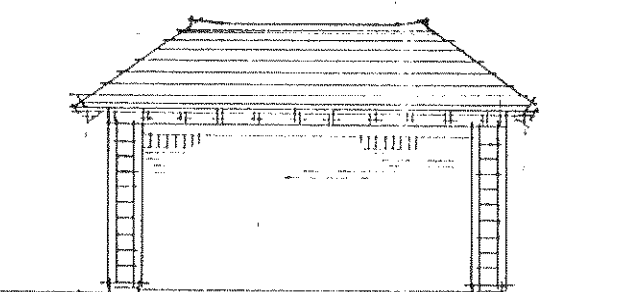


WEST 1/100

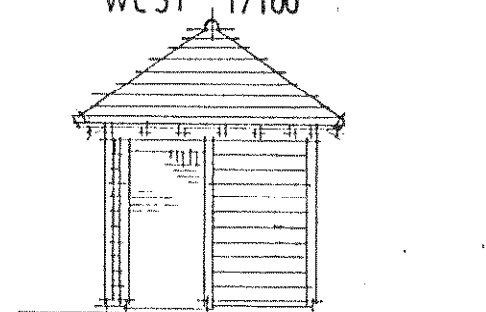

SOUTH 1/100

EXTERNAL FINISHES GENERALLY

ROOF MIN 35° PITCH MACHINE MADE PLAIN CLAY TILES
WALLS STAINED SOFTWOOD SHIPLAP OR WHANEY EDGE BOARDING
FRAMES STANDARD STORMPROOF SECTION STAINED SOFTWOOD WITH SECURITY SAFETY GLAZING

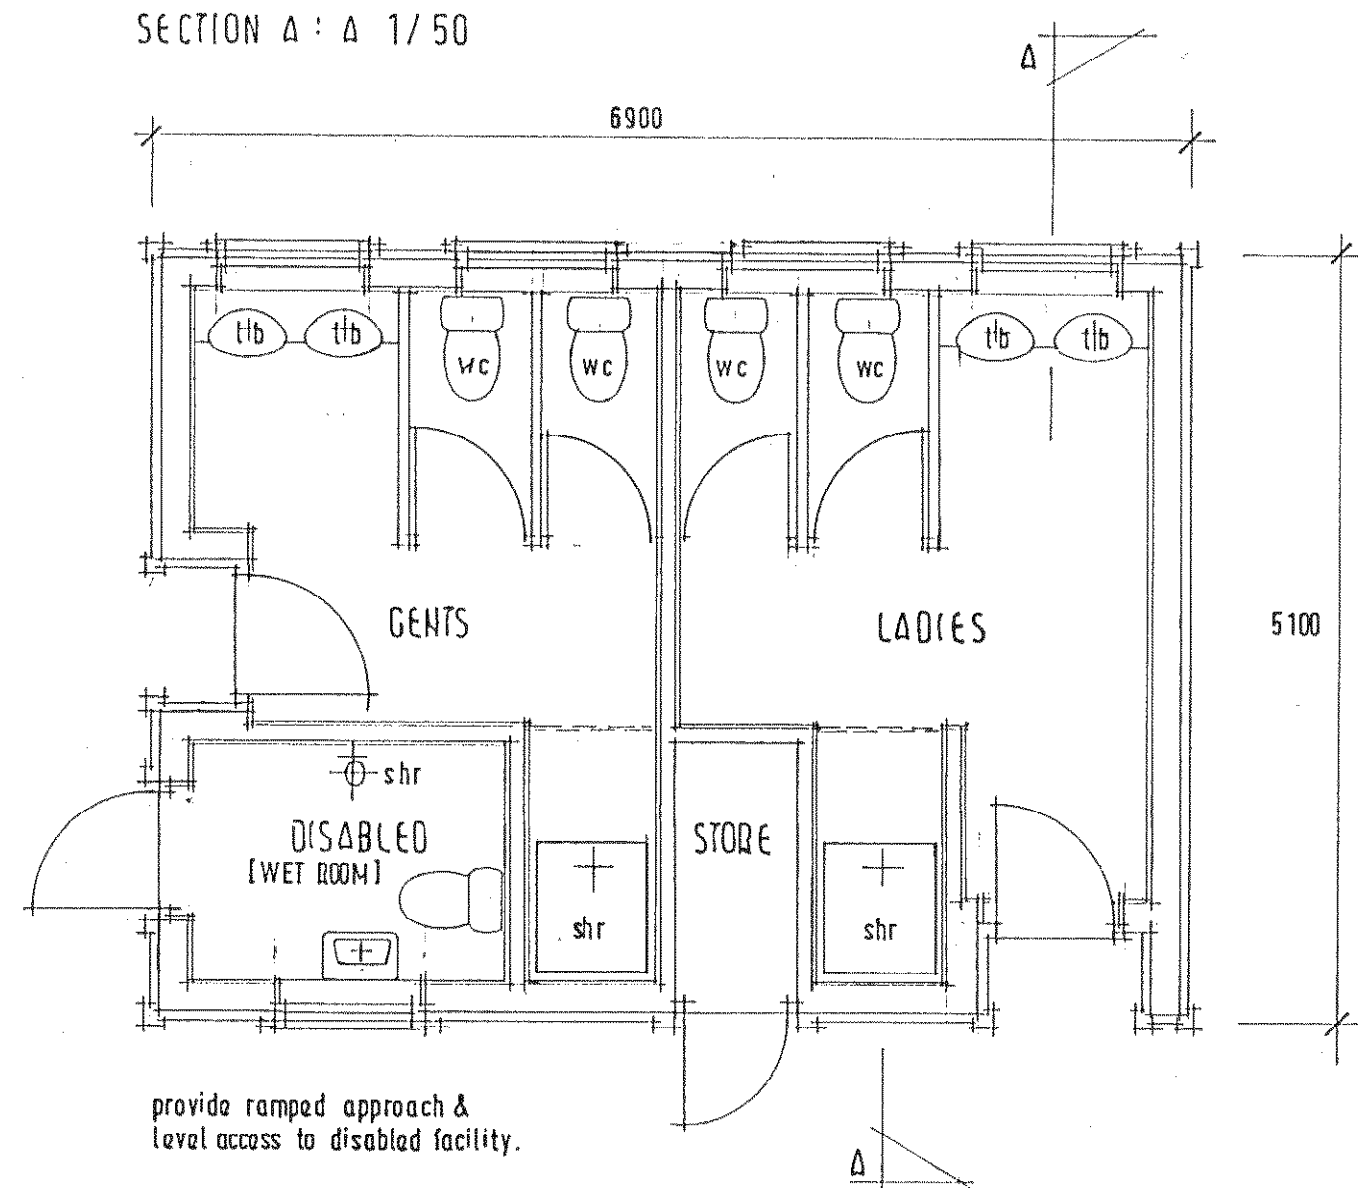

provide ramped approach & level access to disabled facility.

PLAN 1/50 TOILET BLOCK

TREVOR E. UNSTED LTD

R.B.S. HOUSE • 59-61 SEA LAKE • RUSTINGTON • WEST SUSSEX • BN16 2RQ Tel: 01903 850090

Client: MR. K. DAVIS.

Project: EXTENSION OF EXISTING CARAVAN/CAMPING SITE ADJACENT TO CRICKET GROUND, LONG FURLONG, FINDON, W/SUSSEX;

Drawing: DETAILS OF PROPOSED INFRASTRUCTURE

Scale: AS SHOWN

Drawing No.:

Date: AUG 2009

09 / 356 2 / 2

Drawn: tu

Revisions:

Copyright:

ARUN DISTRICT COUNCIL

No. FN 56 09

Received

The contractor must check all dimensions and levels on site and no dimensions are to be scaled from drawings.

It is the contractor's responsibility to ensure compliance with all statutory authority requirements, carry out works with total regard to existing and retained structure. Works and materials to latest CP/BS.

Drawing to be read in strict accordance with engineer's information where applicable.

All structural timber C16 unless otherwise noted. All structural and external timber pressure impregnated with preservative, cut ends site swabbed with Cuprinol or similar treatment.

Local authority to witness satisfactory test on all new and affected foul/storm drainage.