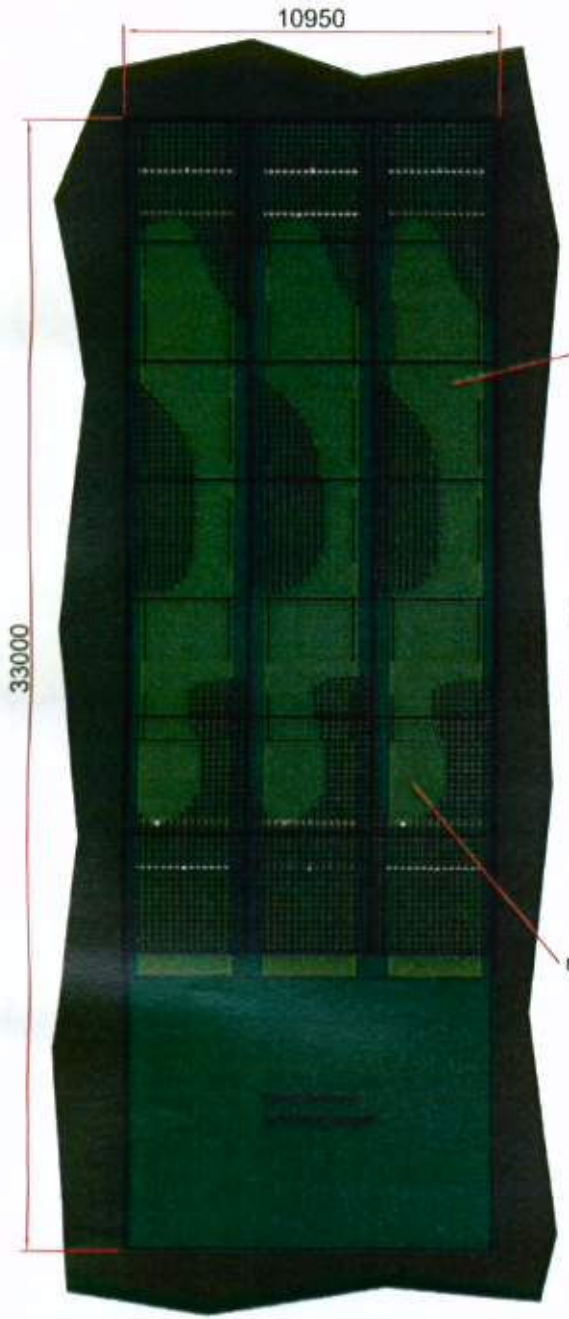


PLAN 1:150

Dimensions:
a. Playing Surface, individual bay width 3.65 m (12 FT)
b. Length of playing area 33m
c. Width of facility 10.95m


Netting System Dimensions:
a. Width 3.5 m (12 FT)
b. Length 24 m
c. Height 4 m (13 FT)

Netting System Components:
a. Steel work 48 mm galvanised tubes connected with key clamps.
b. Batting Curtains, the installation of individual fixed curtains in white PVC. 2.7 m by 6.8 m
c. Netting, **BLACK** or **GREEN,** 50 mm knotted netting
d. Netting secured using steel tension wires and key clamp hooks

Batting Area Shockpad:
a. TP2, thickness 4mm
b. 2.5m x 18m

Bowling Area Shockpad:
a. TP3, thickness 9mm
b. 3.65m x 7m

1 - DO NOT SCALE FROM DRAWING. ALL DIMENSIONS TO BE CHECKED ON SITE PRIOR TO COMMENCEMENT OF WORKS.
2 - THIS DRAWING IS COPYRIGHT TO TOTAL PLAY.
3 - ALL PERSONNEL SHOULD BE AWARE OF THE HEALTH AND SAFETY PLAN WHICH IS RETAINED IN THE SITE MANAGERS OFFICE

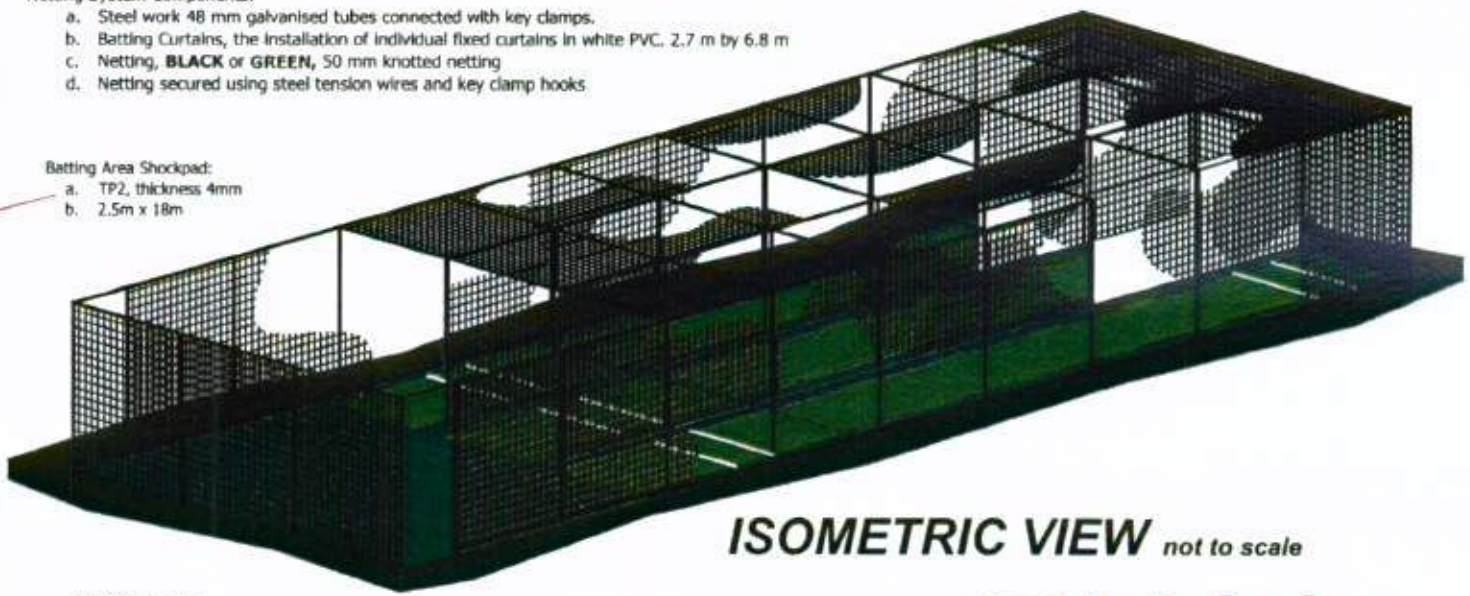

ISOMETRIC VIEW *not to scale*

Synthetic Carpets:
a. Fully carpeted playing surface with the 'total-play 365' two-tone carpet, 25 m or any length
b. Pitching Area Shock Pad 'TP2', 2.5 m by 18 m
c. Bowler's Run-up area load absorbing shock pad 'TP3', 7 m or 12 m by 3.65 m



total-play
Sports surface design and construction

JOB TITLE: FINDON CRICKET CLUB
3L CRICKET PRACTICE FACILITY

DRAWING TITLE: ECB APPROVED TRIPLE BAY
10.95 m x 33 m x 3 LANES

DRAWN BY	SCALE	DATE
DAVID BATES	1: 150 @ A3	11-12-09

DRAWING No:

Total-Play Ltd PO Box 250
Northampton, NN5 5WZ Tel : 01604 750555

ARUN DISTRICT COUNCIL FN/57/10/