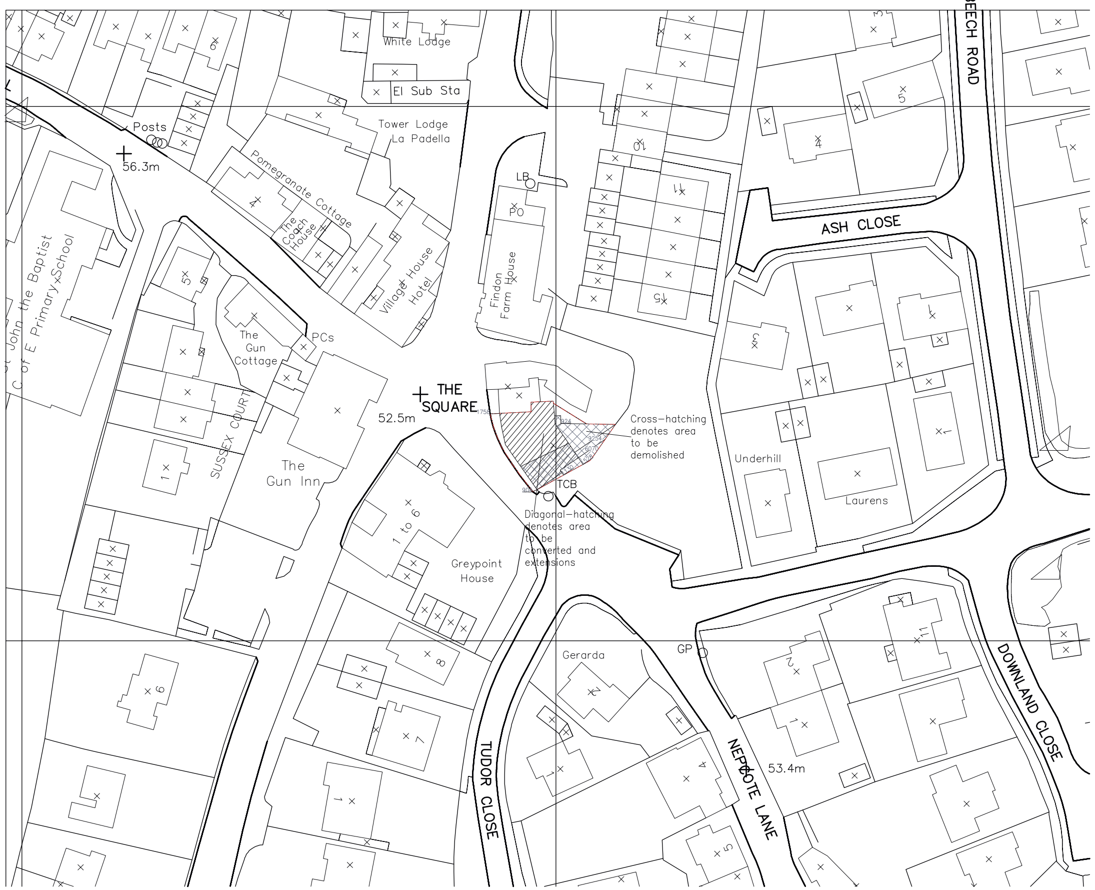

SITE BLOCK PLAN
SCALE 1:500

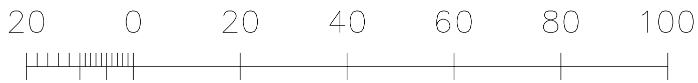

SCALE @ 1:500

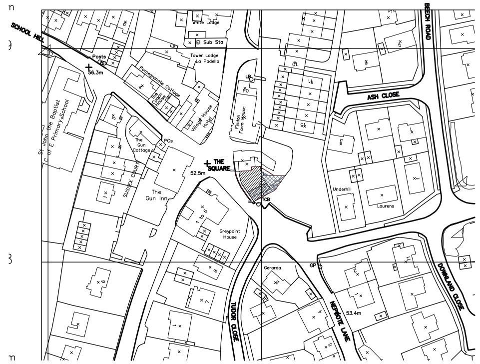

SITE LOCATION PLAN
SCALE 1:1250

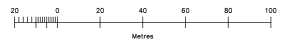

SCALE @ 1:1250

NOTES

PLANNING

REV	DATE	BY	AMENDMENT
A	30 Oct 09	RH	Area to be demolished added to Block and Location plans

CORNER studio

THE DESIGN STUDIO
94 HIGH STREET, STEYNING
WEST SUSSEX BN44 3RD

TEL: (01903) 868645
FAX: (01273) 816496
contact@cornerstudio.co.uk
www.cornerstudio.co.uk

CLIENT
Mr. A. Clarke

JOB TITLE
Wintons
The Square
Findon
BN14 0TE

DRAWING TITLE
Site Block and Location Plan
As Proposed

DATE	SCALE	A1	DRAWN BY	CHECKED
15.10.09	1:500/1250		CS/RH	IF

JOB NO.	DRAWING NO.	REVISION
CS00144	1.01	A

ARUN DISTRICT COUNCIL FN/89/09