


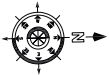


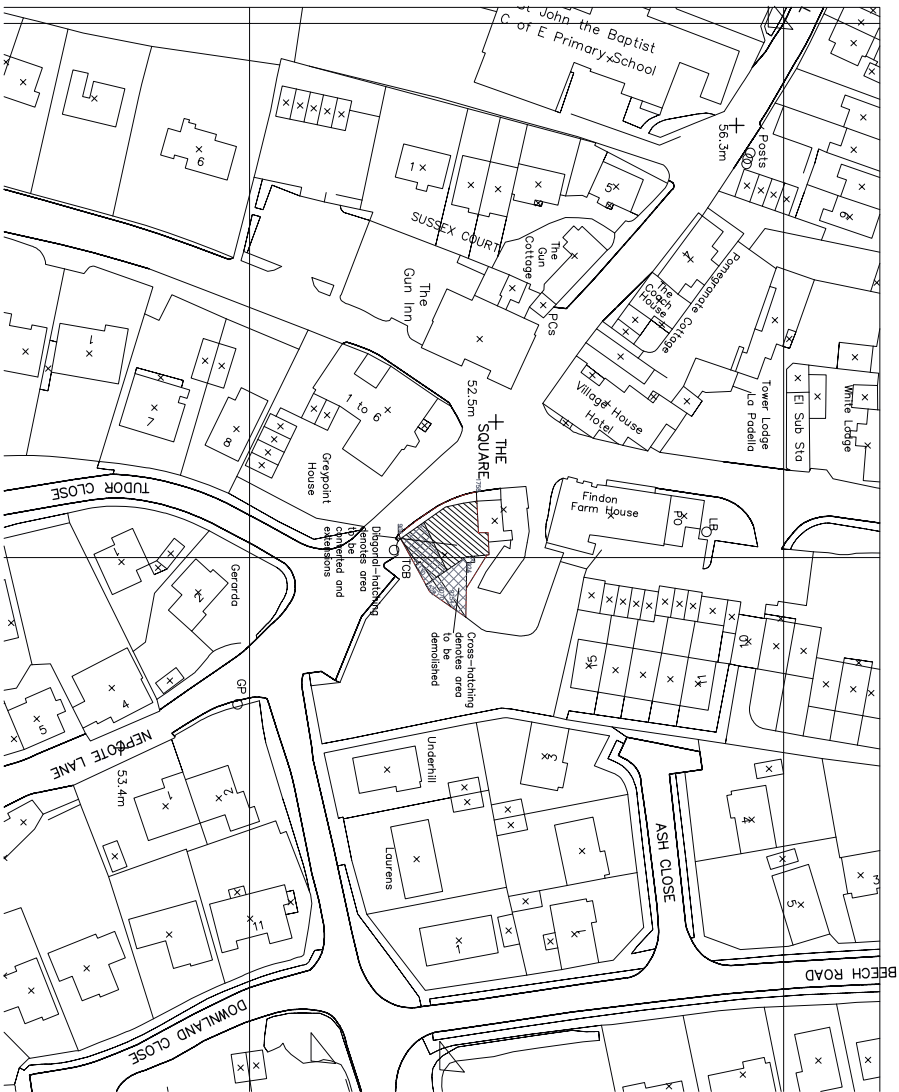


SITE BLOCK PLAN
SCALE 1:500

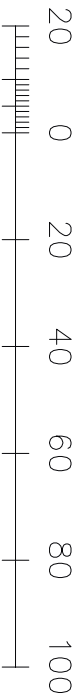

Metres
SCALE @ 1:500

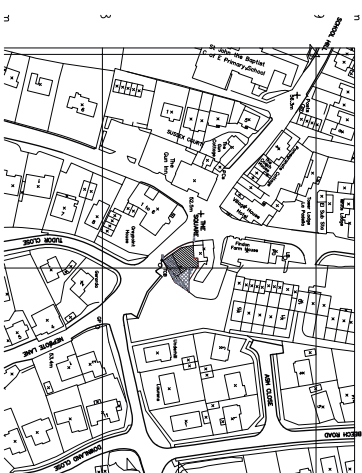

SITE LOCATION PLAN
SCALE 1:1250

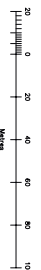

SCALE @ 1:1250

NOTES

PLANNING

REV	DATE	BY	AMENDMENT
A	30 Oct 09	RH	Area to be demolished added to Block and Location plans



THE CORNER STUDIO
14 THE SQUARE, FIDON
BN14 0TE
www.cornerstudio.co.uk

CLIENT
Mr. A. Clarke

JOB TITLE
Winners
The Square
Findon
BN14 0TE

DRAWING TITLE
Site Block and Location Plans
As Proposed

DATE
15.10.09

SCALE
1:500/1:250

JOB NO.
CS00144

DRAWING NO.
1.01

REVISION
A

ARUN DISTRICT COUNCIL FIDON CA