

REFUSED F10/33/10
23/10/2010


Site Plan 1:500 @ A3
Findon Travler Site
Plot B1
Coventry Plantation
Horsham Road
Findon
West Sussex
BN14 0RG

Proposed 11/02/08

REF FN/17/08

FN/33/10

CONDITIONS 14/15/

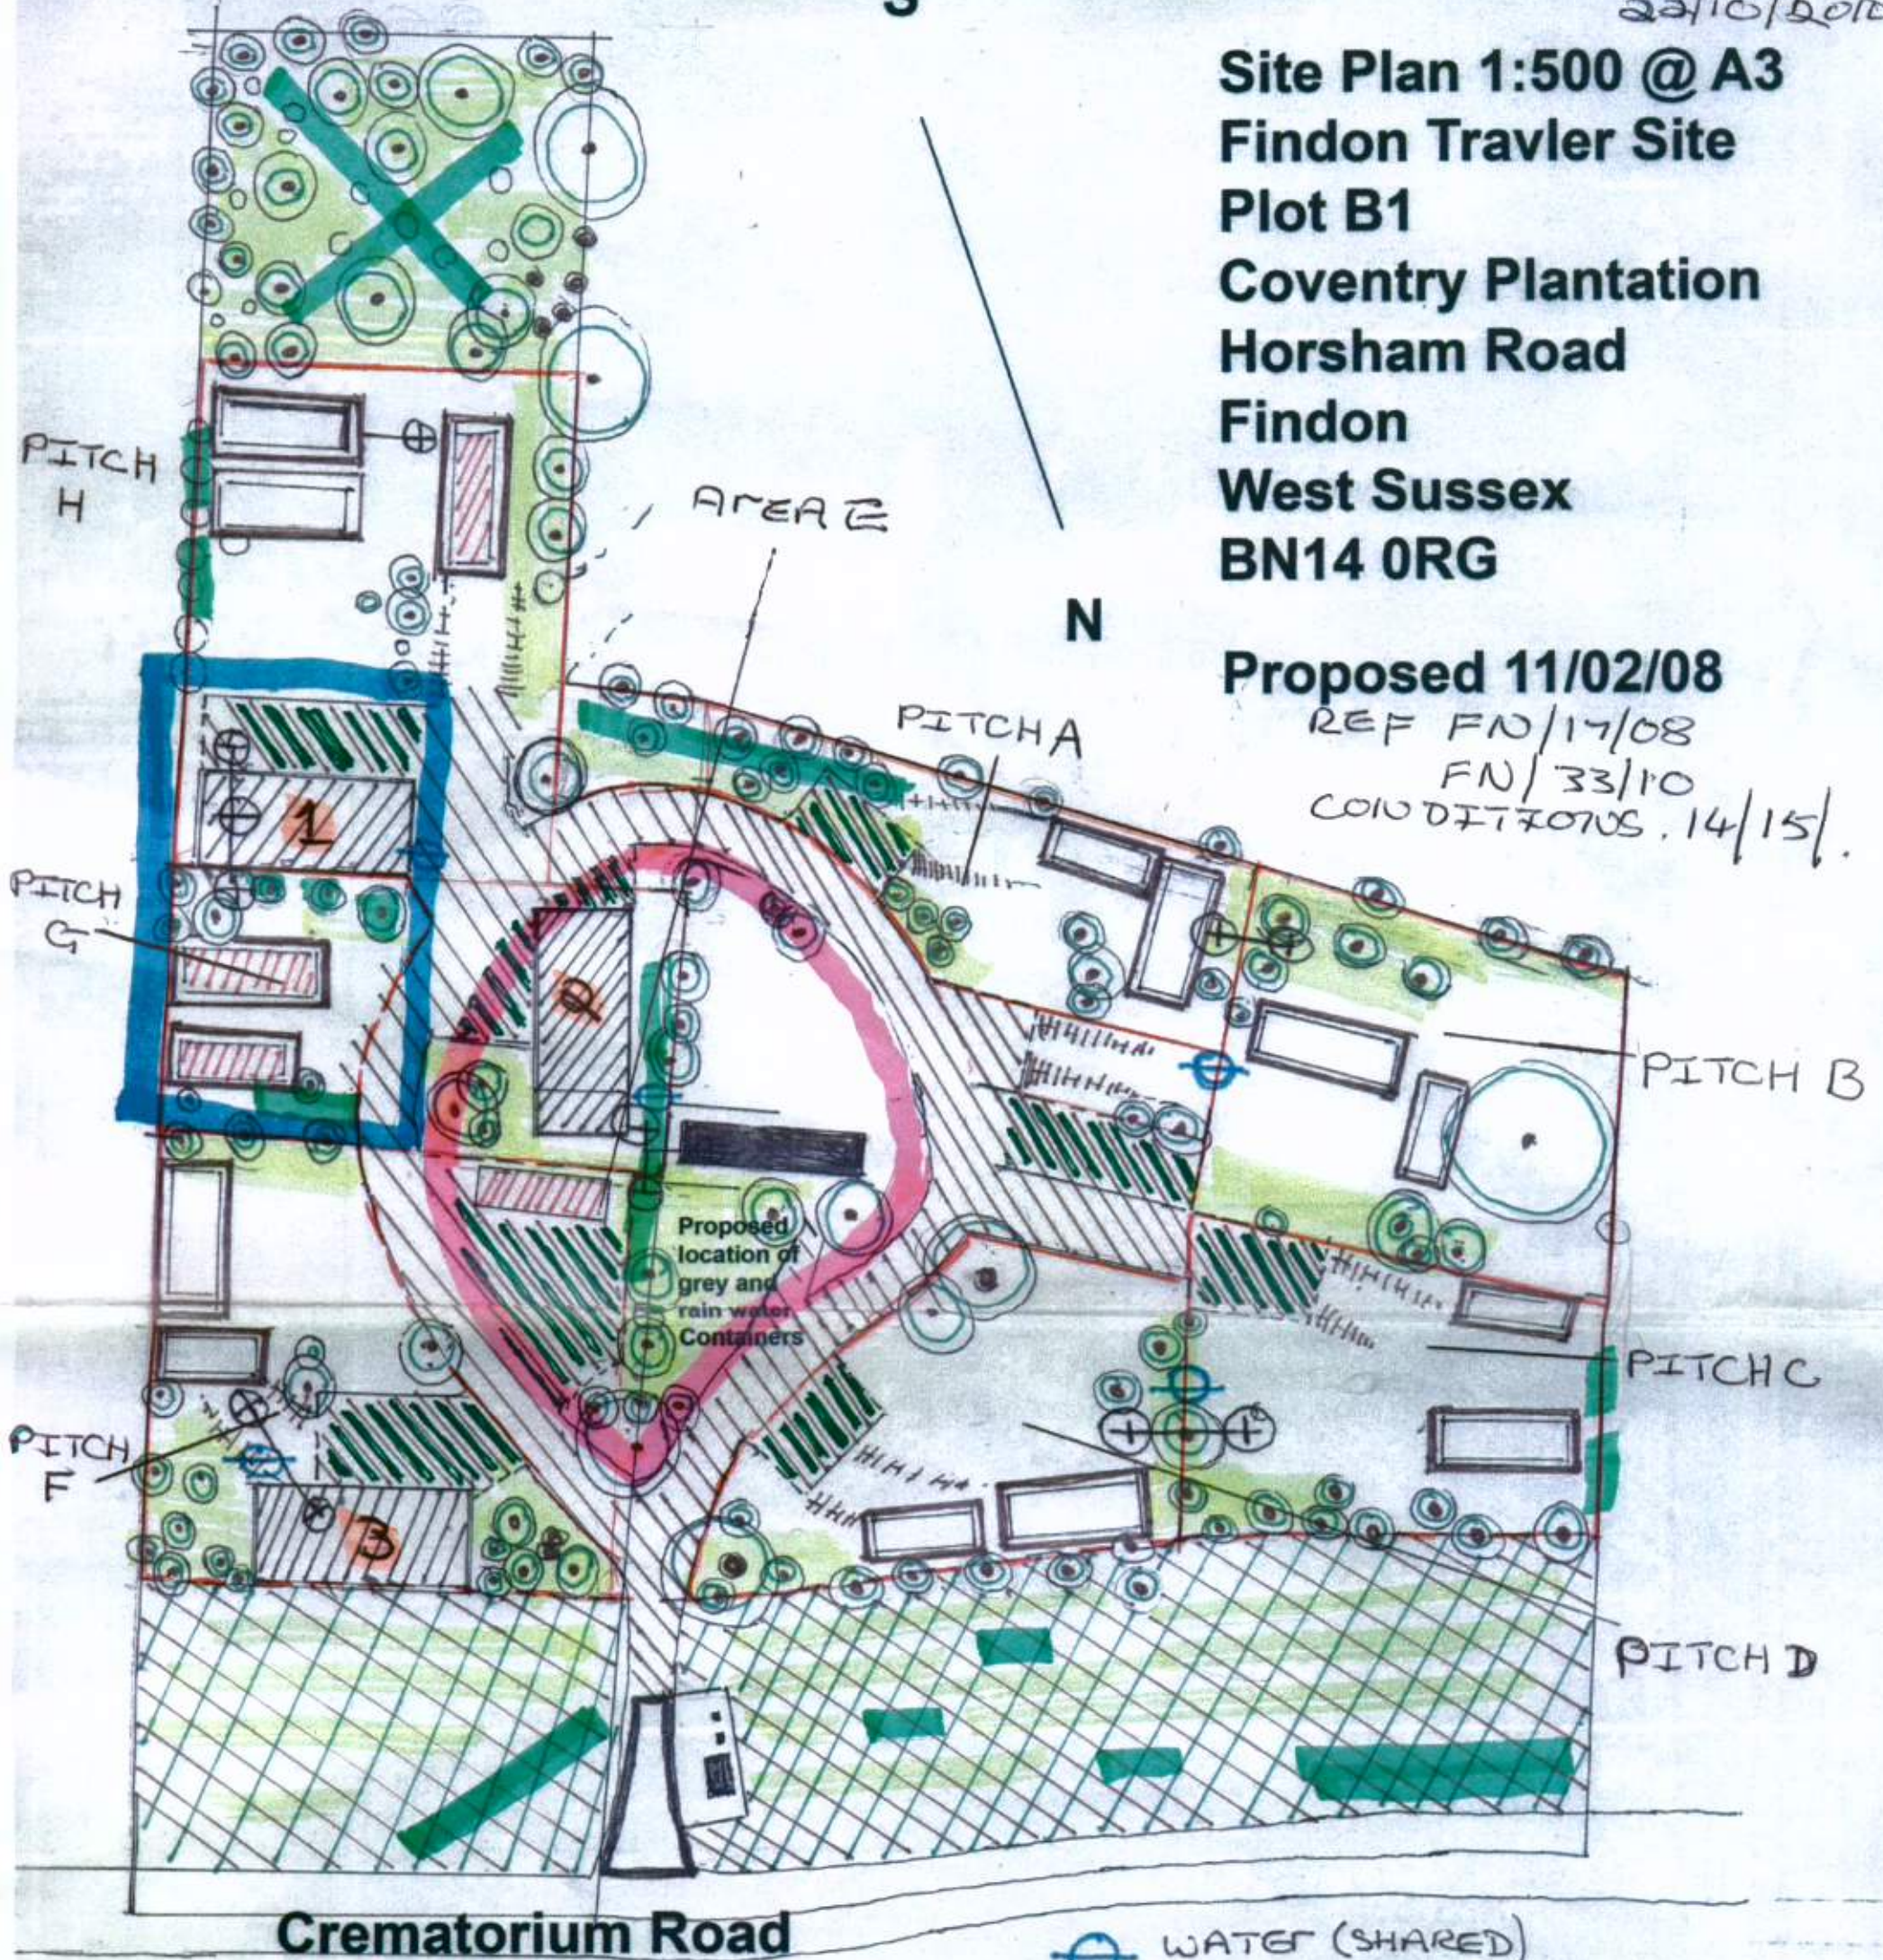

- 20m SCREENING TO BLEND IN.
- TTTTT MOT TYPED TRACK AND HARD STANDING FOR PARKING.
- PITCH BORDERS AREAS OF SOFT LANDSCAPING.
- ⊙ TREES/SCRUB
- GRASSCRETE BLOCKS.
- ⊕ WATER (SHARED)
- ⊕ ⊕ POWER (METGRED BOX)
- ⬜ LIVING WAGON ON HARD STANDING x 12.
- ▨ LIVING WAGONS TRANSIT x 4
- ▤ 7x16m WORKSHOPS/STUDIOS x 3
- COMMUNAL SHOWERS AND LAVATORIES x 6? ACCOMODATING DISABLED.