


REFUSED F10/33/10
22/10/2010

Site Plan 1:500 @ A3
Findon Travler Site
Plot B1
Coventry Plantation
Horsham Road
Findon
West Sussex
BN14 0RG

Proposed 11/02/08

REF FN/17/08
FN/33/10
CONDITIONS 14/15/

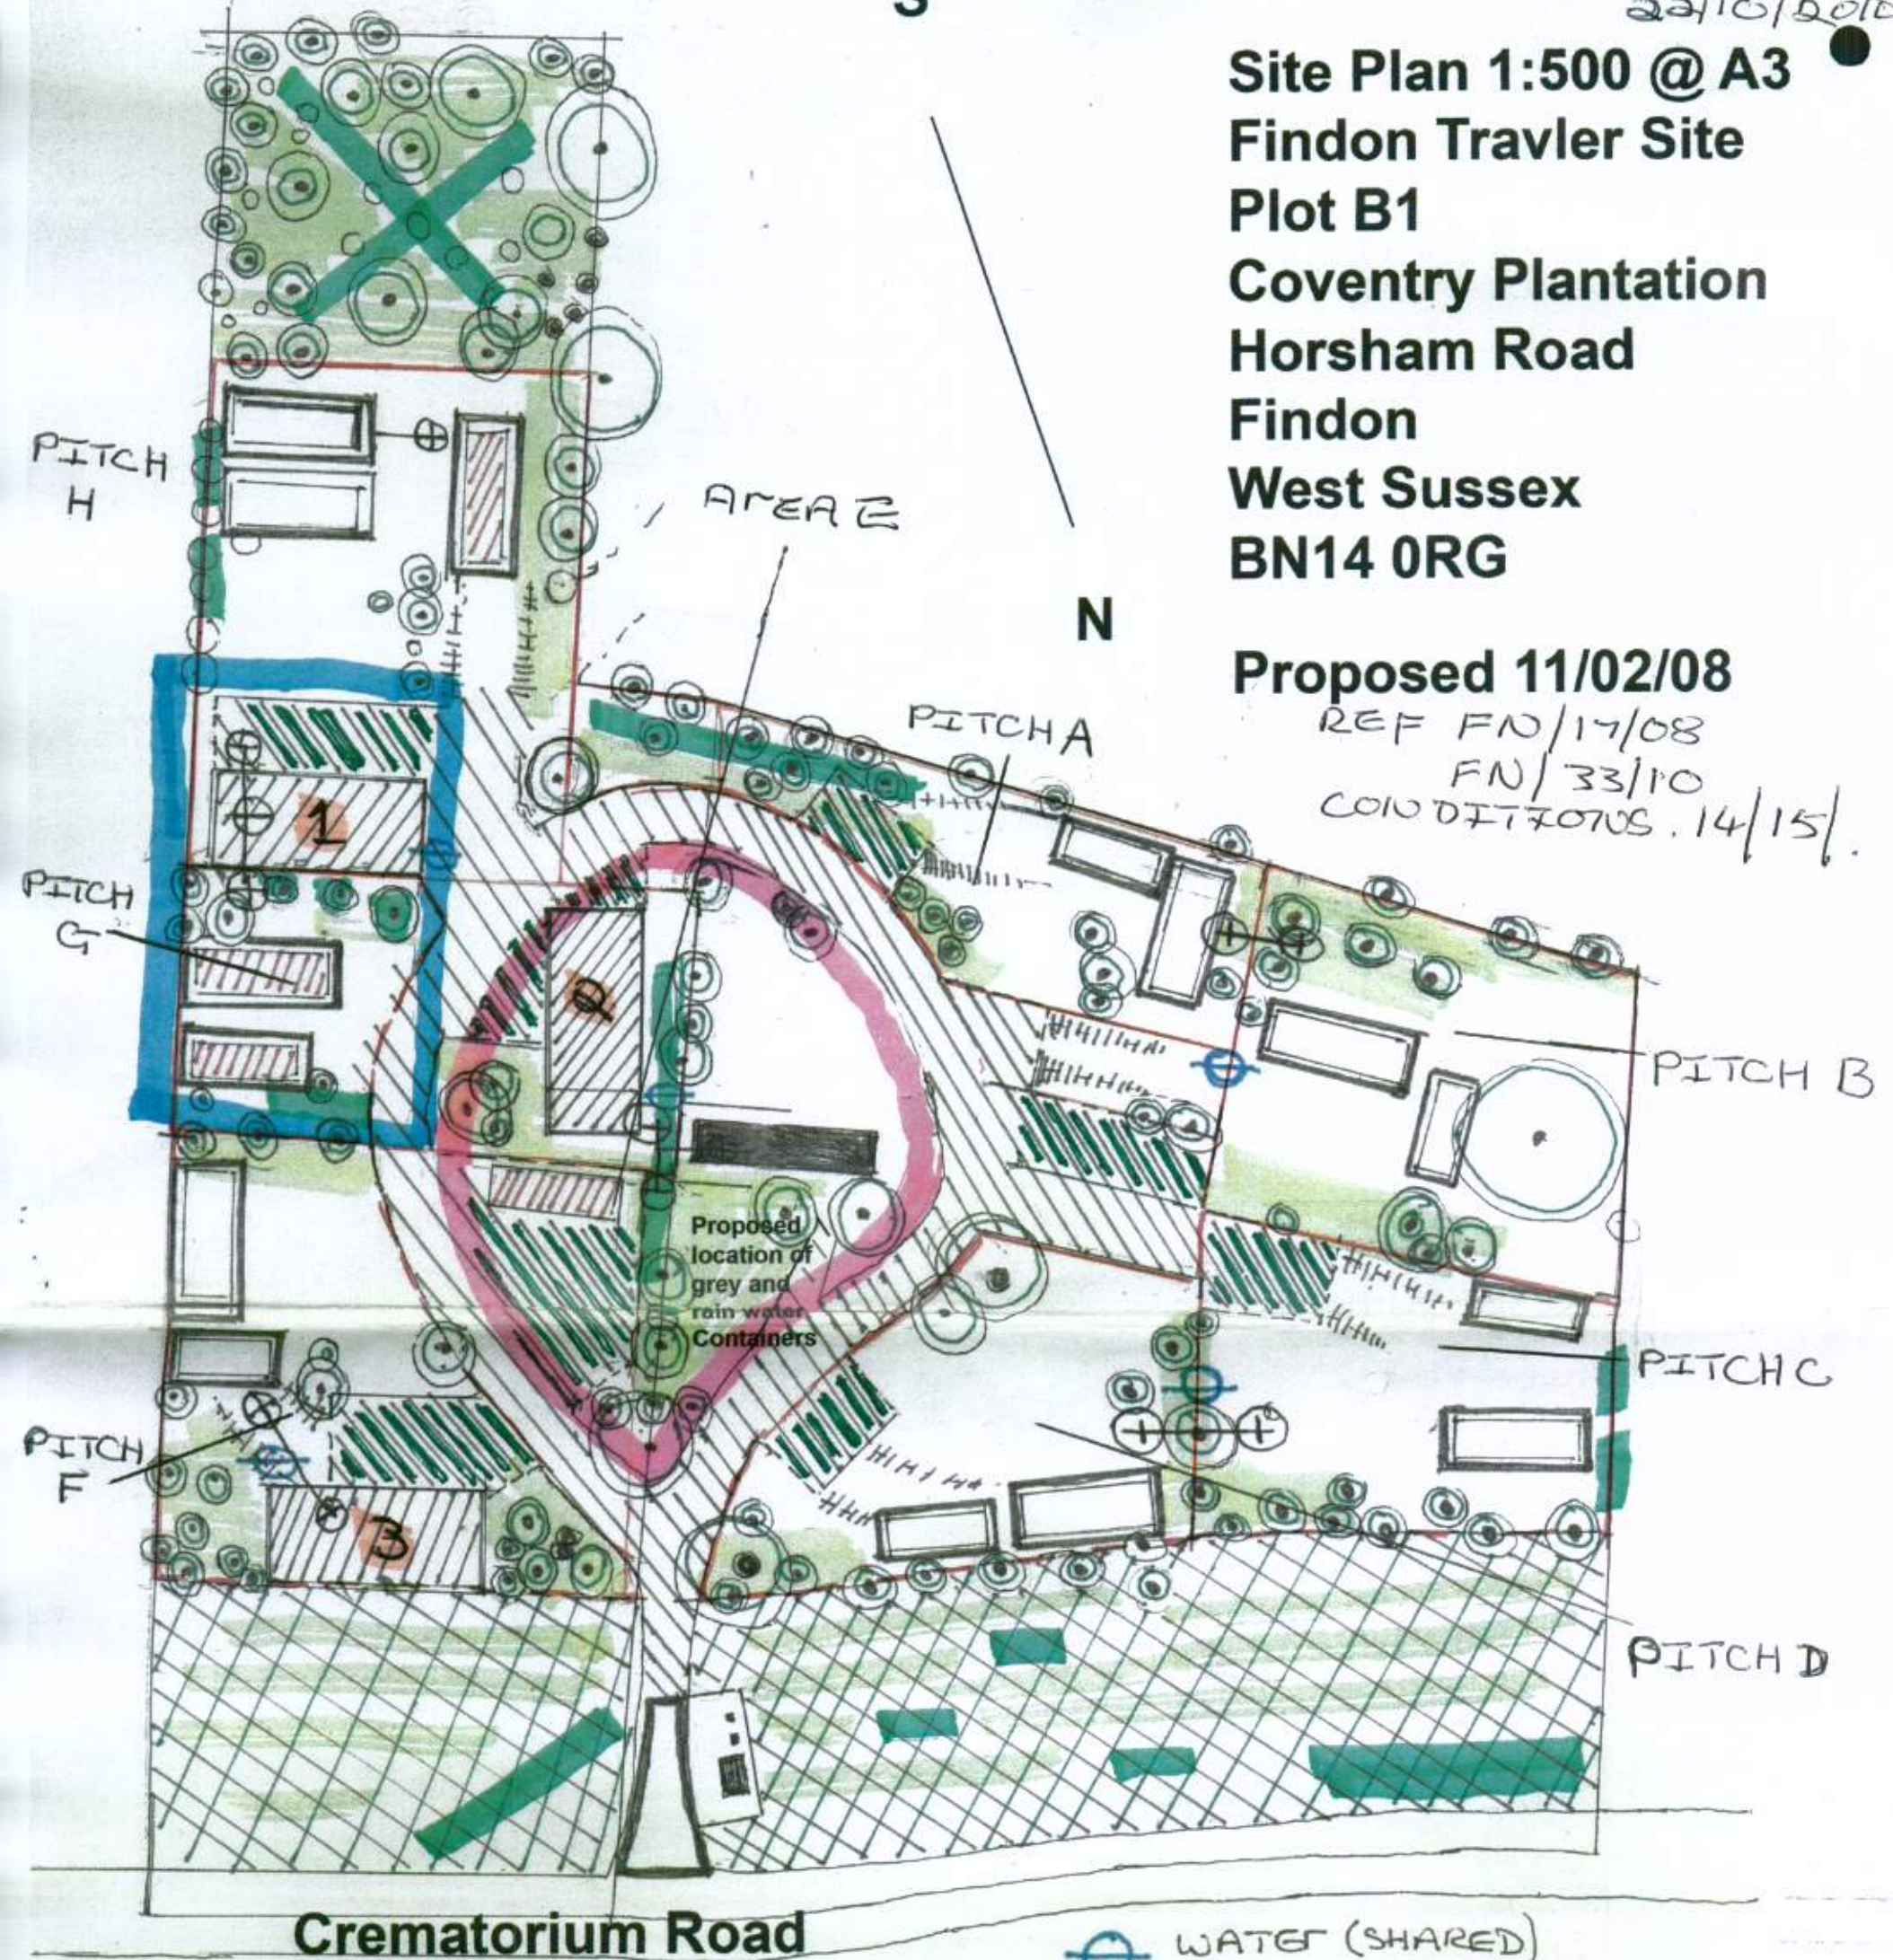

Crematorium Road

⊕ WATER (SHARED)

⊕ ⊕ POWER (METRED BOX)

LIVING WAGON ON
HARD STANDING, x 12.

LIVING WAGONS
TRANSIT, x 4

7 x 16 m WORKSHOPS/STUDIOS
x 3

COMMUNAL SHOWERS AND
LAVATORIES x 6? ACCOMODATING
DISABLED.

20m SCREENING
TO BLEND IN.

MOT TYPE 2
TRACK AND
HARD STANDING
FOR PARKING.

PITCH BORDERS
AREAS OF SOFT LAND-
SCAPING.

TREES/SCRUB

GRASSCRETE
BLOCKS.