ARUN DISTRICT COUNCIL:FN/79/06/ 05/12/2006
superseded 1/2/07

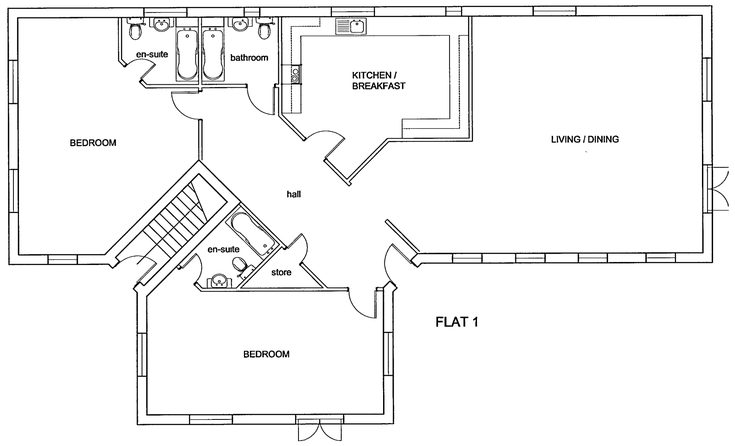

FLAT 1

GROUND FLOOR PLAN

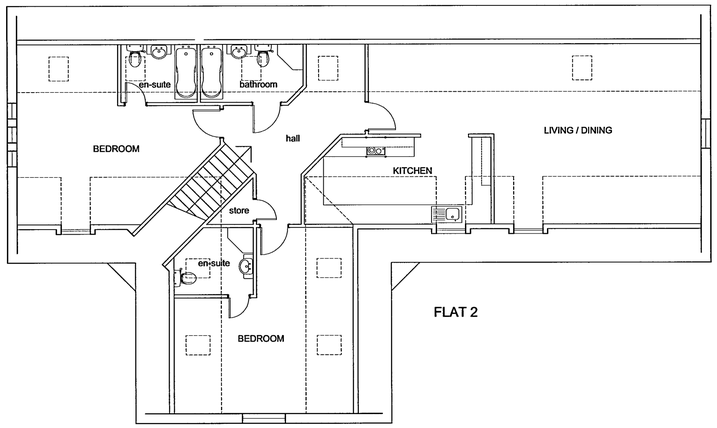

FLAT 2

FIRST FLOOR PLAN

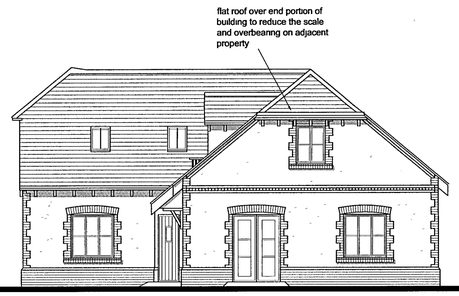

SOUTH ELEVATION

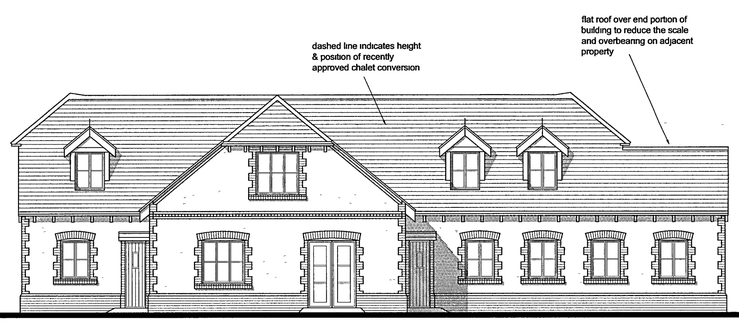

WEST ELEVATION (PADDOCK WAY)

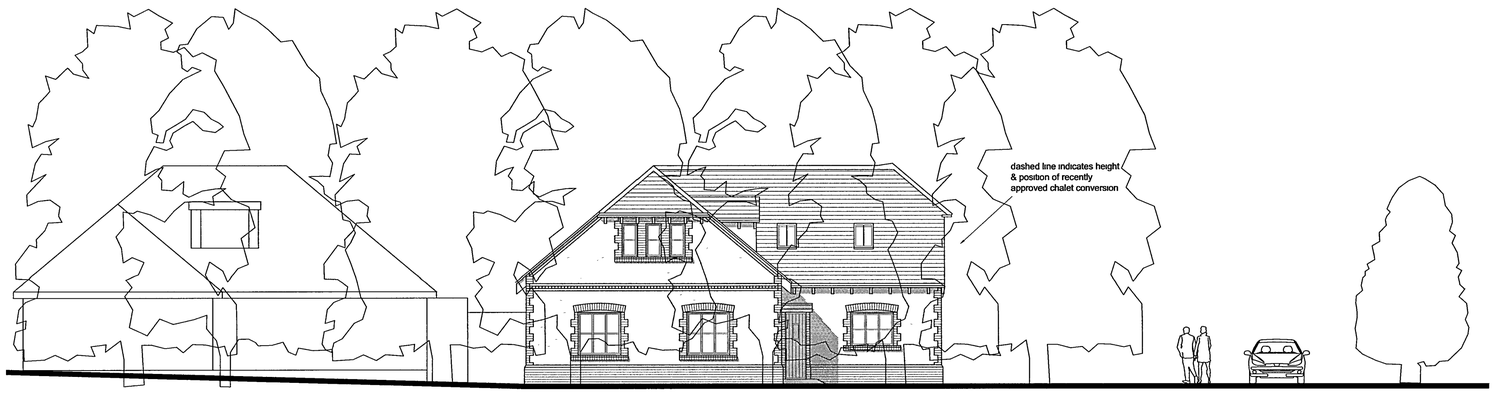

NORTH ELEVATION (NEPCOTE LANE)

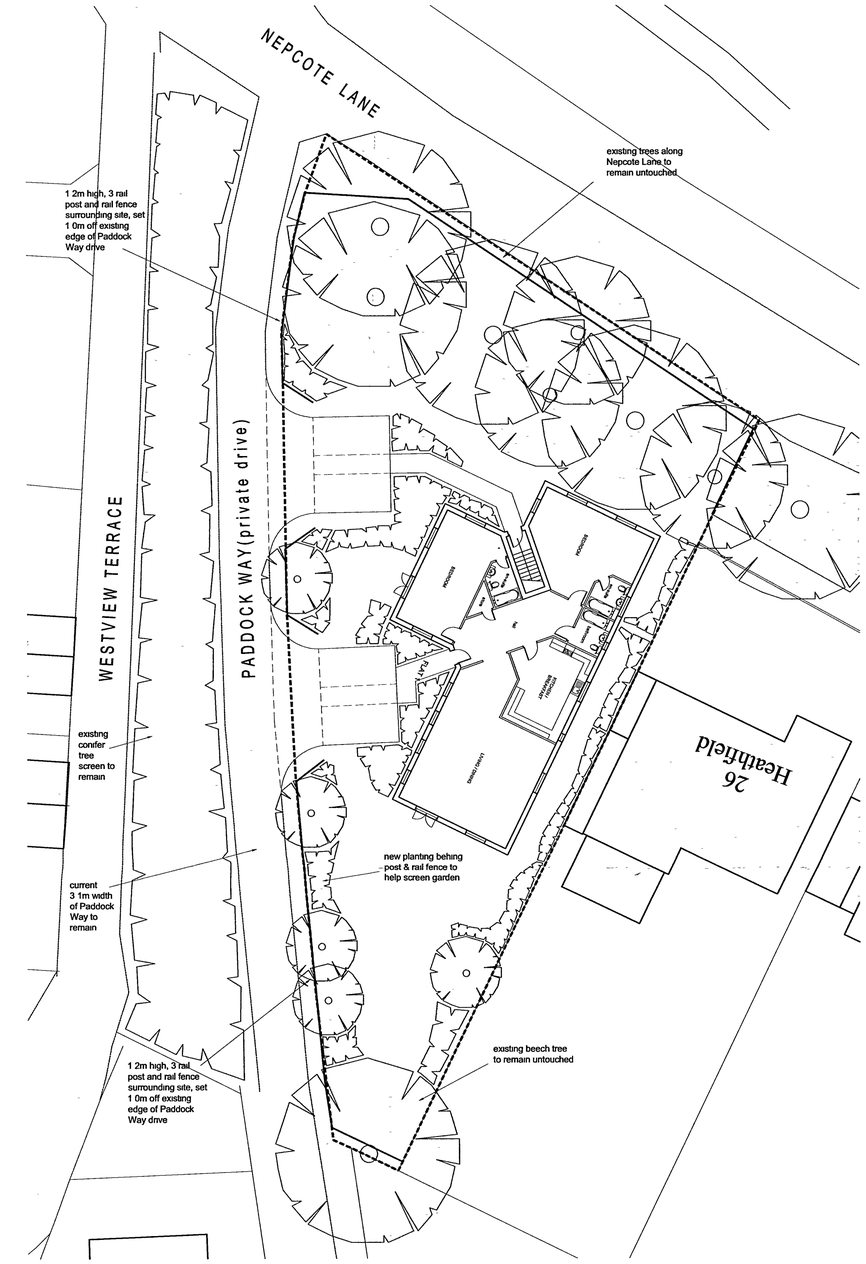

SITE LAYOUT 1:200



EAST ELEVATION

A 9 11 06 Minor amendments to Clients comments

Kean Elliott RIBA
CHARTERED ARCHITECT
116 Heene Road, Worthing, West Sussex BN11 4PN
Telephone: 07870 925380
E-mail: keanelliott@tesco.net

client
MR CJH COSTELLO

project
1 PADDOCK WAY
FINDON

drawing
PLANS, ELEVATIONS & SITE LAYOUT

drawing no 1058/06 revision A

xrefs

scale 1:100, 1:200

drawn KE

date 30 07 06

ARUN DISTRICT COUNCIL
No. FN 79 06
RECEIVED 5.12.06