
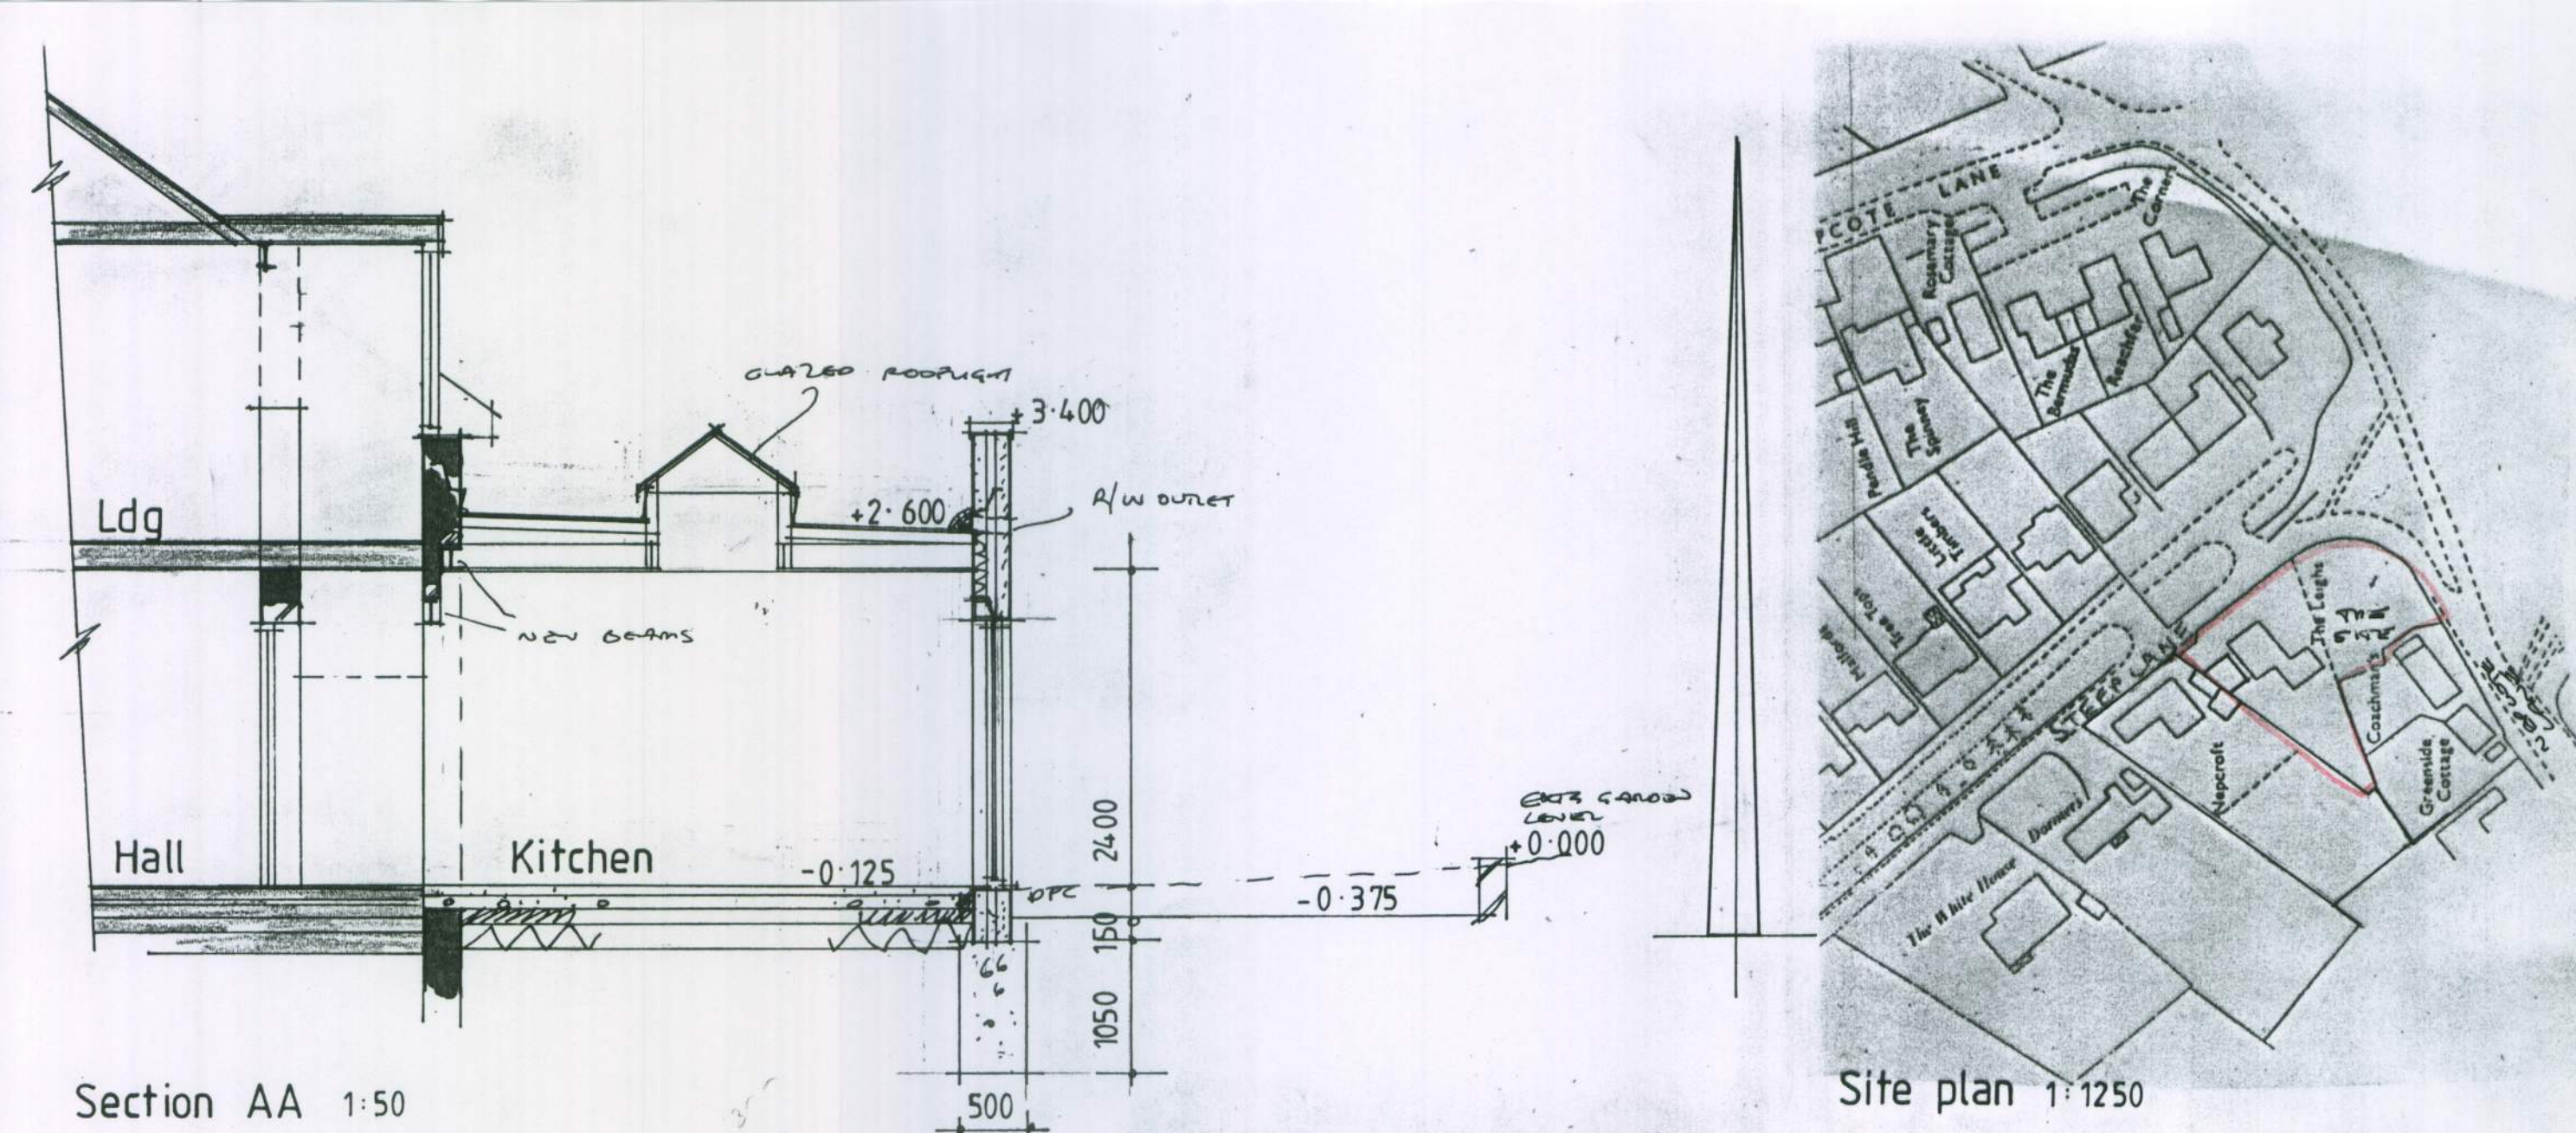
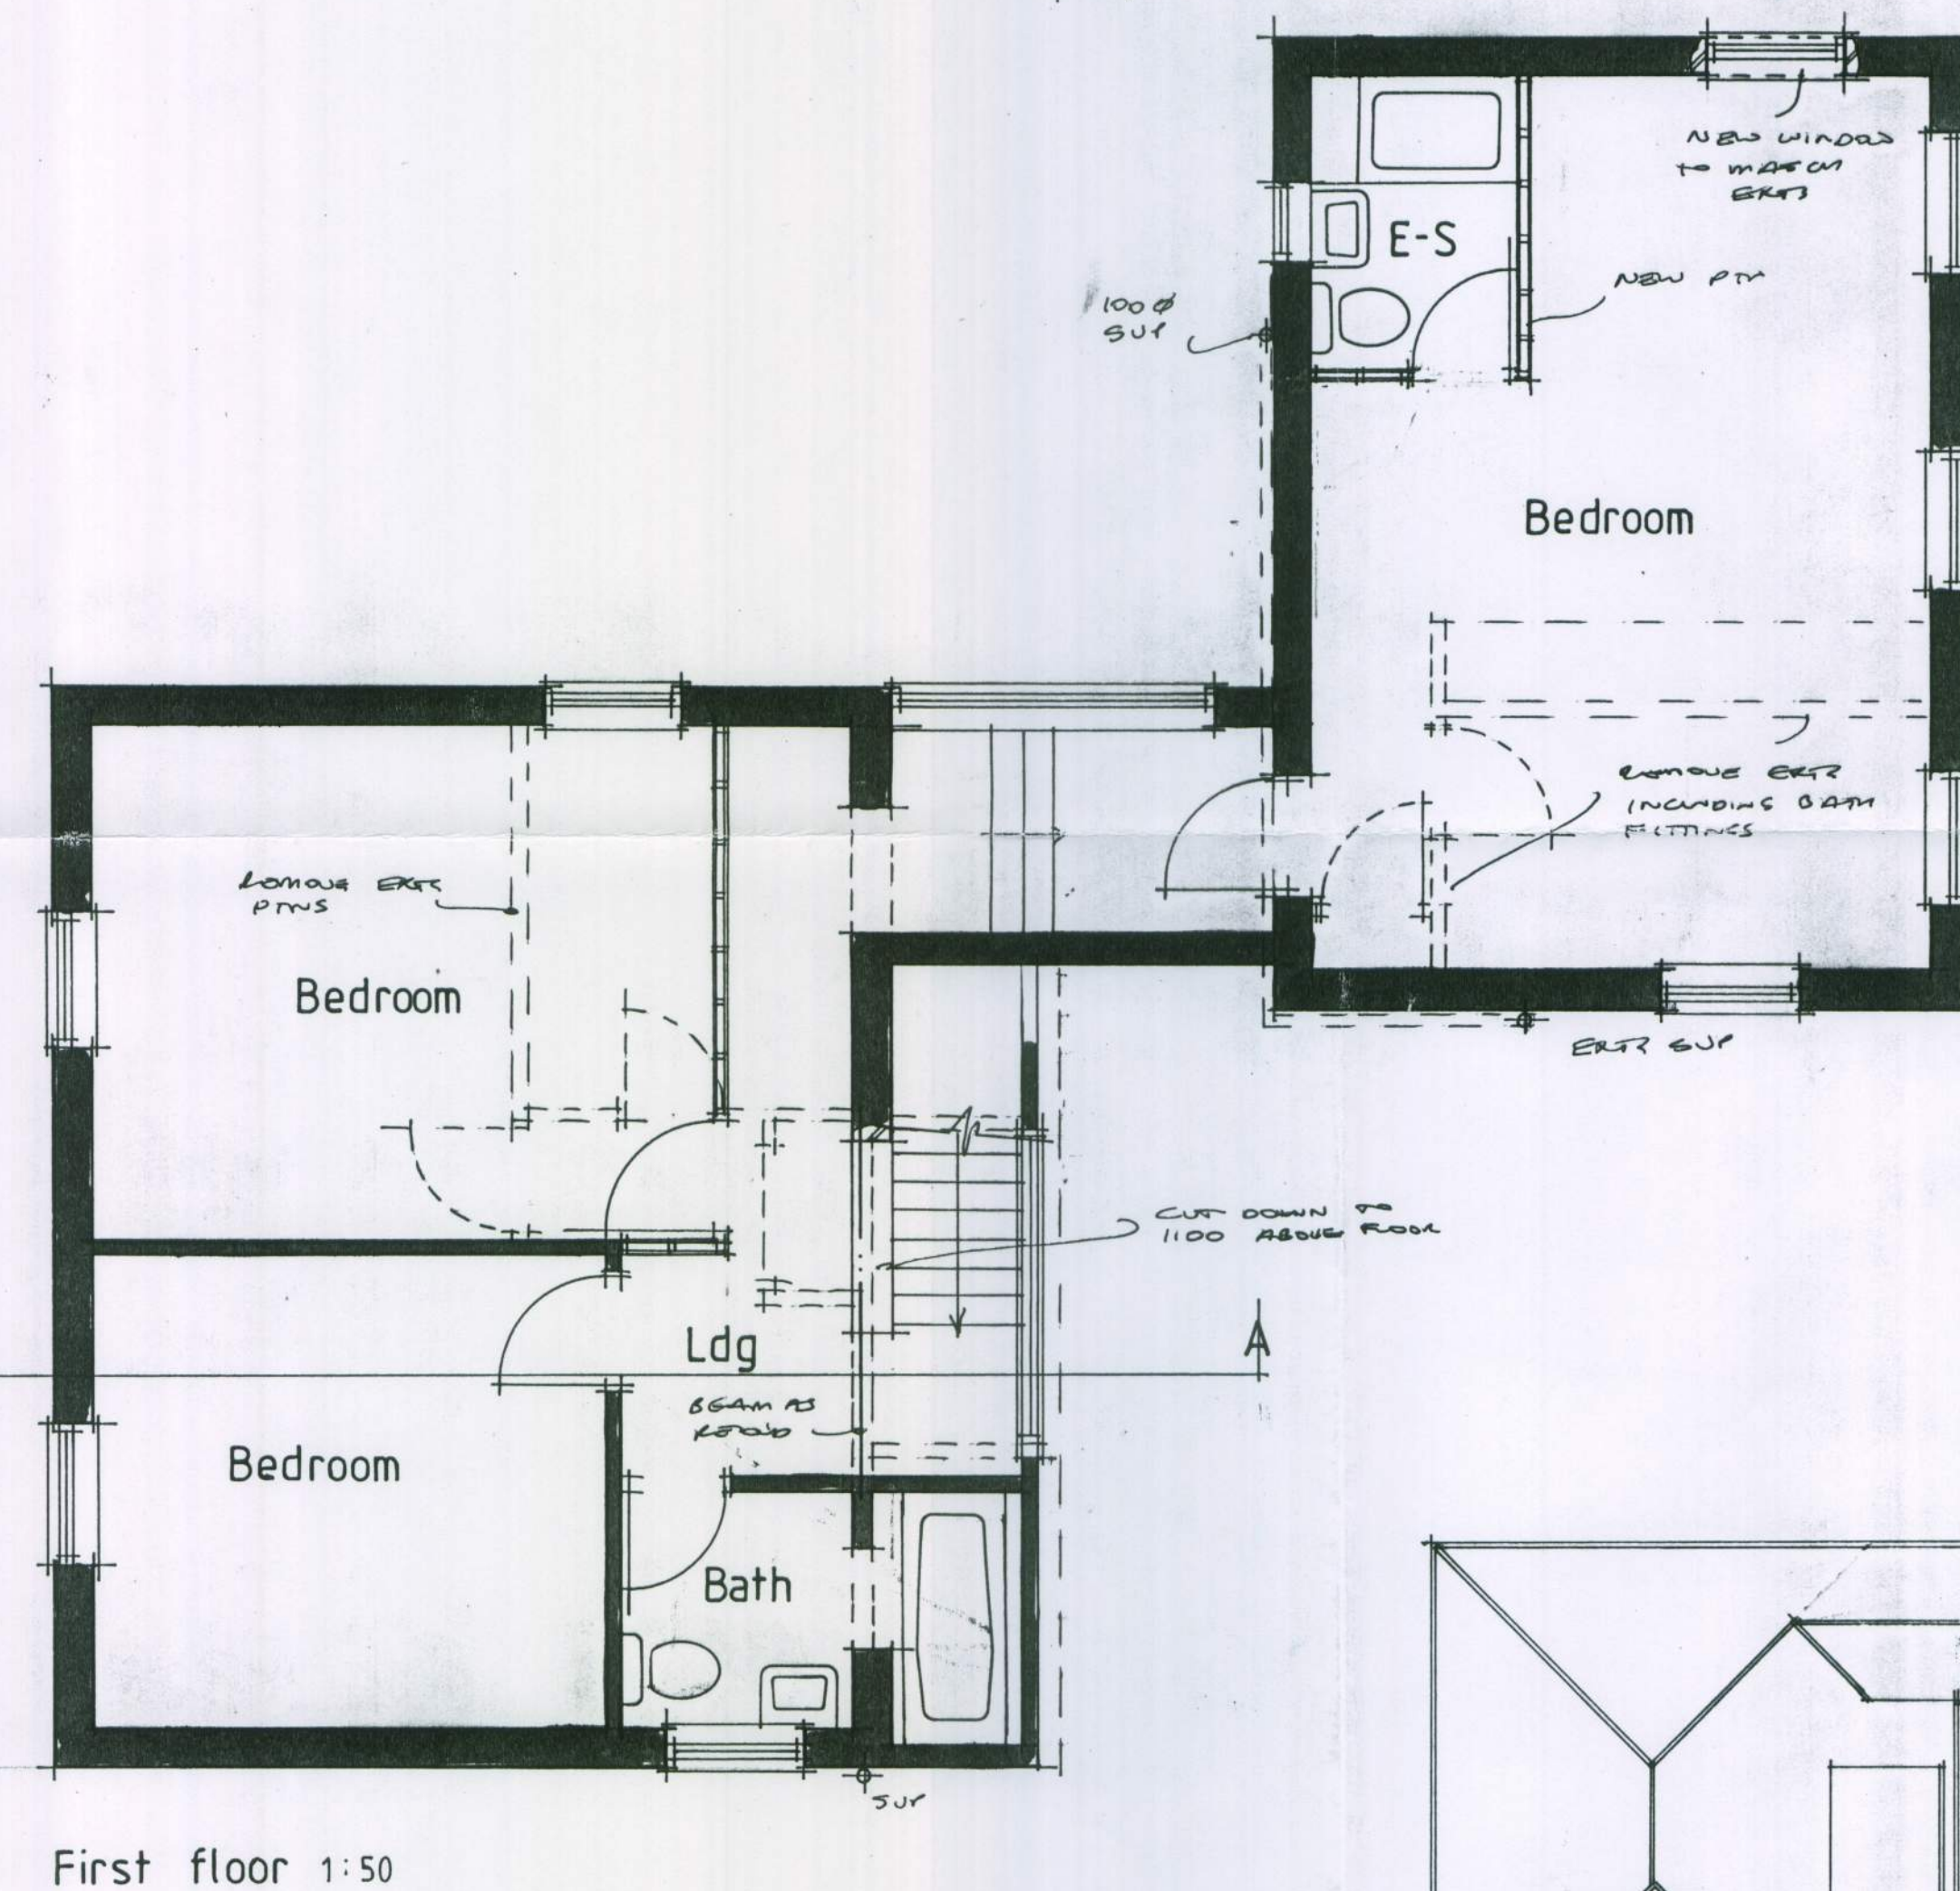


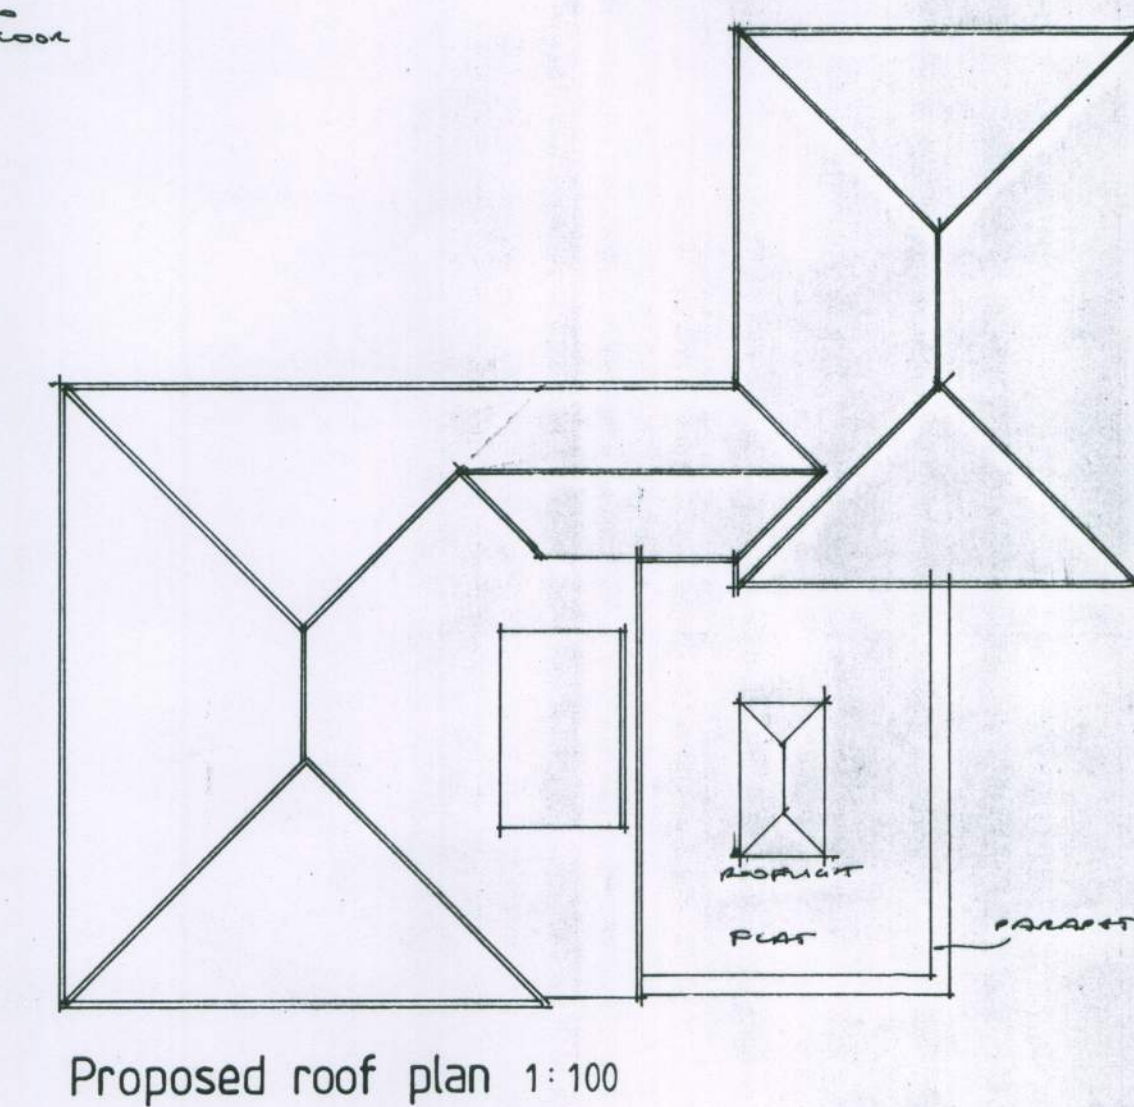

C			
B			
A			
Client	A. WATTS ESQ.		
Address	The Leighs : Steep Lane : Findon		
Drawing	EXTENSION AND ALTERATIONS		No. 6610 : 1
Scale	1 : 50 1 : 100	Drawn <i>B</i>	Date <i>JAN 11</i>

All electrical works to meet requirements of Part P (Electrical Safety) Installation to be designed, installed, inspected and tested by person competent to do so. Council to be satisfied that Part P has been complied with, by issue of appropriate BS7671 electrical installation certificate for works by person competent to issue same

AJ SALTER & SON
Architectural Technicians
and Surveyors
50 WINDSOR ROAD, WORTHING,
WEST SUSSEX, BN11 2LY
Tel/Fax: (01903 208496)
E-mail: ajsalterandson@hotmail.com