
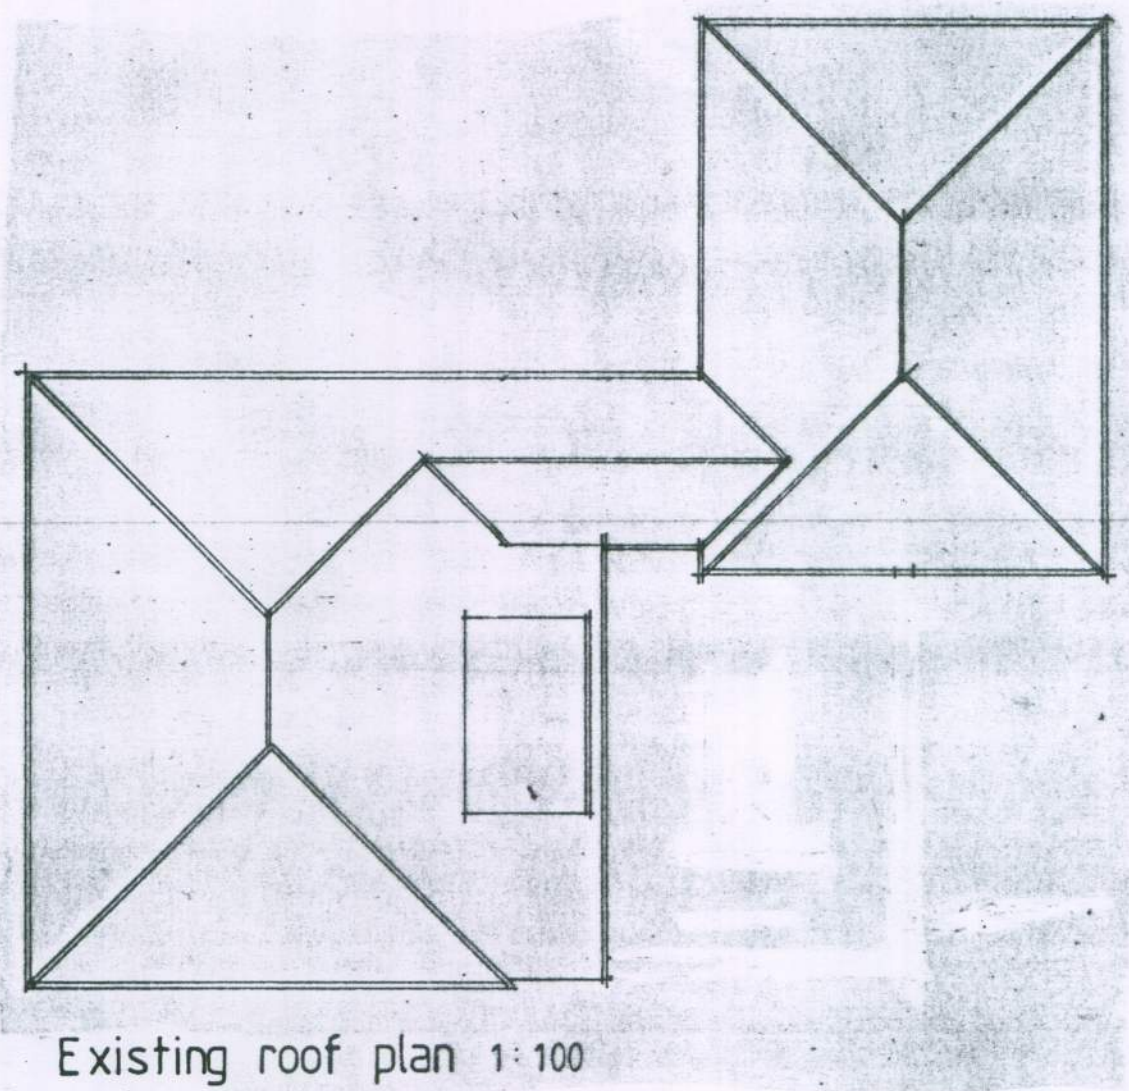
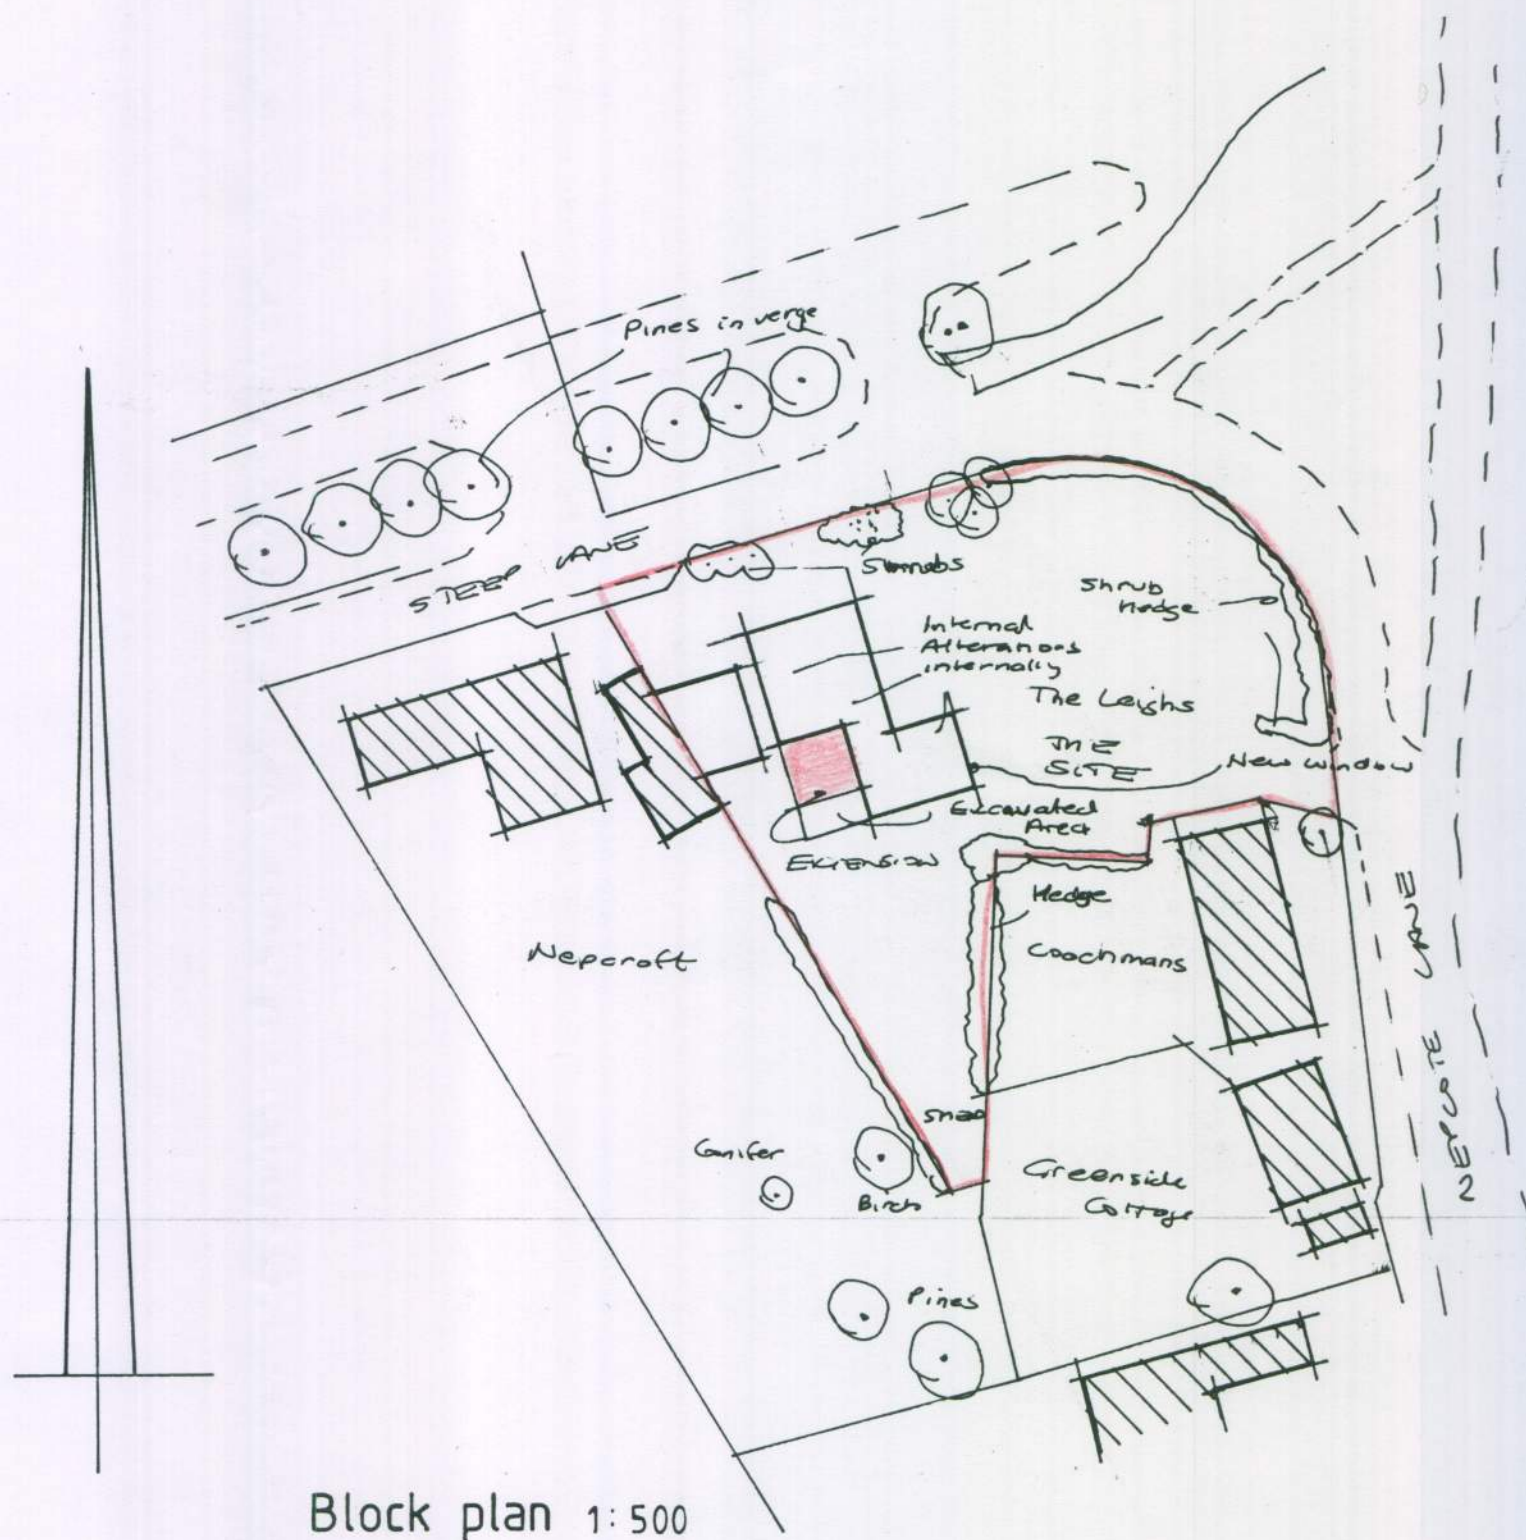
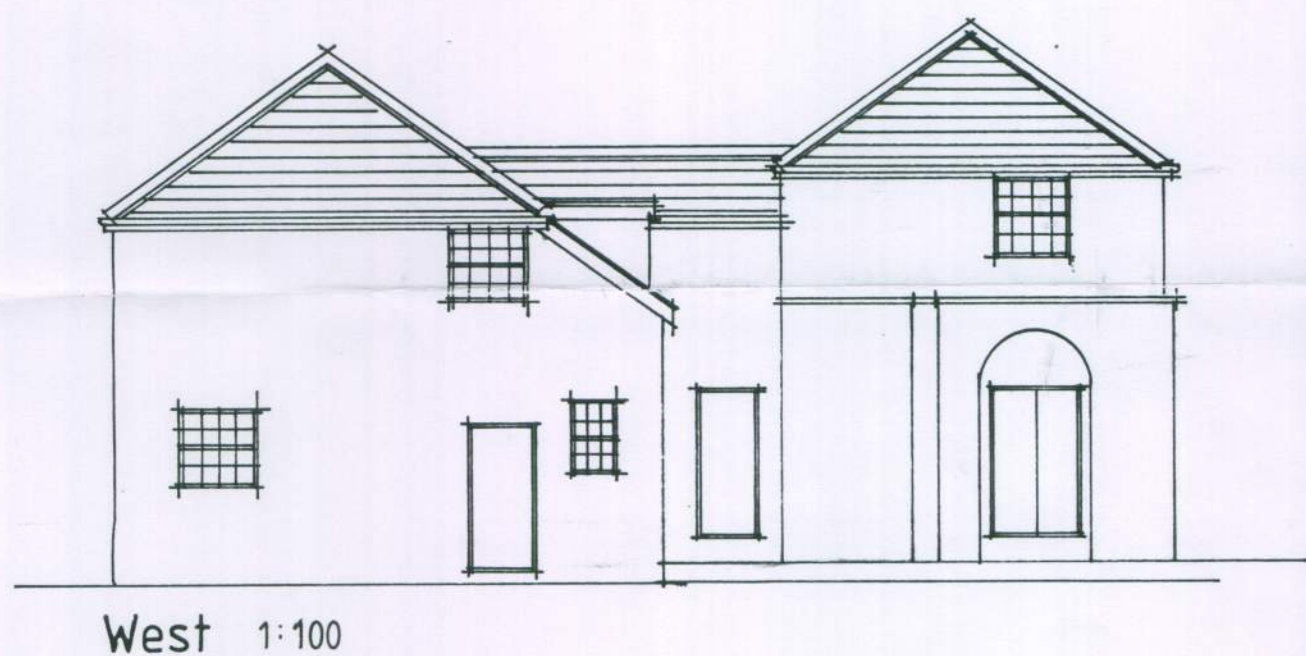
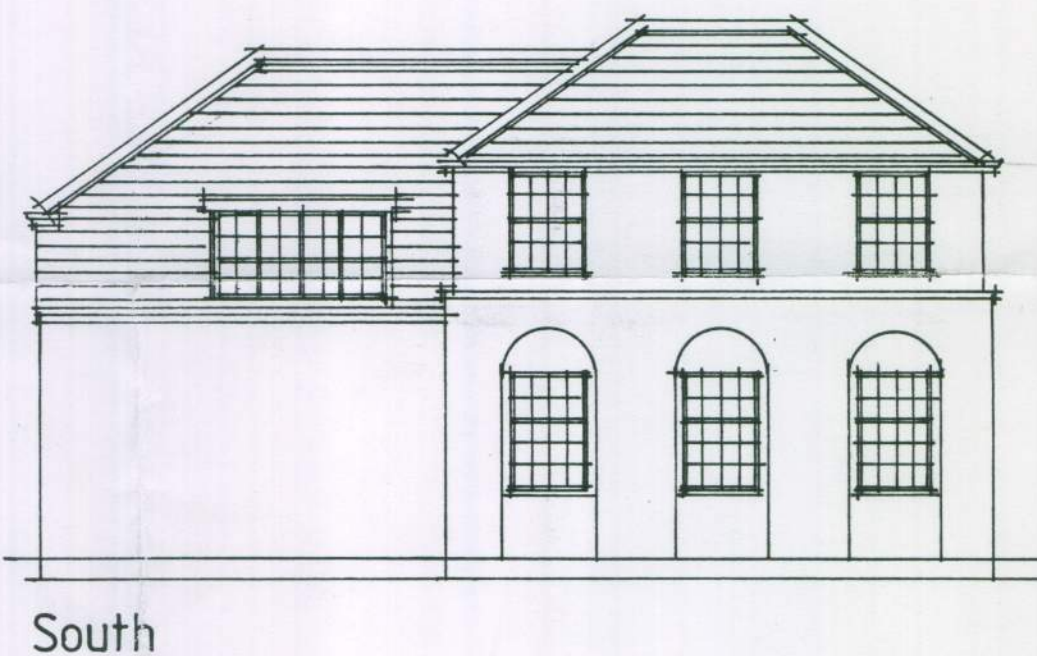
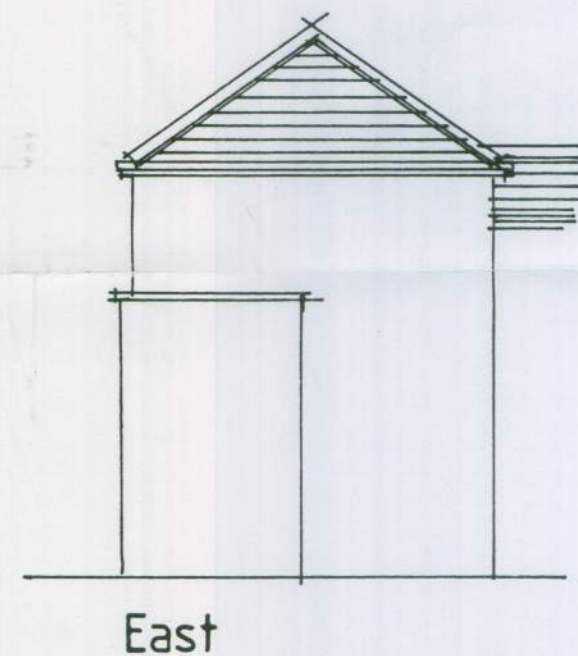
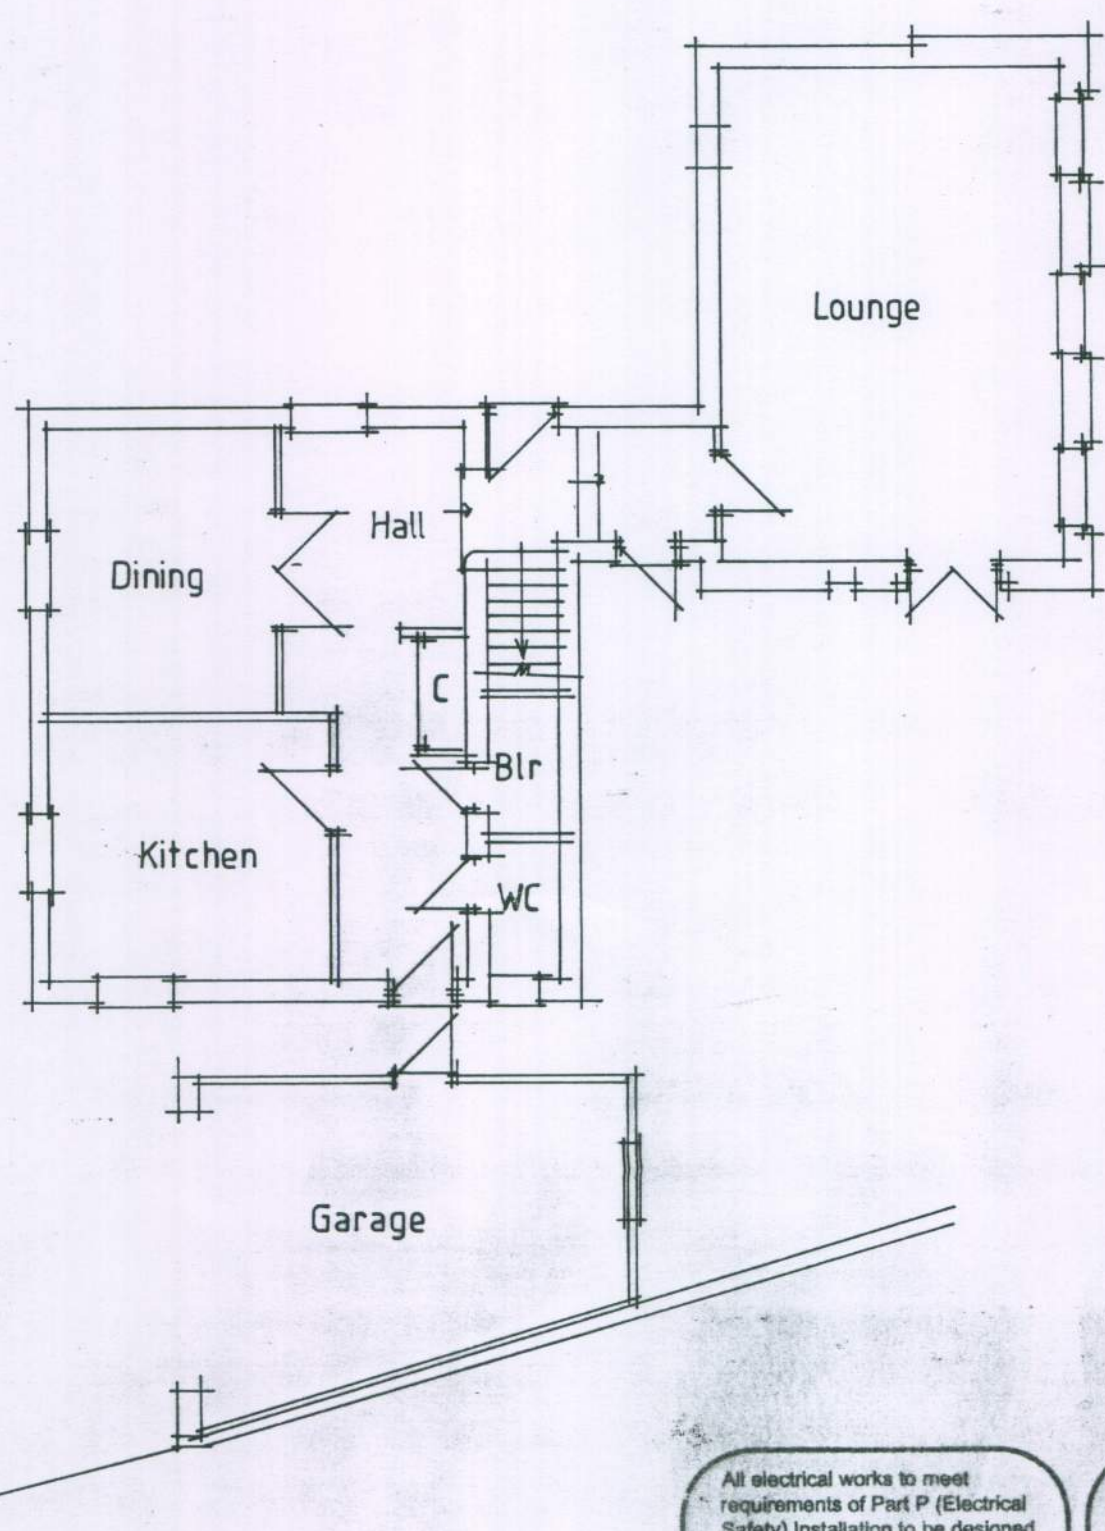


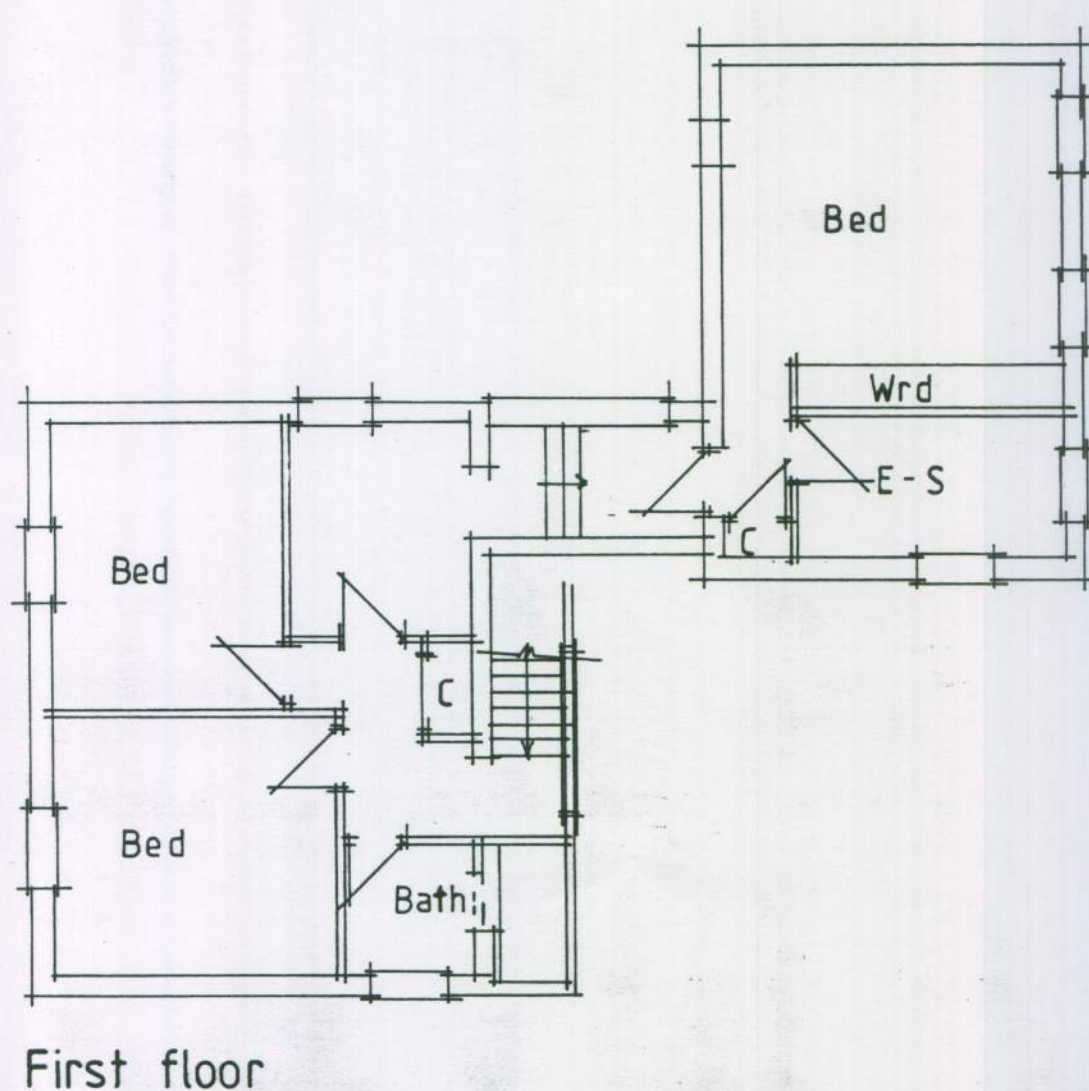

All electrical works to meet requirements of Part P (Electrical Safety) Installation to be designed, installed, inspected and tested by person competent to do so. Council to be satisfied that Part P has been complied with, by issuing of appropriate BS7671 electrical installation certificate for works by person competent to issue same

AJ SALTER & SON
Architectural Technicians and Surveyors
50 WINDSOR ROAD, WORTHING, WEST SUSSEX, BN11 2LY
Tel/Fax: (01903 209496)
E-mail: ajsalterandson@hotmail.com

C			
B			
A			
Client	A. WATTS ESQ.		
Address	The Leighs : Steep Lane : Findon		
Drawing	EXISTING PLANS	No.	6610:2
Scale	1:100 1:500	Drawn	B
		Date	Jan '11