
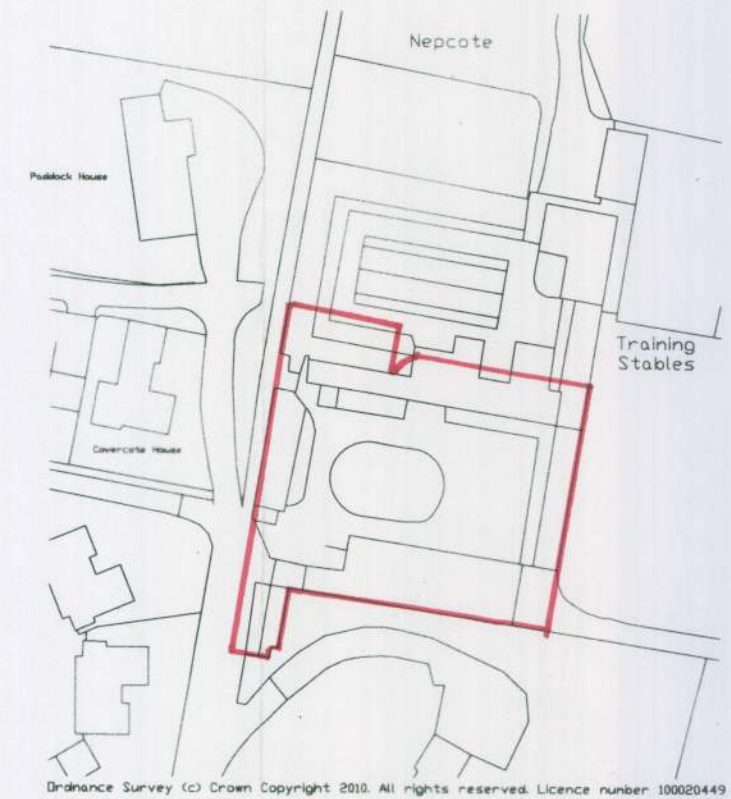


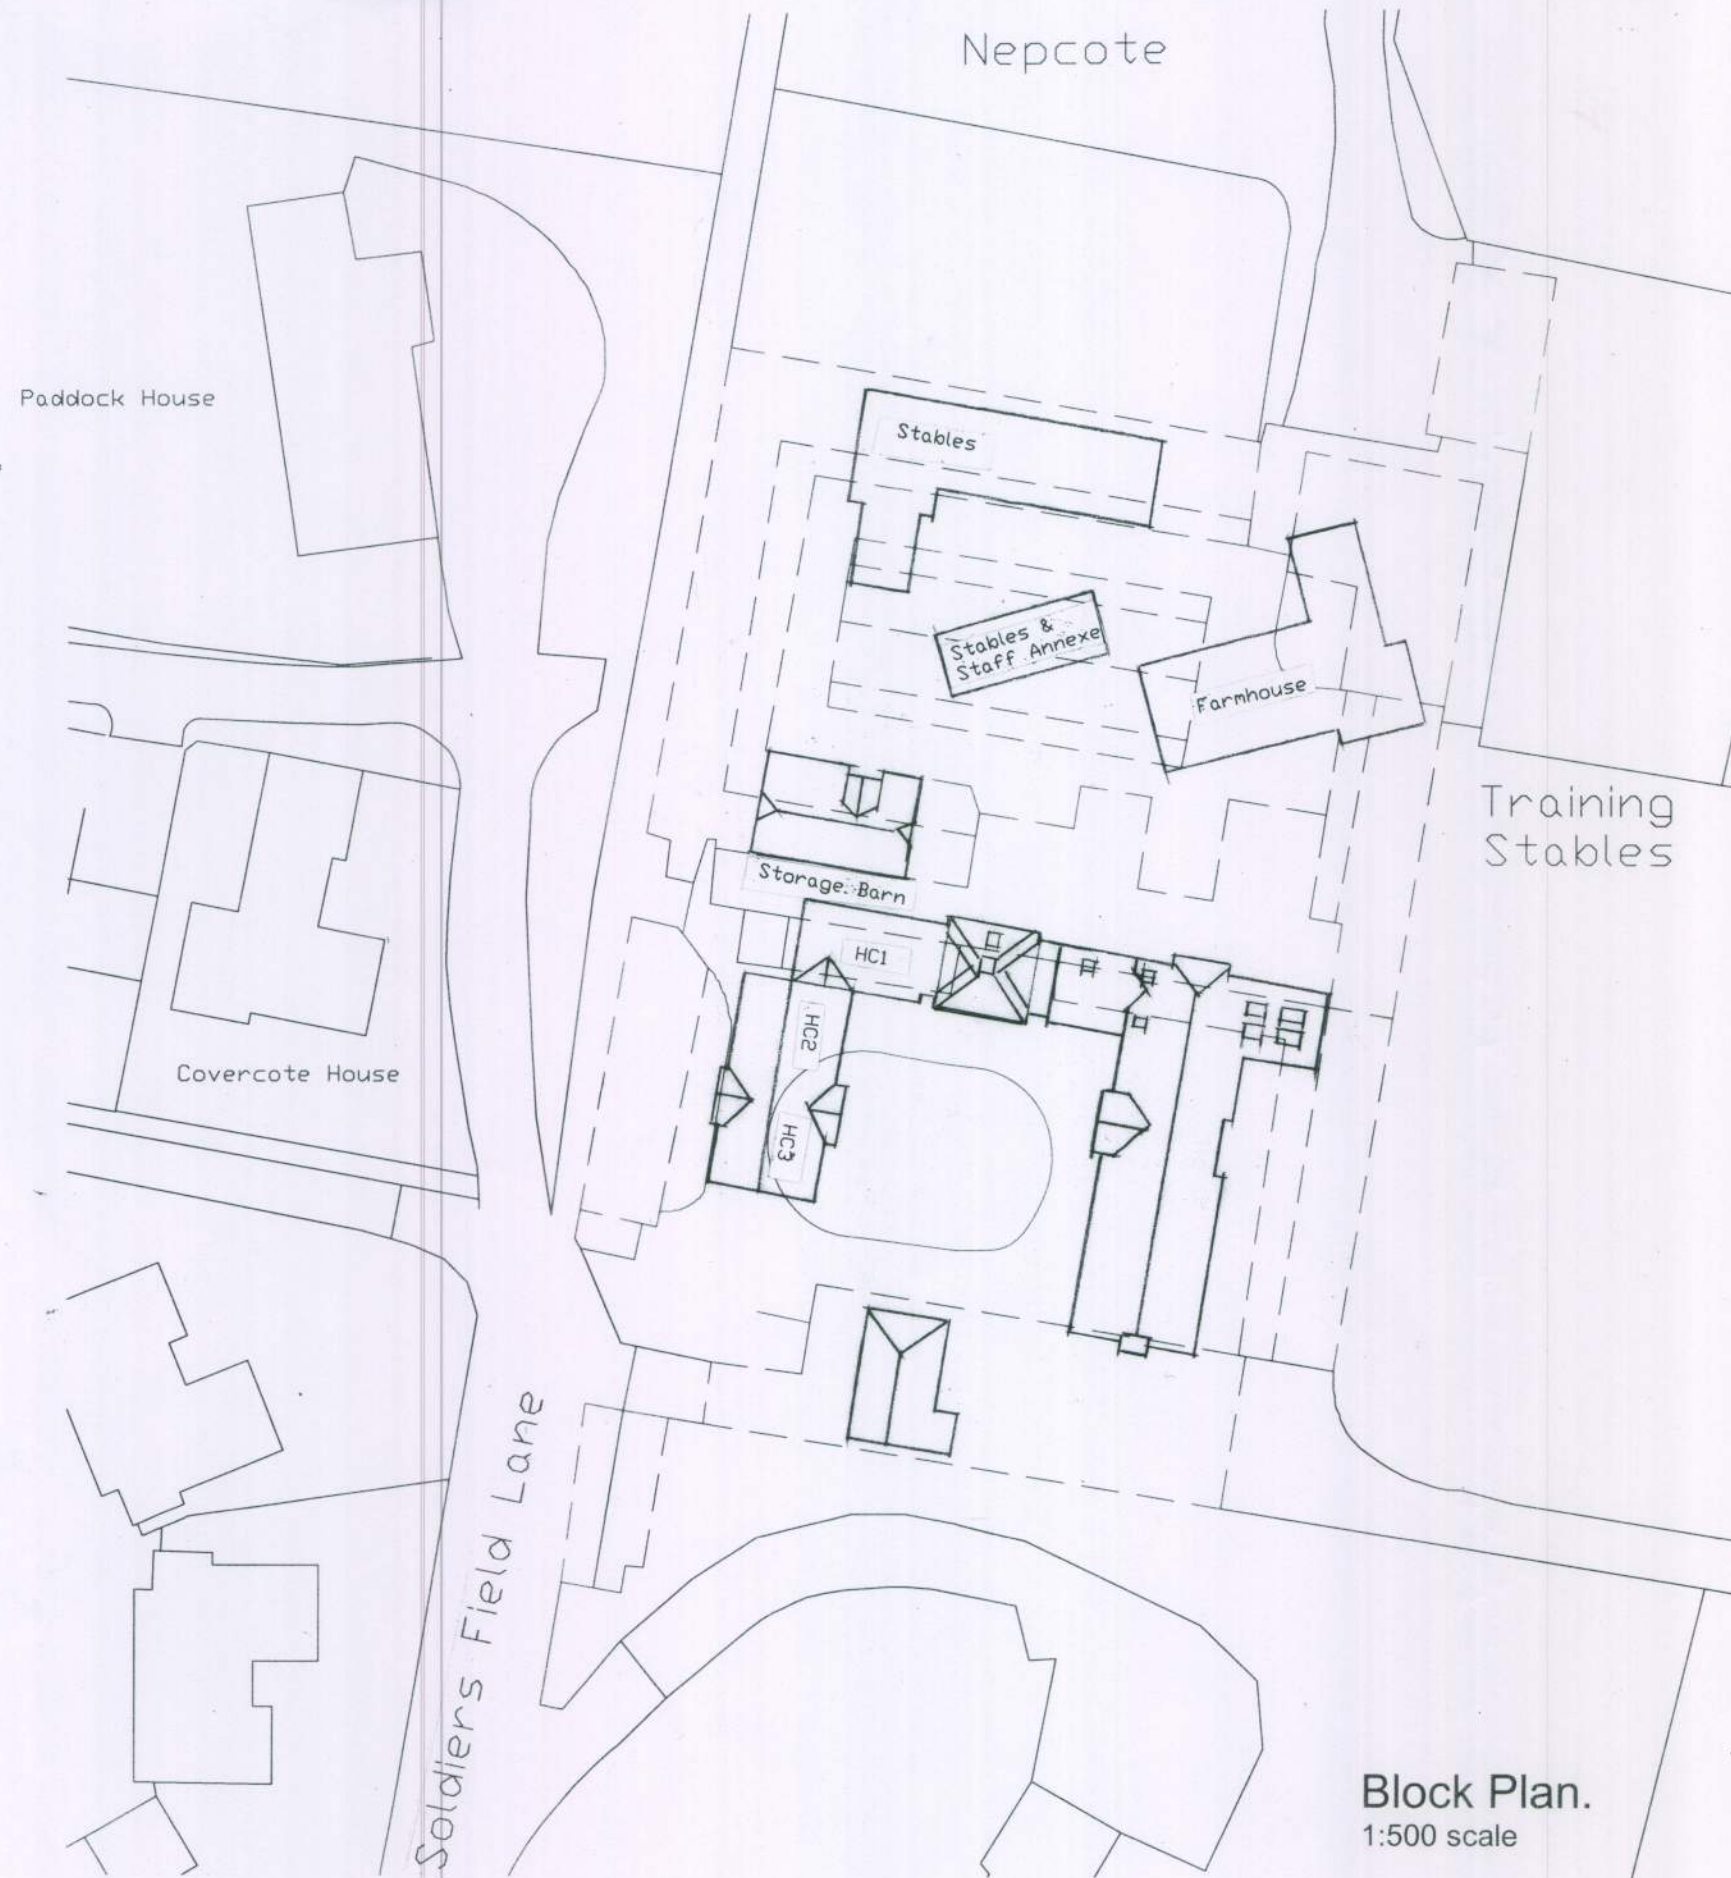

Site Location Plan.
1:1250 scale

Block Plan.
1:500 scale

KEY

 Solid on block plan indicates extent of proposed works. (all ground floor)

NORTH



Rev.	Date	Description	By
------	------	-------------	----

Client **Mr & Mrs J Gifford**

Project **Soldiers Field,
Findon**

Drawing Title
**Site Location & Block
Plans.**

G W P Architects

Fairfield House,
Fairfield Road,
Burgess Hill, West Sussex, RH15 8QB
Telephone: (01444) 239019 Fax: (01444) 230761
Email: mail@gwparchitects.co.uk



Scale
1:500 & 1:1250 @ A3

Date
Nov 2010

Drawn
GM

Drawing Number

10/157/loc