

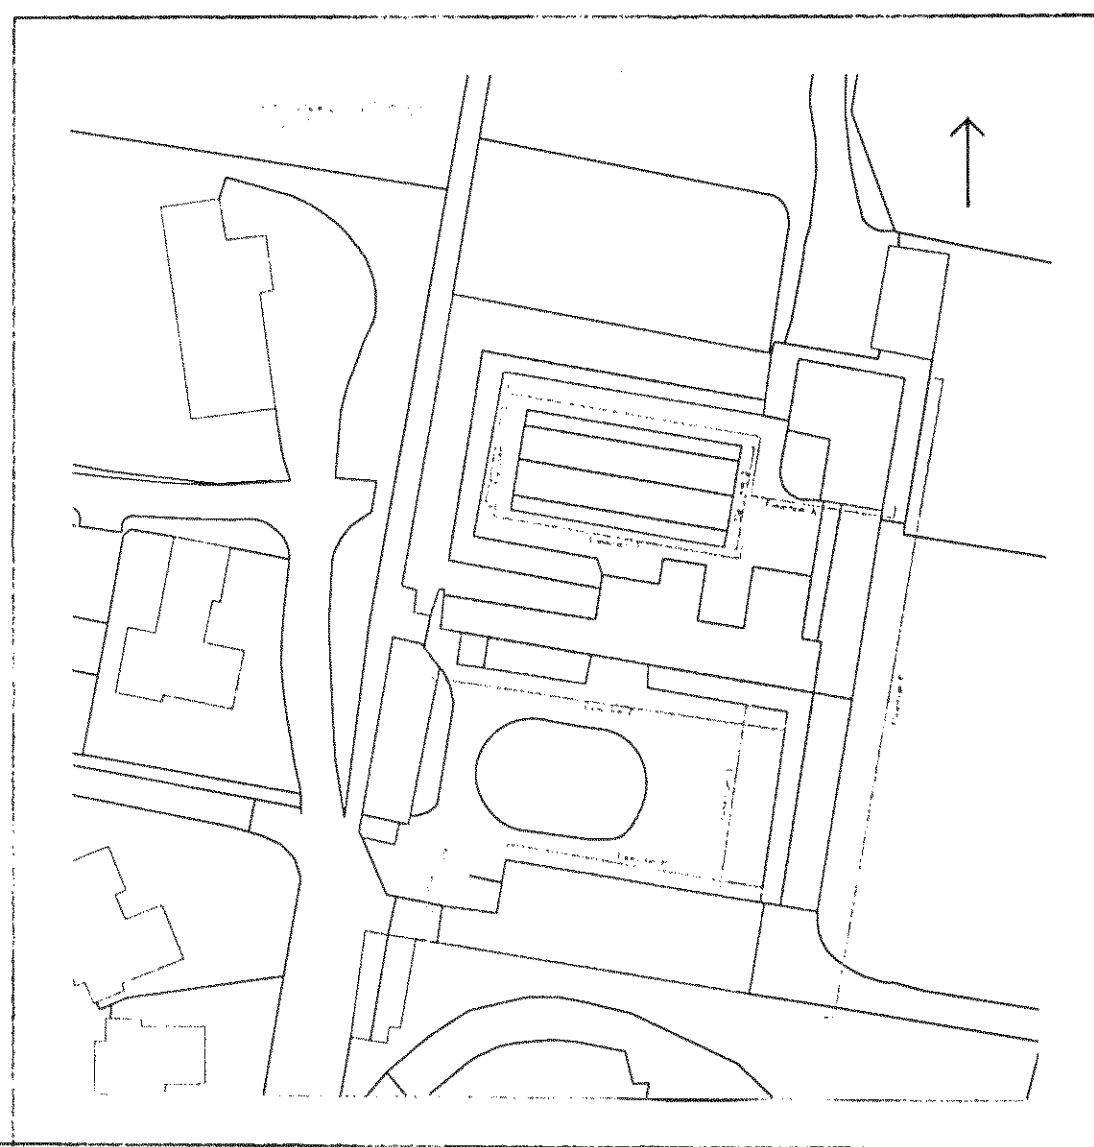
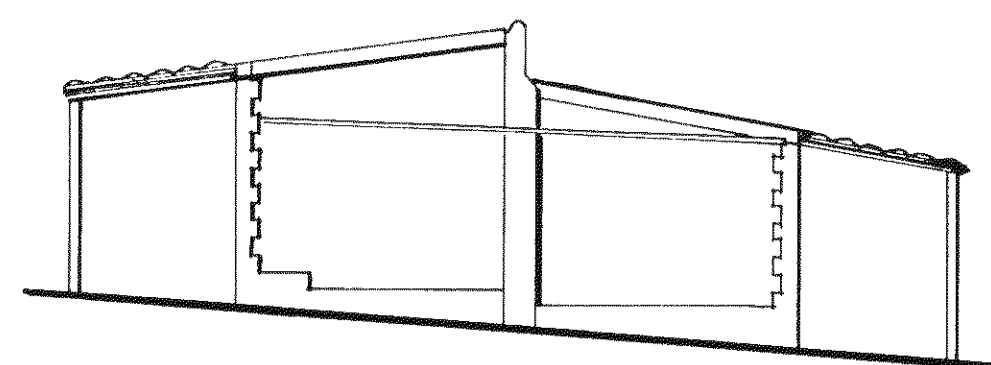



Elevation A

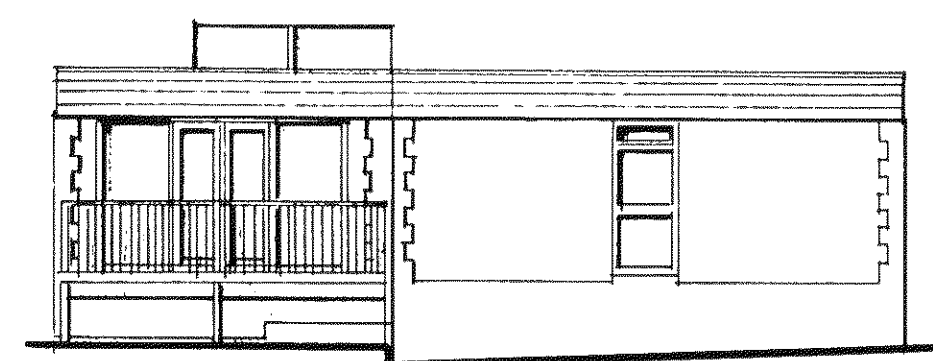


Elevation C

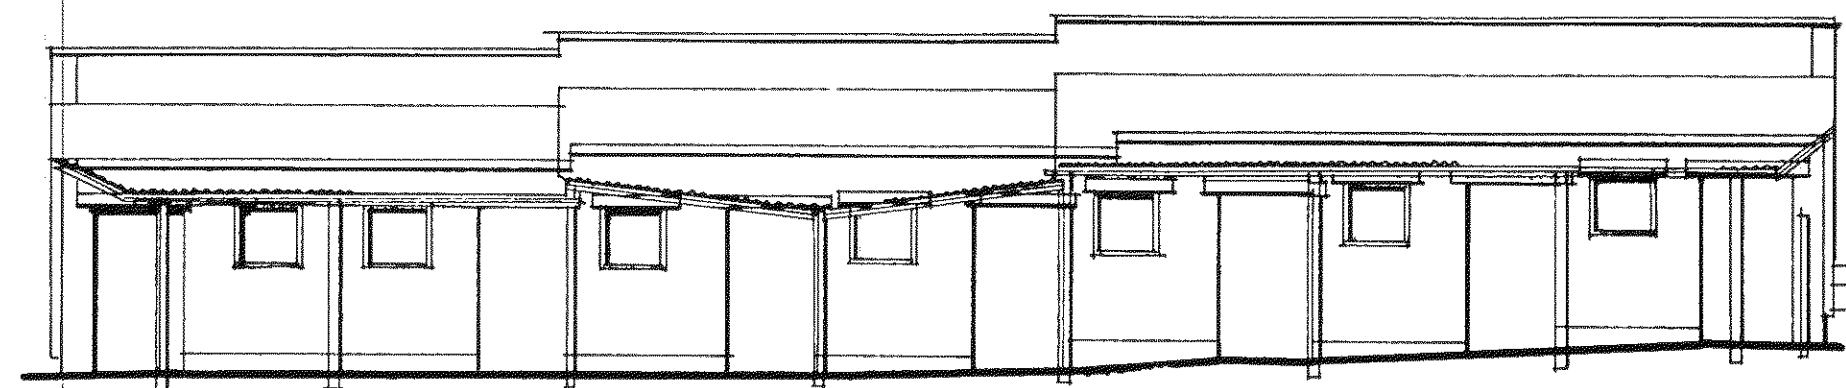


Elevation D

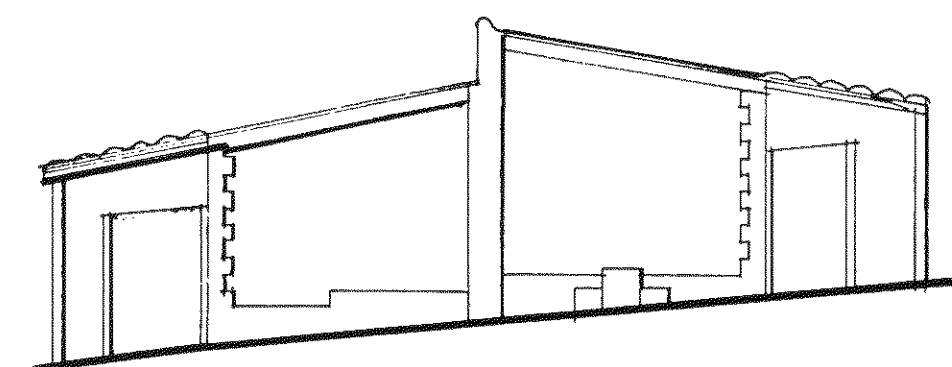


Elevation E

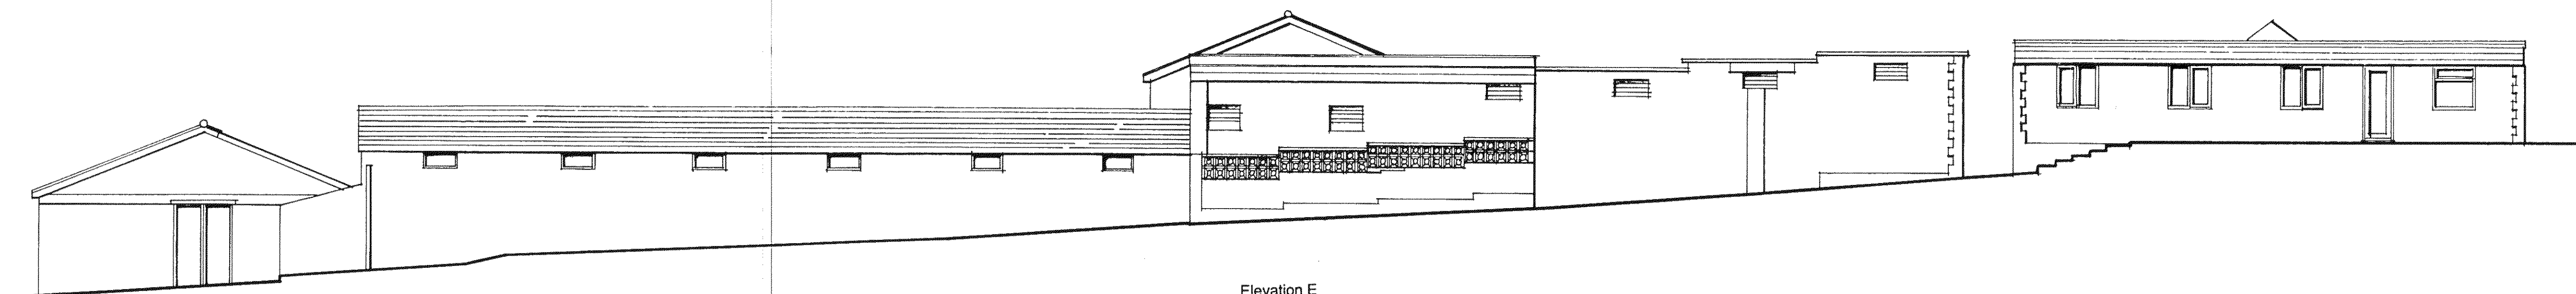


Elevation F

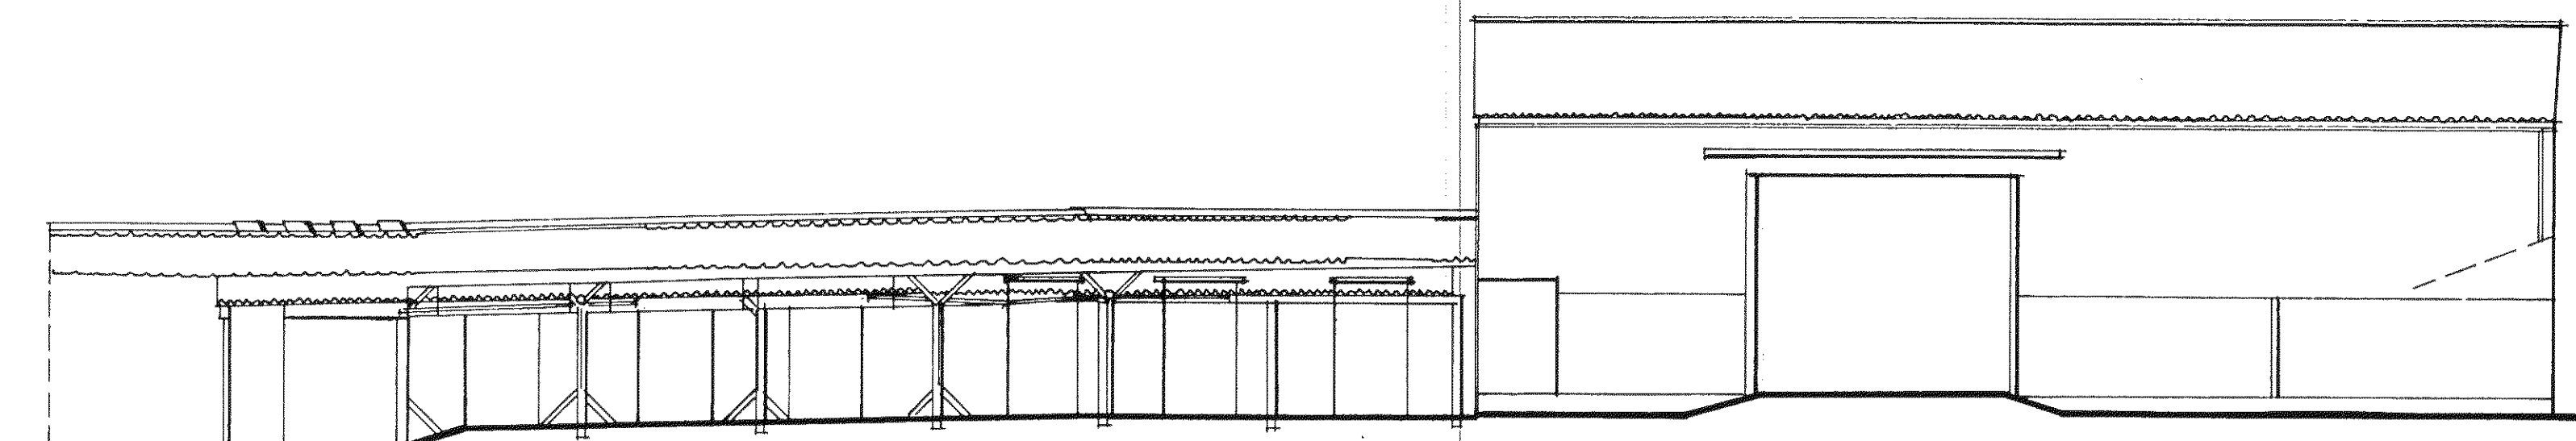


Elevation G

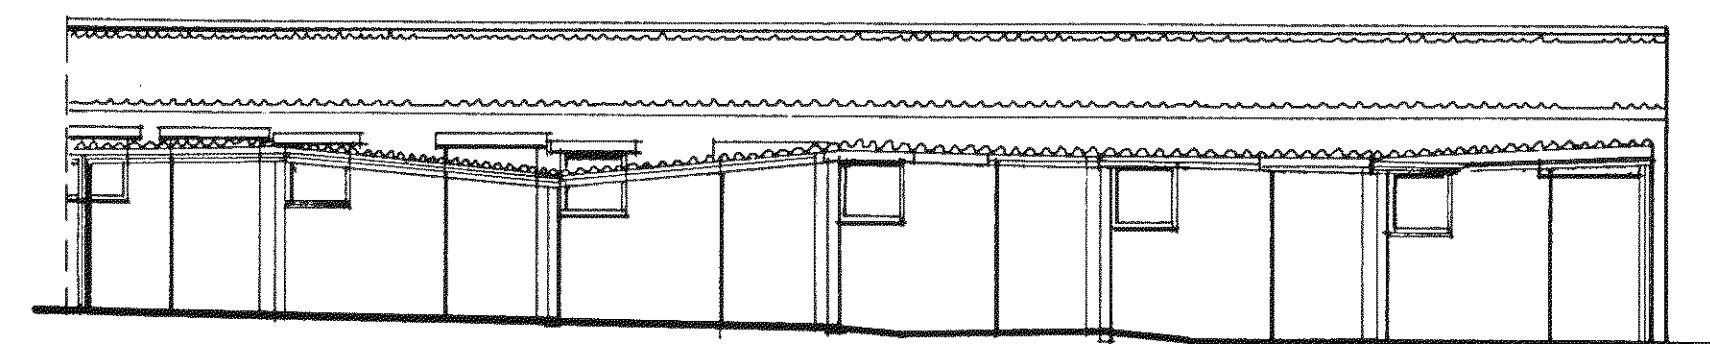

Elevation H

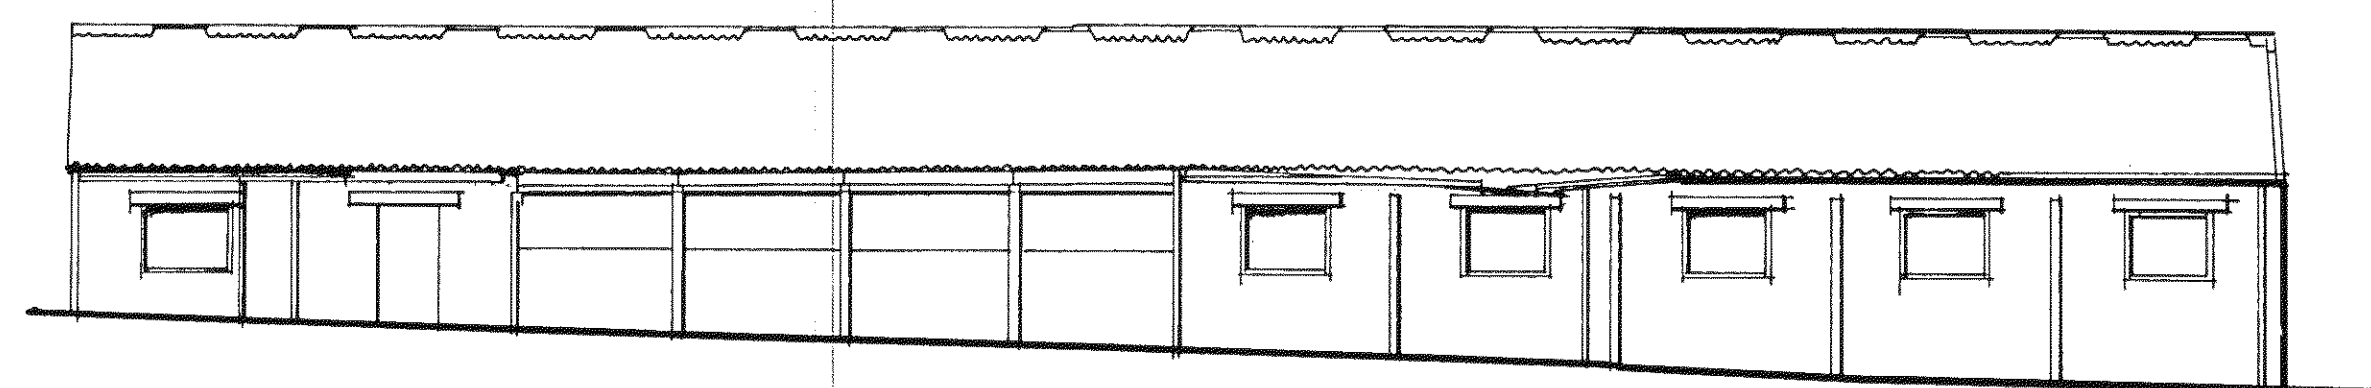

Elevation I

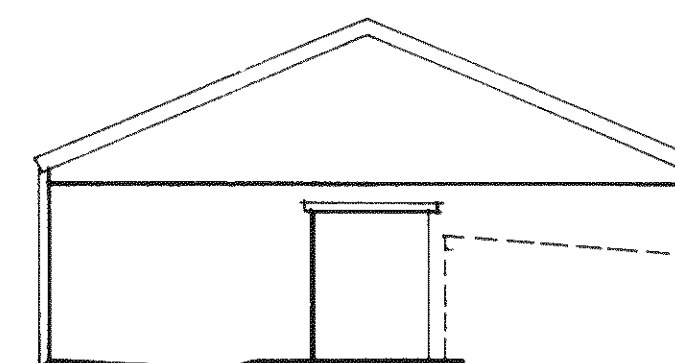

Elevation J

Encompass Surveys
Unit 28
Deer Park Farm Industrial Estate
Knowle Lane
Fair Oak, Eastleigh
Hampshire
SO50 7PZ

Tel: 023 80692002
Fax: 023 80697125
Email: info@encompass-surveys.co.uk
Website: www.encompass-surveys.co.uk

ARUN DISTRICT COUNCIL P/NE3101

Rev.	Date	Description	By
1			
Client			
Mr & Mrs J Gifford			
Project			
Soldiers Field Findon			
Drawing Title			
Existing Elevations Prepared from Survey completed by Encompass Surveys			
G W P Architects			
Fairfield House, Fairfield Road, Burgess Hill, West Sussex, RH15 8QB			
Tel: (01444) 239019 Fax: (01444) 230761			
Email: mail@gwparchitects.co.uk			
Scale	1:100 @ A1	Drawing Number	
Date	Nov 2010	10/157/02	
Drawn	GM		