


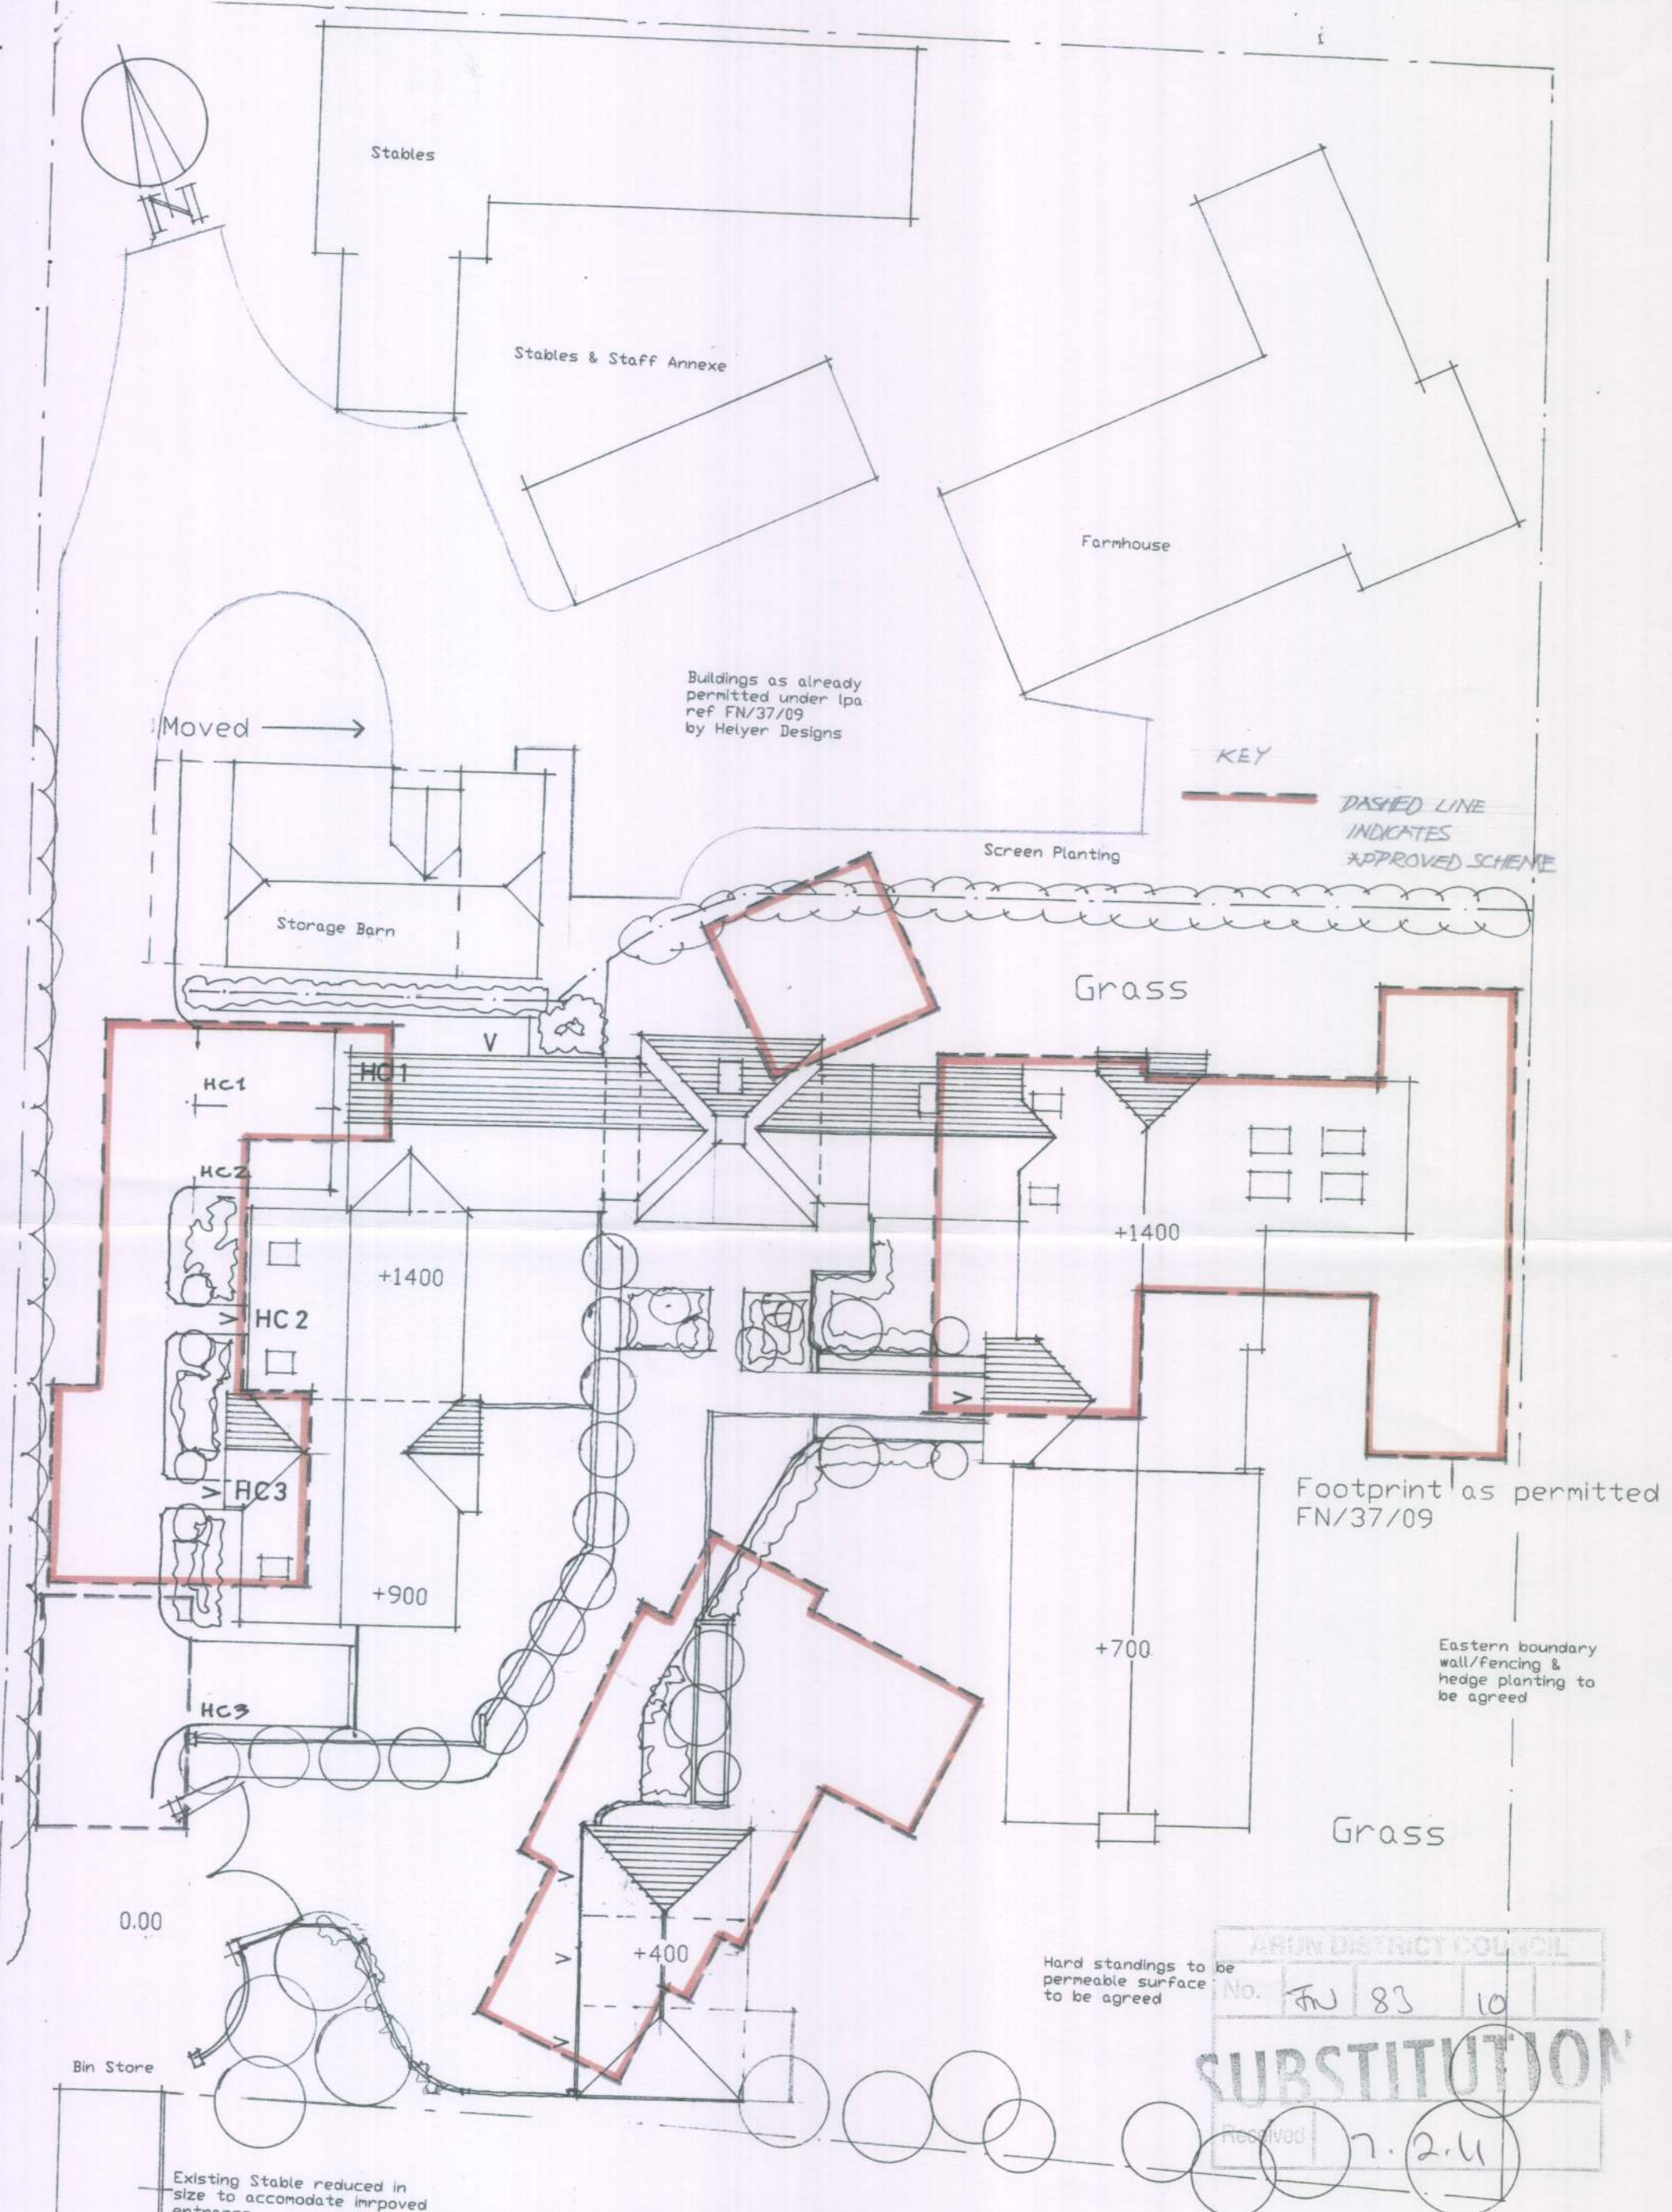

SITE LAYOUT 1:200

Client	Mr & Mrs J Gifford	Drawing Title	Site Layout	G W P Architects	Scale	1:200 @ A3	Drawing Number	10/157/Sk01
Project	Soldiers Field Findon	Fairfield House, Fairfield Road, Burgess Hill, West Sussex, RH15 8QB Telephone: (01444) 239019 Fax: (01444) 230761 Email: mail@gwparchitects.co.uk			Date	Nov 2010	★	
				ARUN DISTRICT COUNCIL	Rev	A	FE211	HIP TO GARAGE
					Date		By	G.M
					Drawn	GM		