



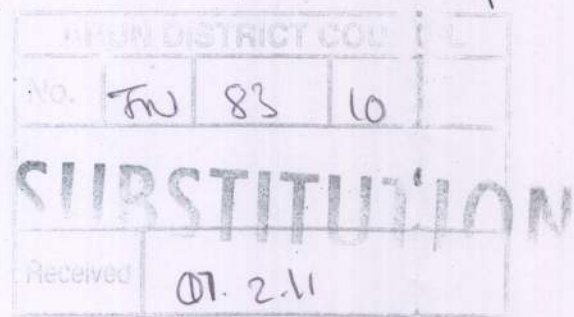

REV: A : MASTER BED SOUTH FACING WINDOWS OMITTED

Client	Mr & Mrs J Gifford	Drawing Title	First Floor Roof	G W P Architects	Fairfield House, Fairfield Road, Burgess Hill, West Sussex, RH15 8QB Telephone: (01444) 239019 Fax: (01444) 230761 Email: mail@gwparchitects.co.uk	Scale	1:100 @ A3	Drawing Number	10/157/Sk03
Project	Soldiers Field Findon					Date	Nov 2010		
						Drawn	GM		REV A

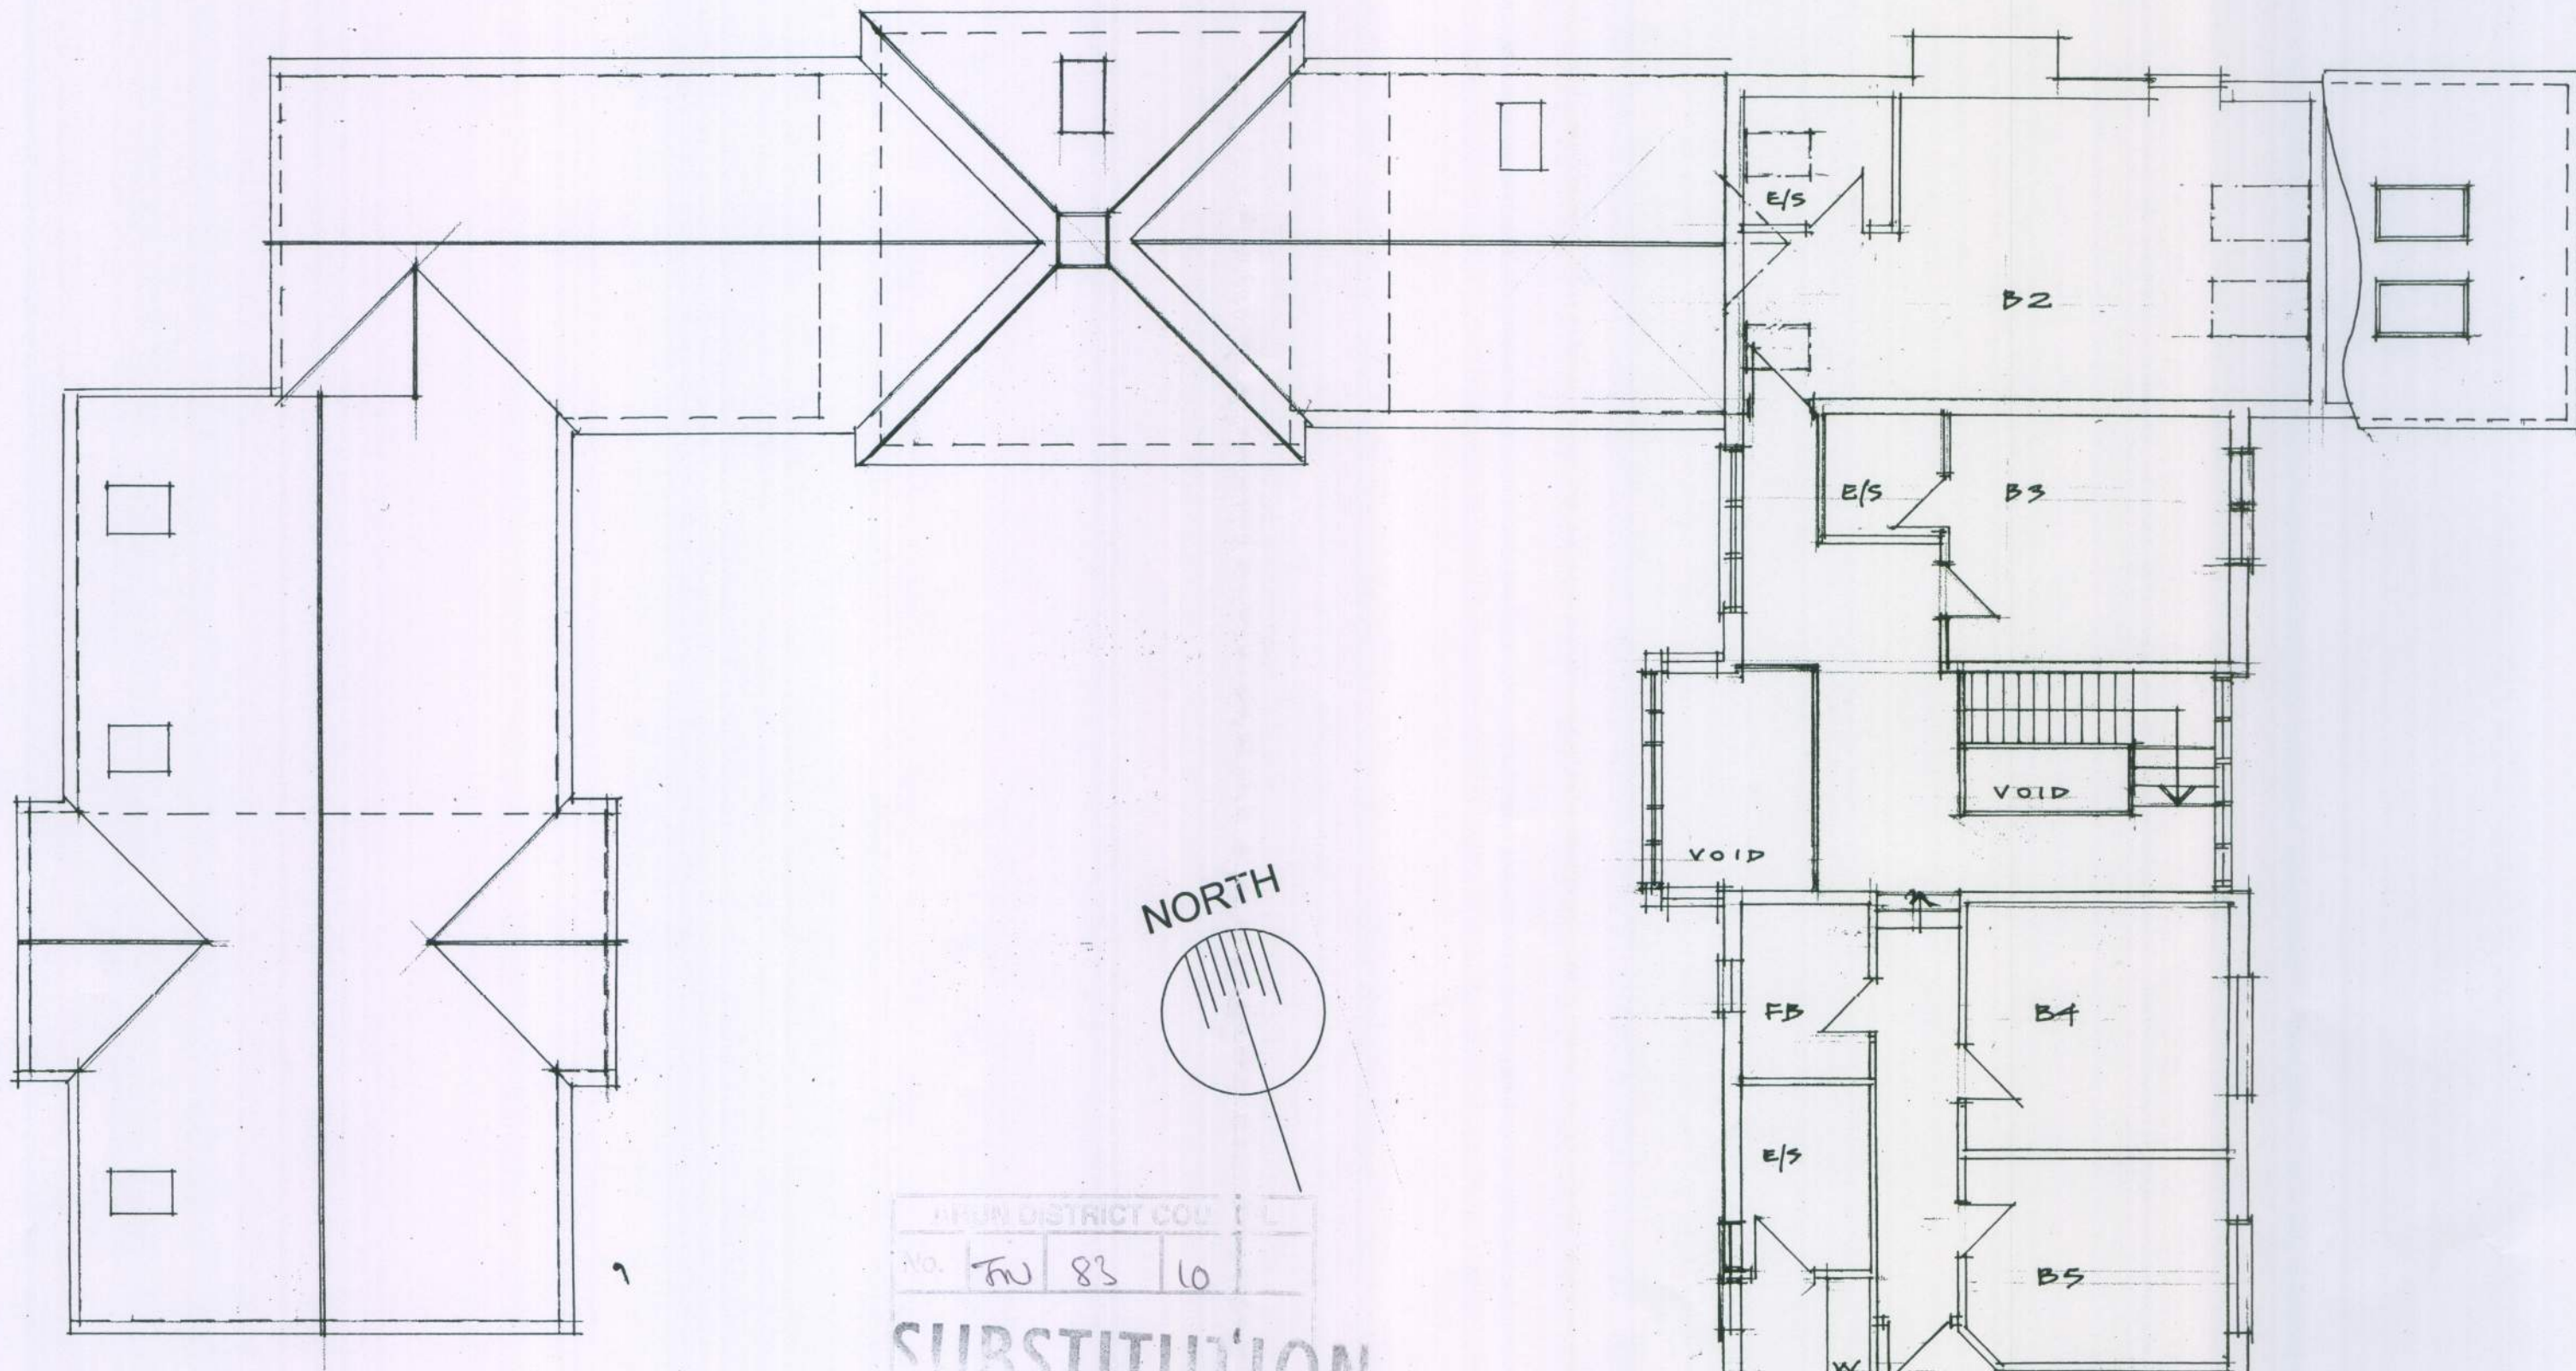