
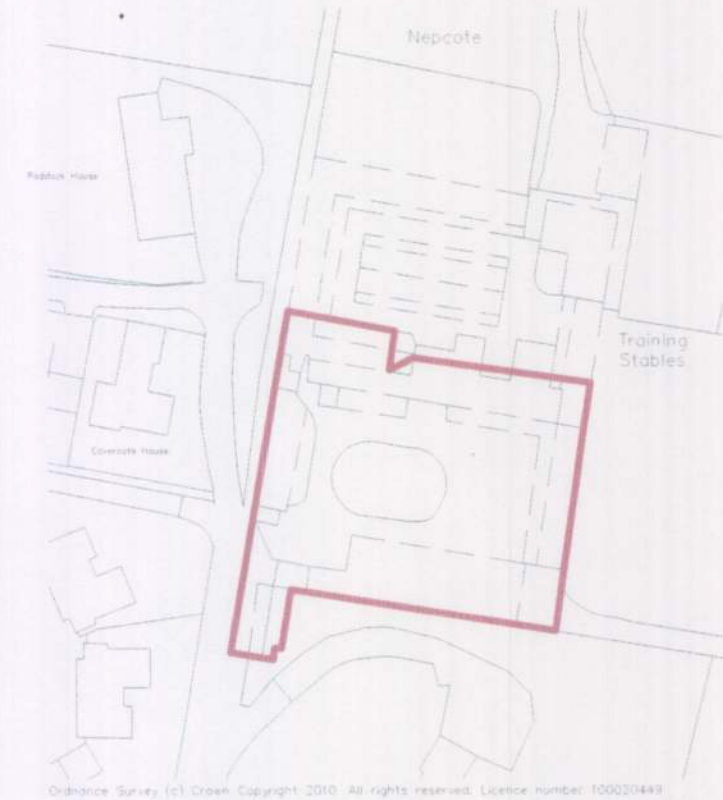
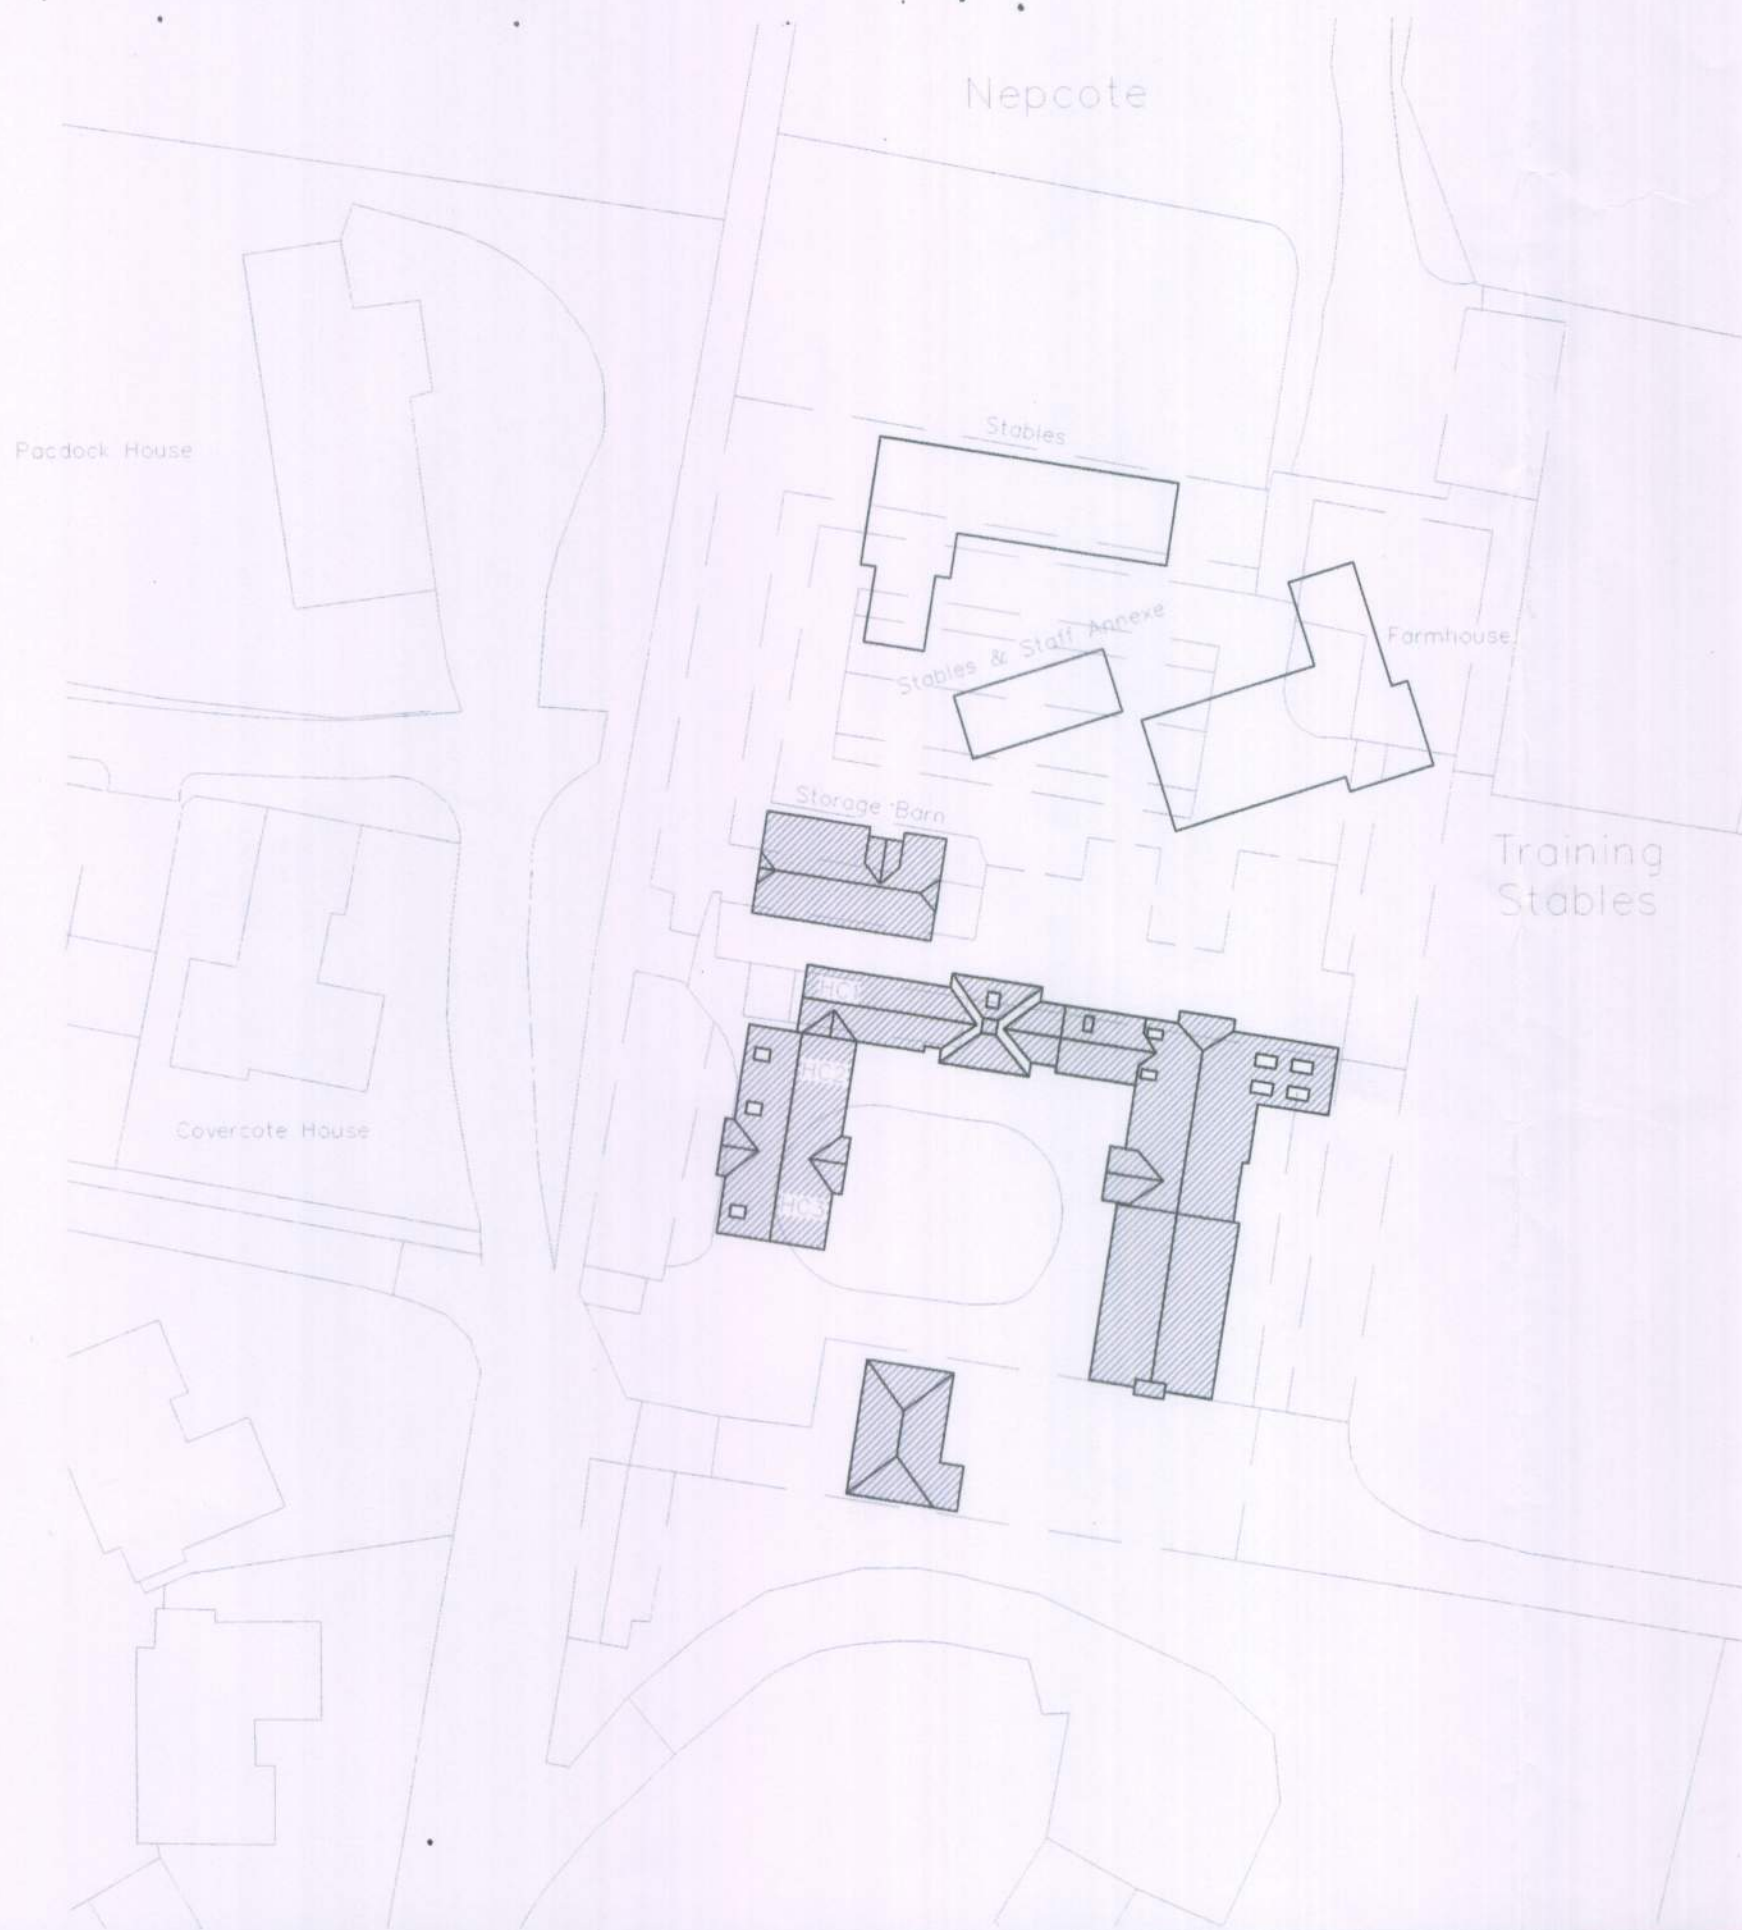


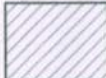


Site Location Plan.
1:1250 scale

ARUN DISTRICT COUNCIL			
No.	FN	83	10
SUBSTITUTION			
Receiver	7.2.11		

KEY

-  Dashed on block plan indicates extent of Existing Buildings.
-  Hatch on block plan indicates extent of proposed works.
-  Line on block plan indicates extent of Buildings already permitted under lpa ref FN/37/09 by Helyer Designs.

NORTH

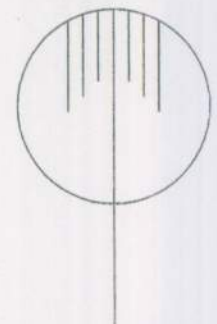

Block Plan.
1:500 scale

A	Feb 11	Roof Hipped on garage	GM
Rev.	Date	Description	By

Client J Richardson Esq	Drawing Title Block and Site Location Plan	G W P Architects Fairfield House, Fairfield Road, Burgess Hill, West Sussex, RH15 8QB Telephone: (01444) 239019 Fax: (01444) 230761 Email: mail@gwparchitects.co.uk	Scale 1:500 & 1:1250 @ A3	Drawing Number 10/157/Loc
Project Soldiers Field, Findon			Date Nov 2010	
			Drawn GM	