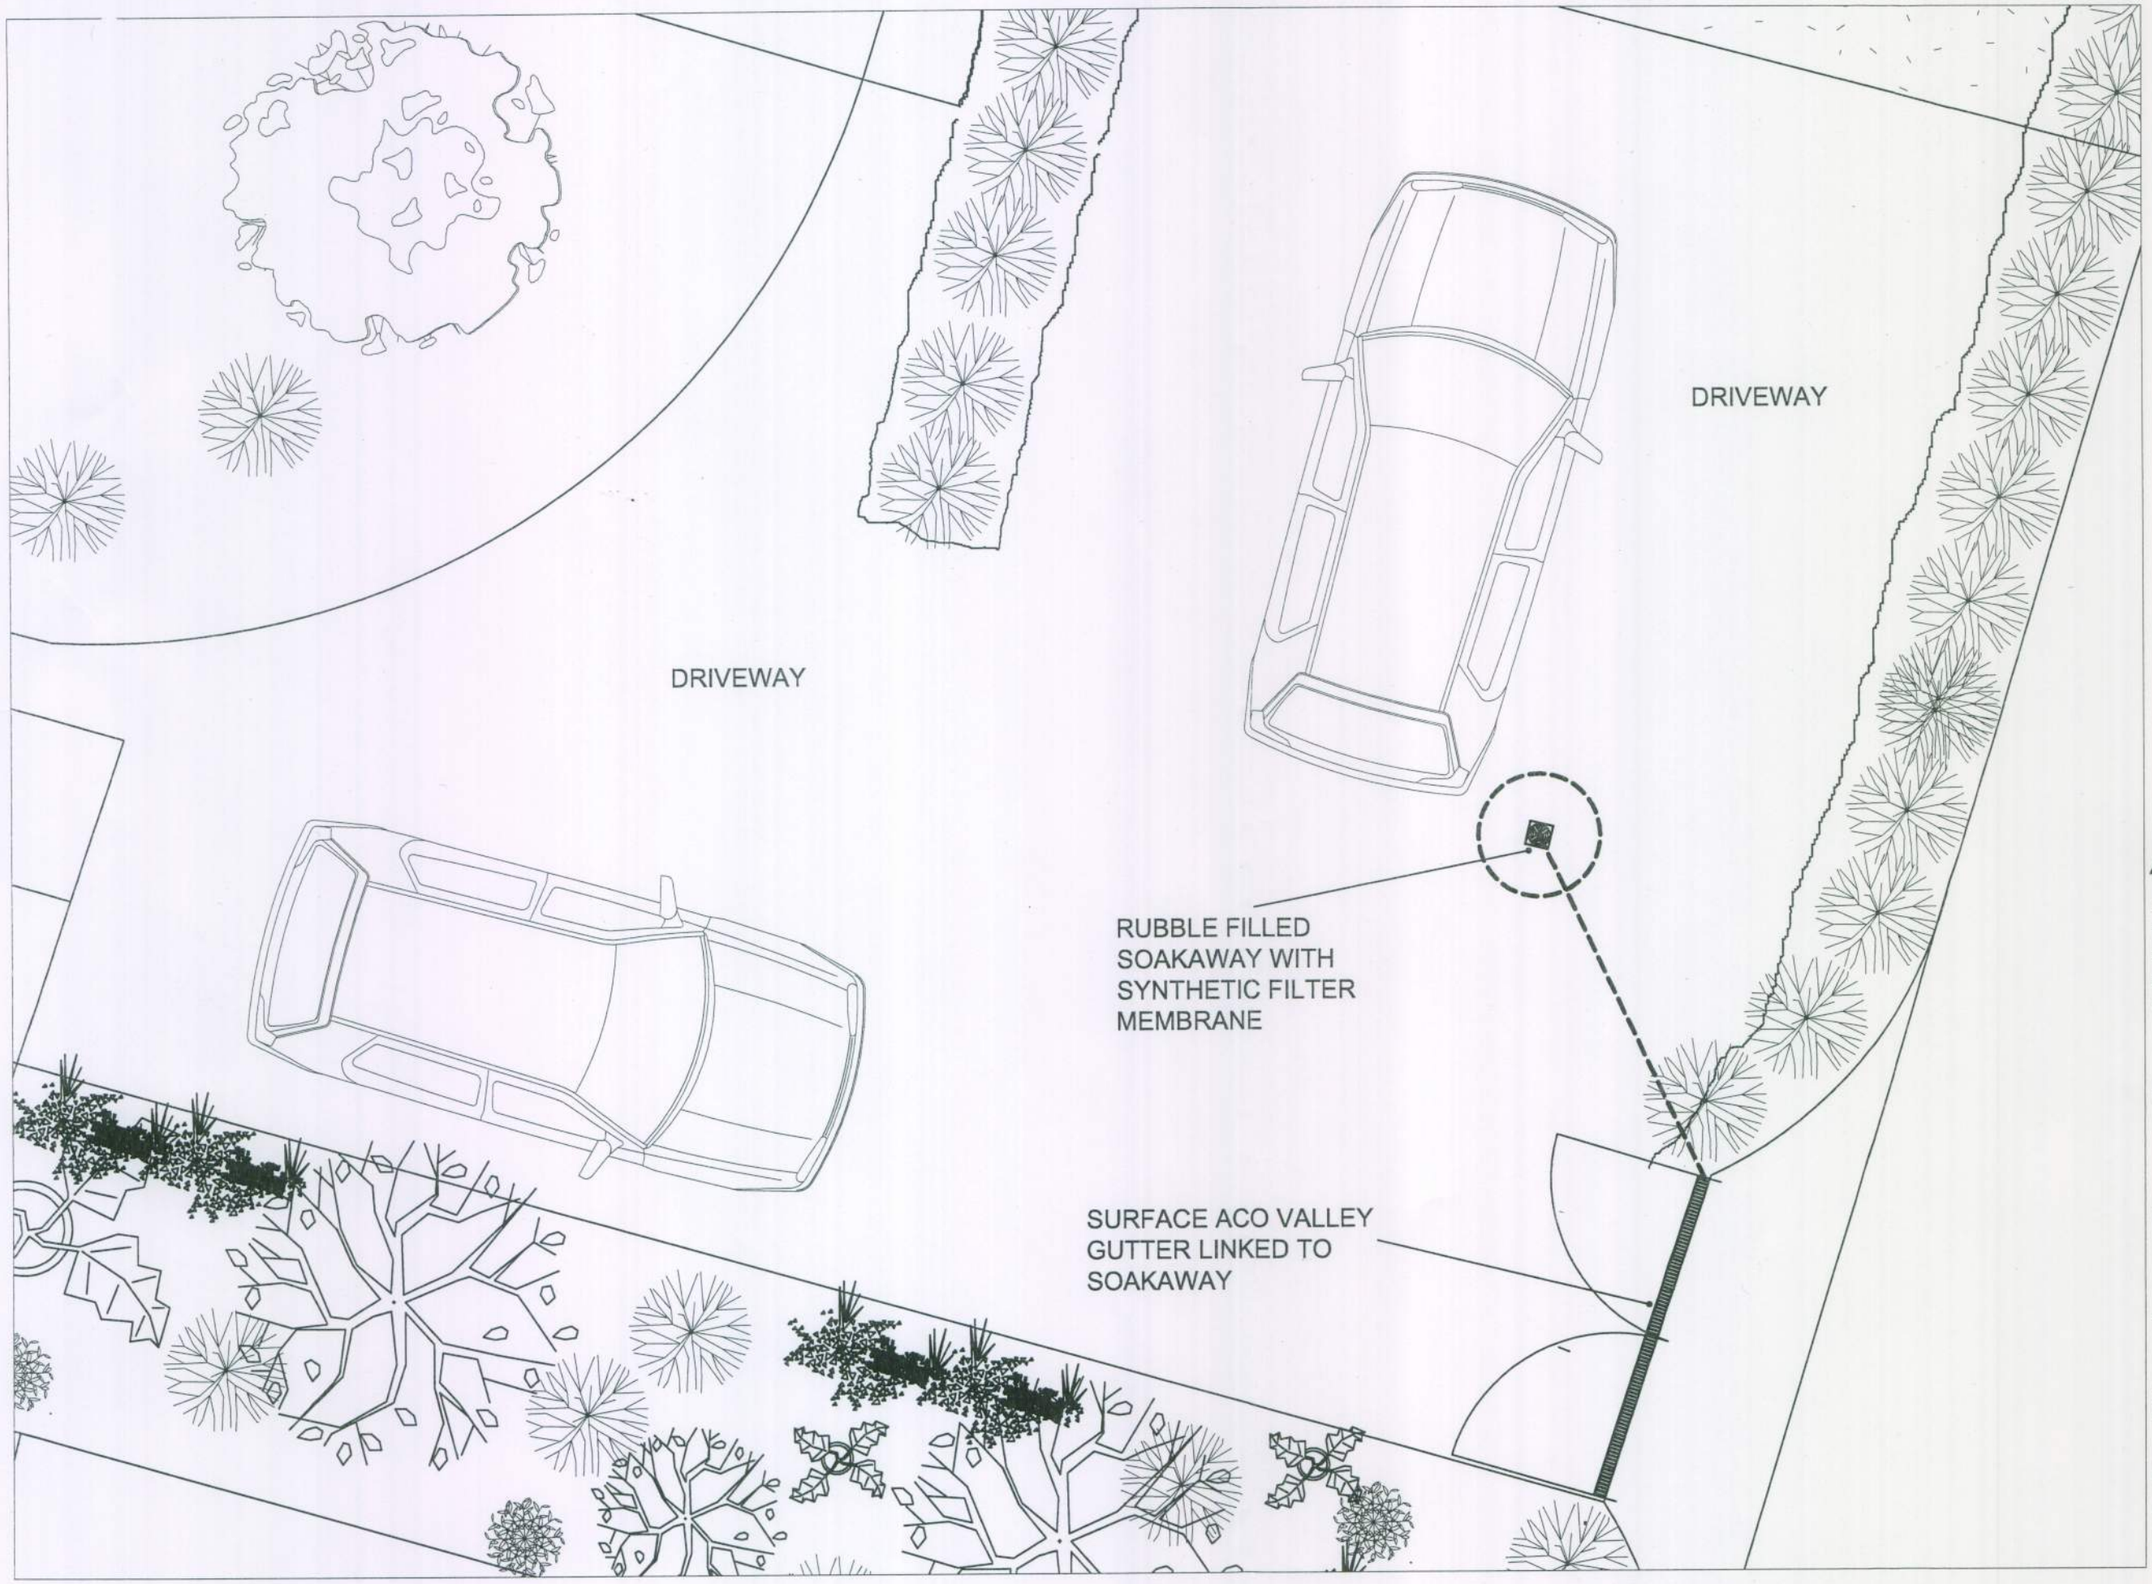


Notes

Do not scale dimensions direct from this drawing. All setting out and constructional dimensions should be carefully checked on site before commencement of work. This drawing is the copyright of PSE Associates.

PSE Associates
QUANTITY SURVEYING · PROJECT MANAGEMENT
BUILDING SURVEYING & EVALUATING SERVICES

83 Queens Road, Brighton, BN1 3XE
Telephone: +44 (0)1273 383 383
Facsimile: +44 (0)1273 383 384
Email: info@pse-associates.co.uk
Website: www.pse-associates.co.uk

Architect/Client:

Paul Edwards

Project:

East Lodge
58 High Street, Findon, West Sussex

Title:

External Drainage

Scale	Date	Drawn	Checked	Approved
1/50@A3	1 12 10	DC	PSE	PSE

Issue Status

Preliminary | Information | Tender | For Use | Record

Drawing No. Revision

PSE/10

ARUN DISTRICT COUNCIL FN/88/10/DOC