


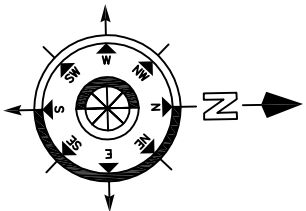


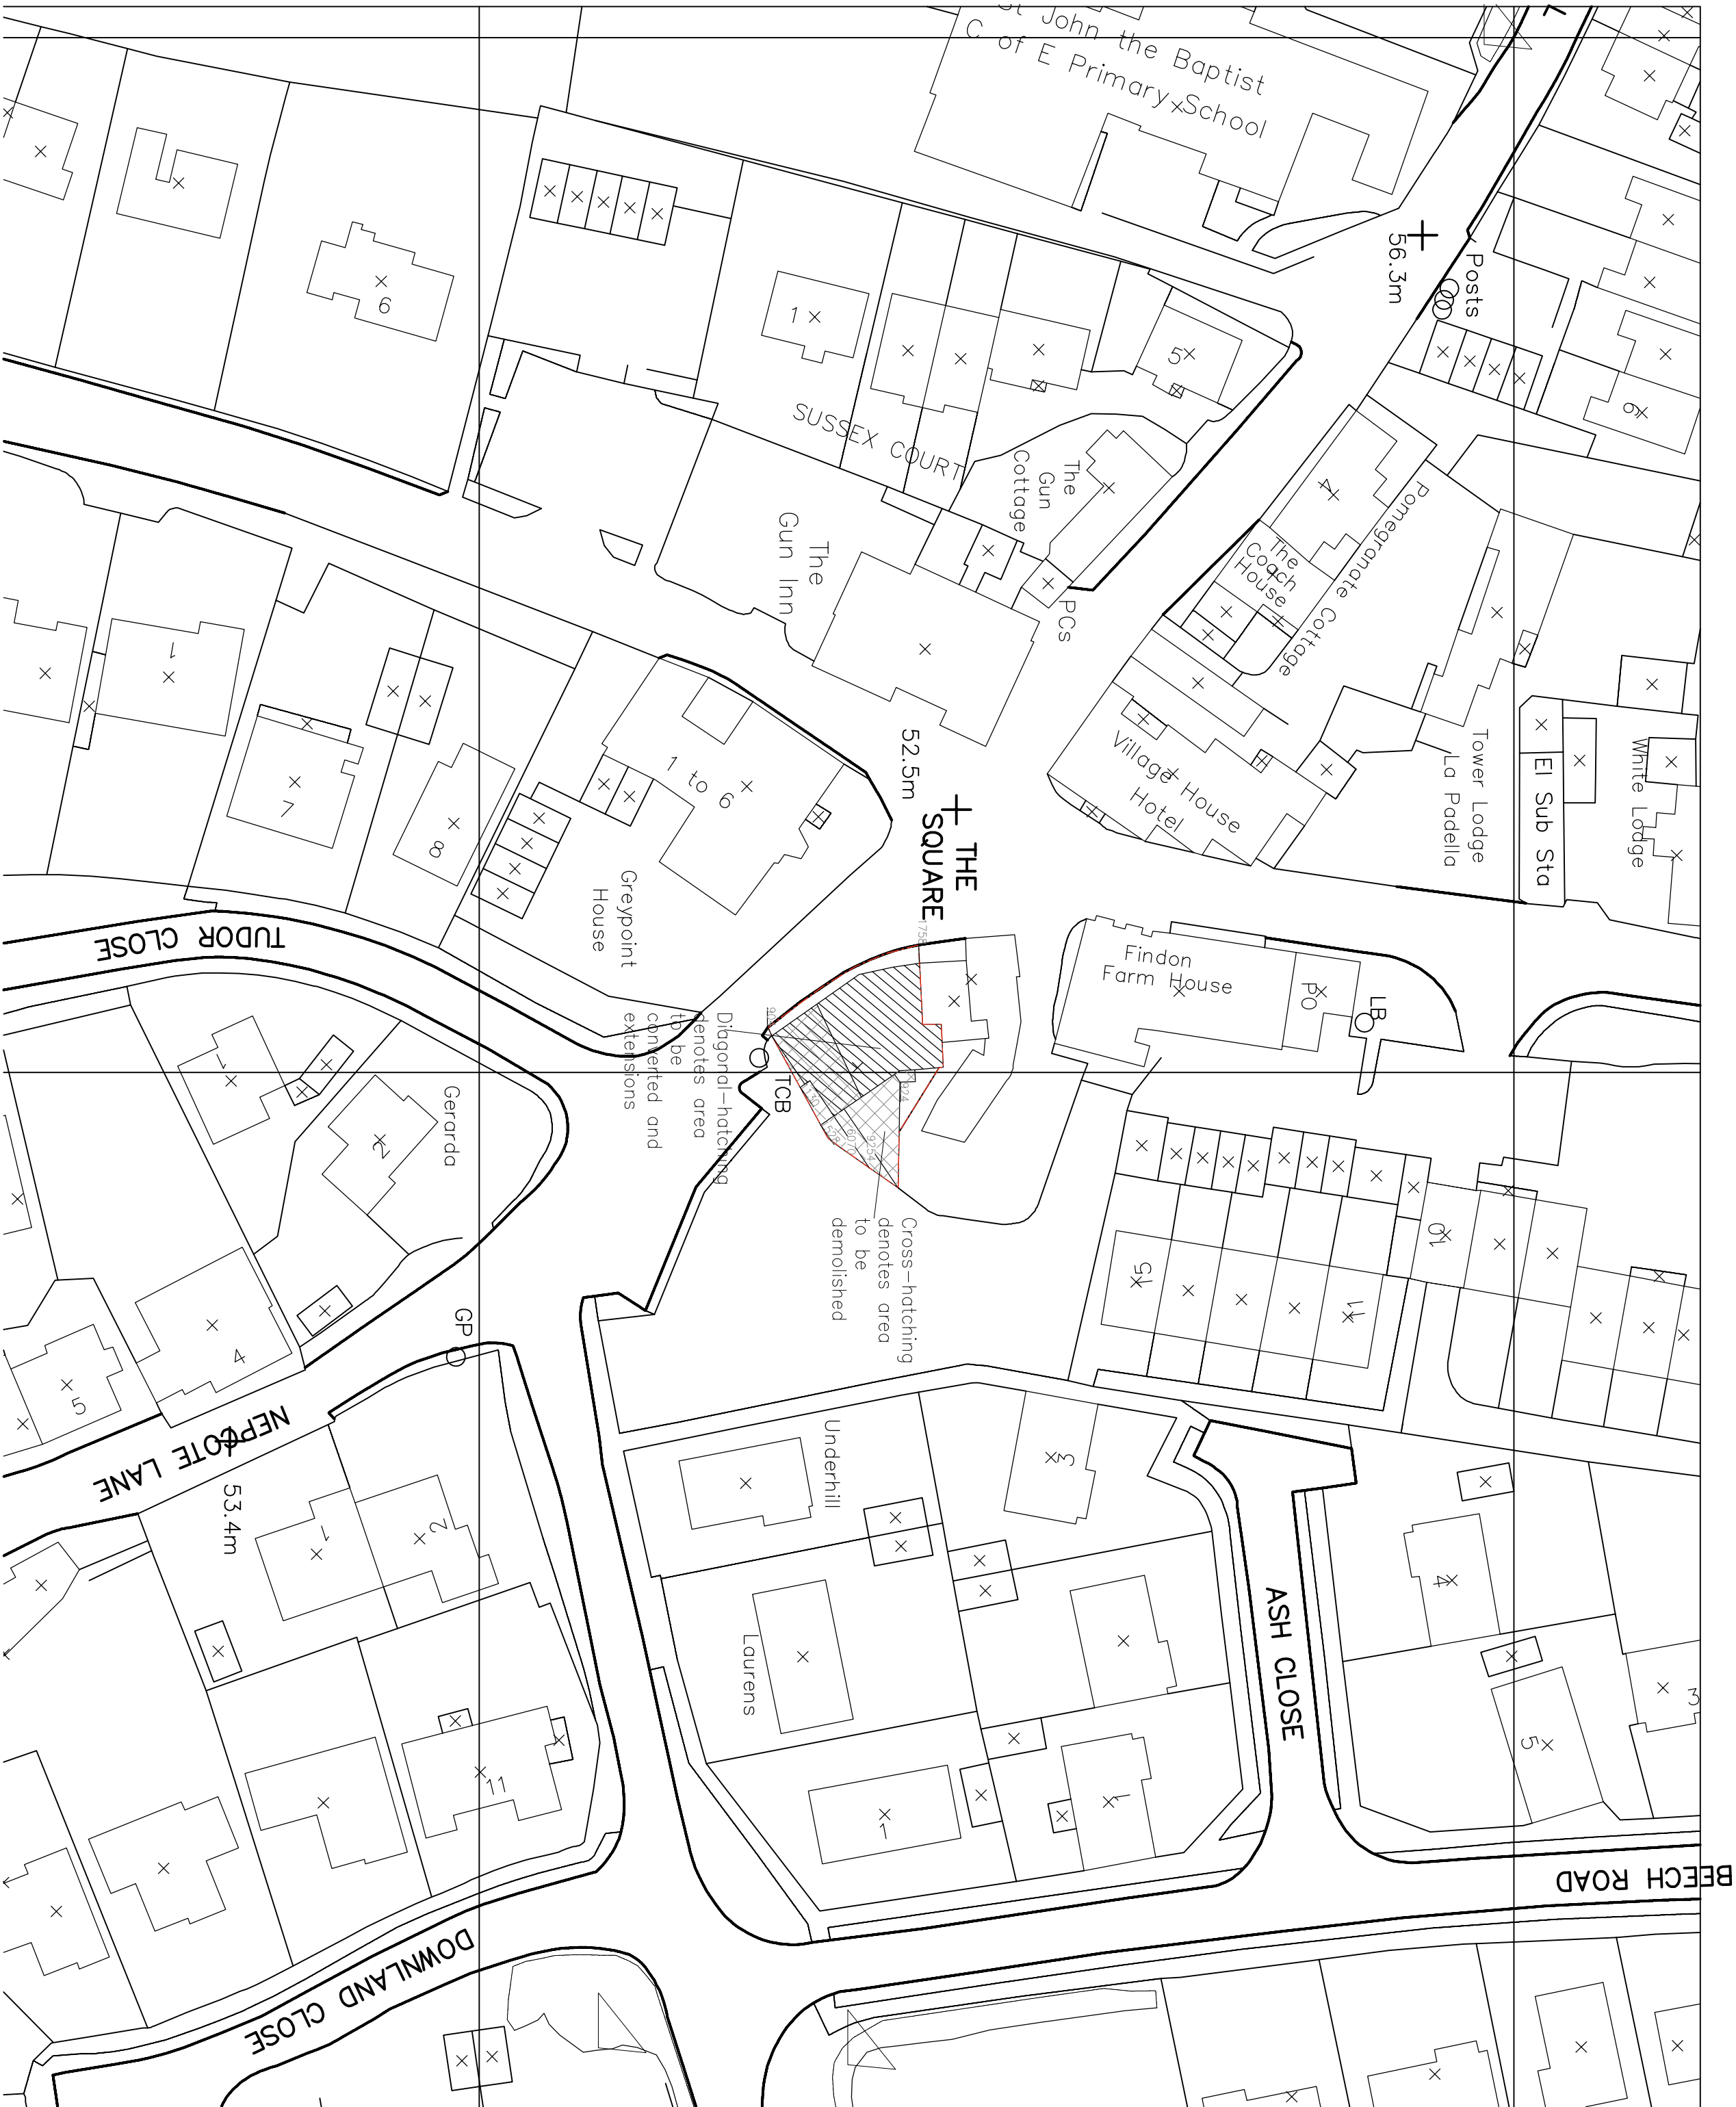


SITE BLOCK PLAN
SCALE 1:500

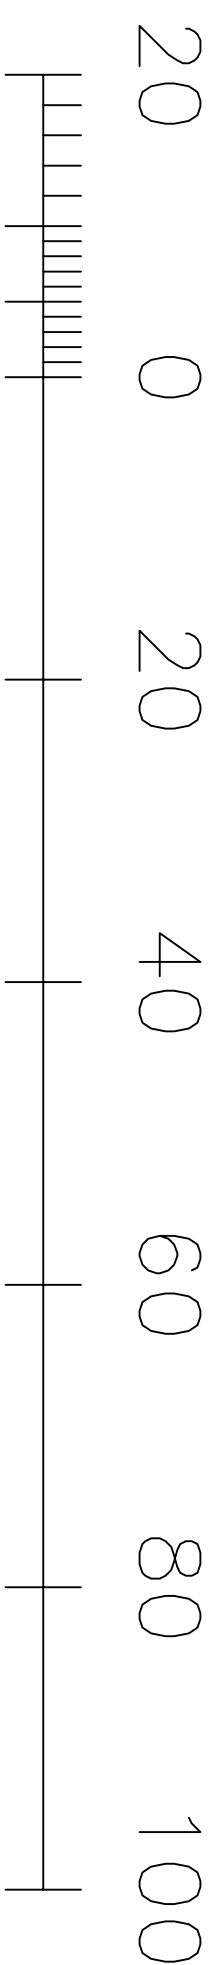

Metres
SCALE @ 1:500

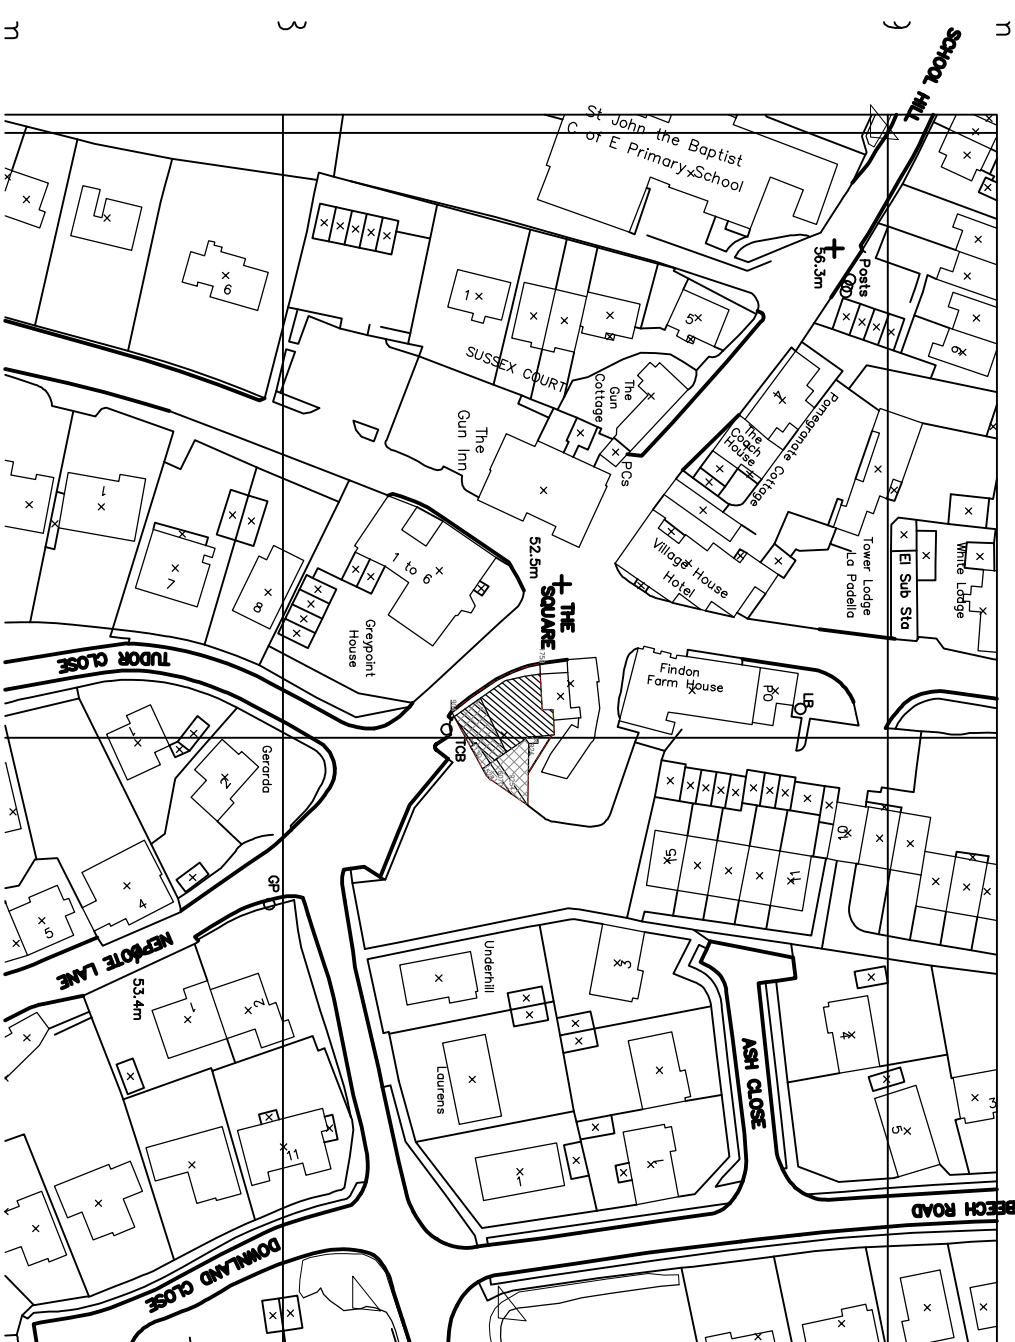

SITE LOCATION PLAN
SCALE 1:1250

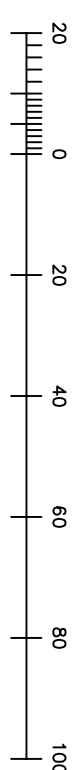

Metres
SCALE @ 1:1250

NOTES

PLANNING

REV	DATE	BY	AMENDMENT
A	30 Oct 09	RH	Area to be demolished added to Block and Location plans

**CORNER studio**

THE CORNER STUDIO
94 HIGH STREET, STONING
WEST SUSSEX BN14 3BD

TEL: (01903) 868445
FAX: (01273) 819488
www.cornerstudio.co.uk

CLIENT
Mr. A. Clarke

Wintons
The Square
Findon
BN14 0TE

DRAWING TITLE
Site Block and Location Plan
As Proposed

DATE	SCALE	A1 DRAWN BY	OS/RH
15.10.09	1:500/1250	MF	MF

JOB NO.	DRAWING NO.	REVISION
CS00144	1.01	A