

ARUN DISTRICT COUNCIL

20 APR 2018

RECEIVED

Chris Moore

BSc (Hons), C. Paula E. MCABE

3 NORTHCOLE ROAD, BONGOR BEGS, WEST SUSSEX PO21 3LZ

chris@arundistrictcouncil.gov.uk

Tel/Fax 01243 861379

Mobile 07771 503958

SUSSEX
BUILDING
CONSULTANCY
LIMITED

Dear Zac,


Revised application attached
following our discussion.

Regards,

Chris Moore

With Compliments



18-4-18

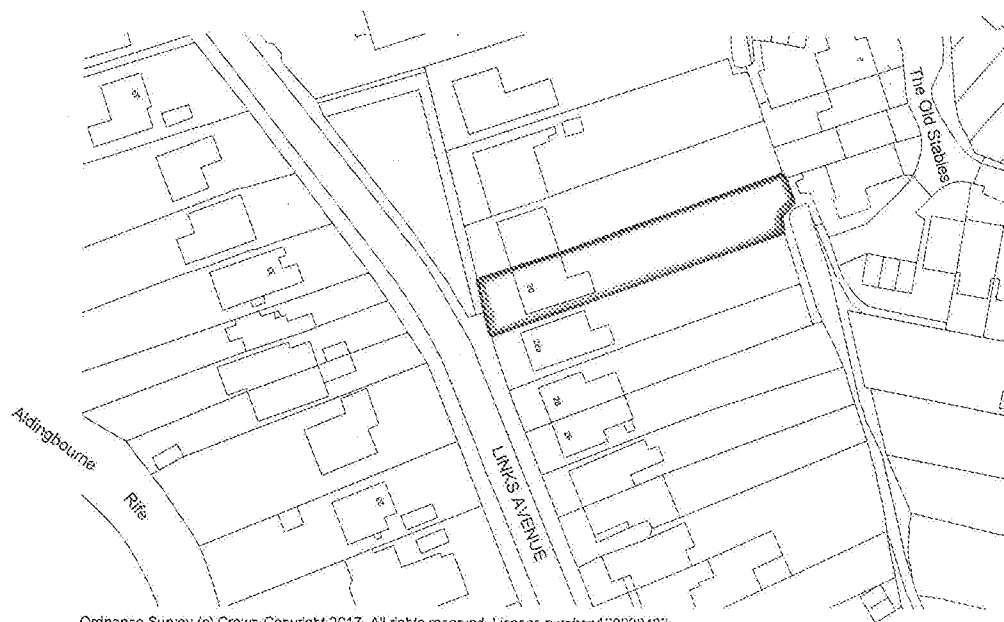

Ordnance Survey (c) Crown Copyright 2017. All rights reserved. Licence number 100022432



LOCATION PLAN - 1/1250

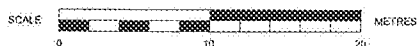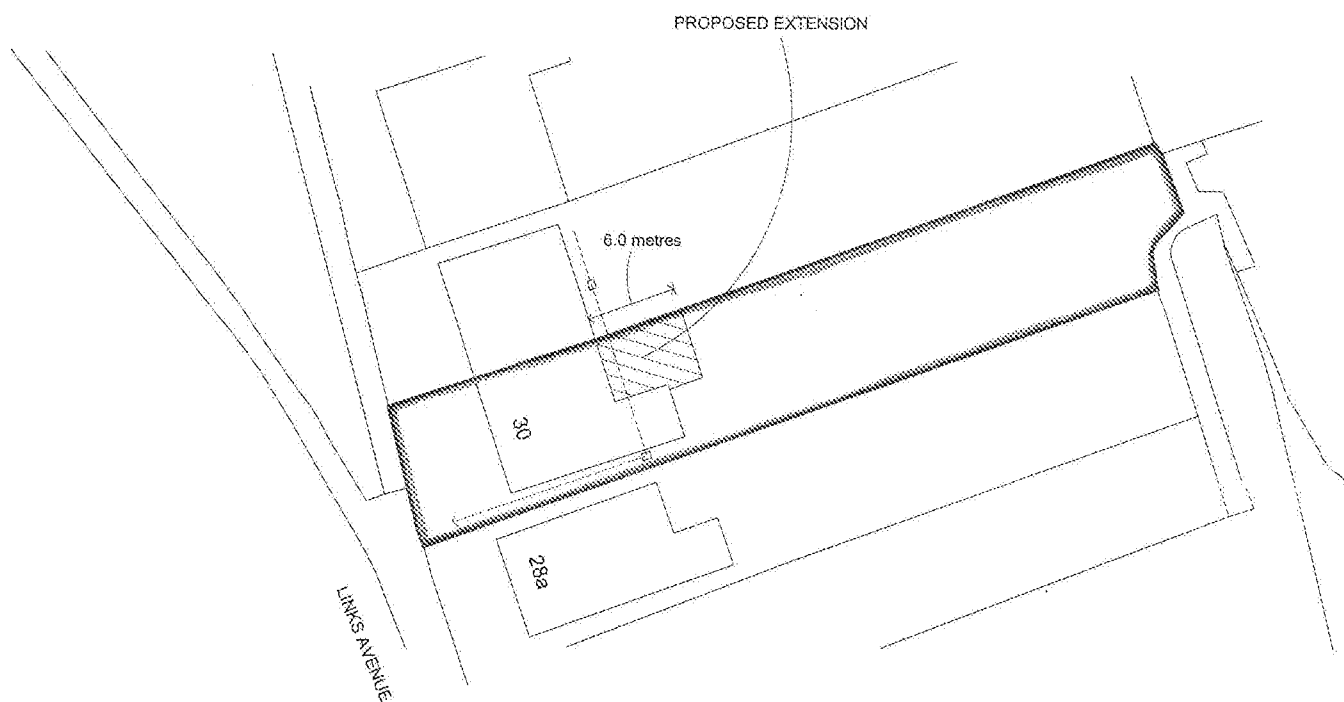

SITE PLAN - 1/500

SUSSEX BUILDING CONSULTANCY LIMITED

30 LINKS AVENUE, FELPHAM,
BOGNOR REGIS, WEST SUSSEX.

SCALE - 1/1250 REV - B DATE - 28/02/2018




LABC

1 NORTHGATE ROAD
BOGNOR REGIS
PO21 5LZ

TEL/FAX - (01243) 861379

Boundary.

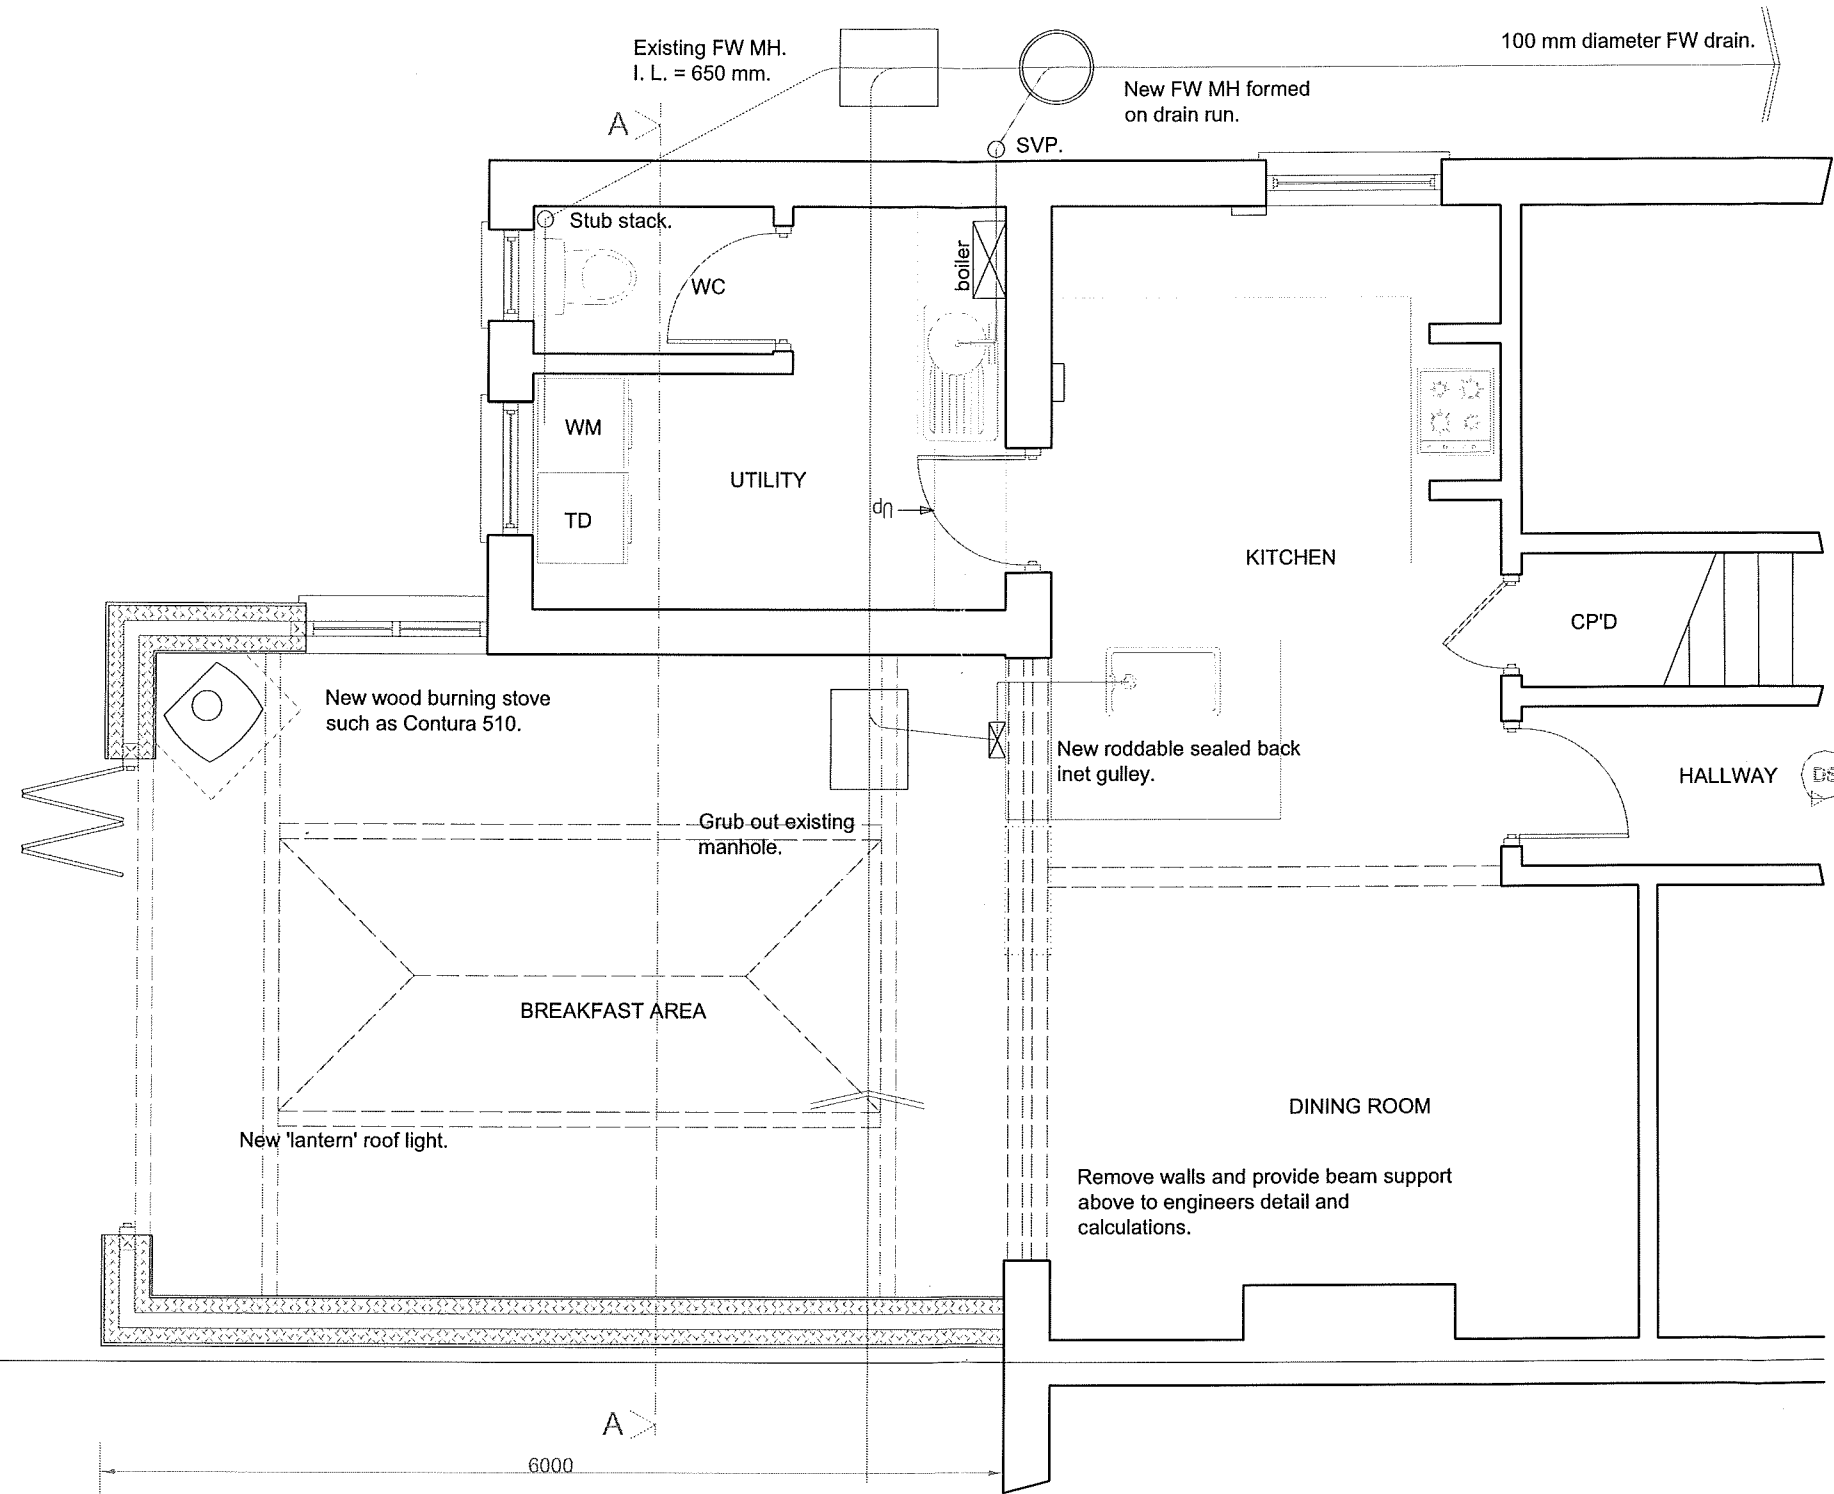


PROPOSED GROUND FLOOR PLAN




SUSSEX BUILDING CONSULTANCY LIMITED


16 SEFTON AVENUE, ALDWICK,
BOGNOR REGIS, WEST SUSSEX.

SCALE - 1/50 REV - A DATE - 01/03/2018

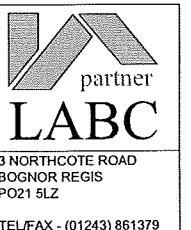

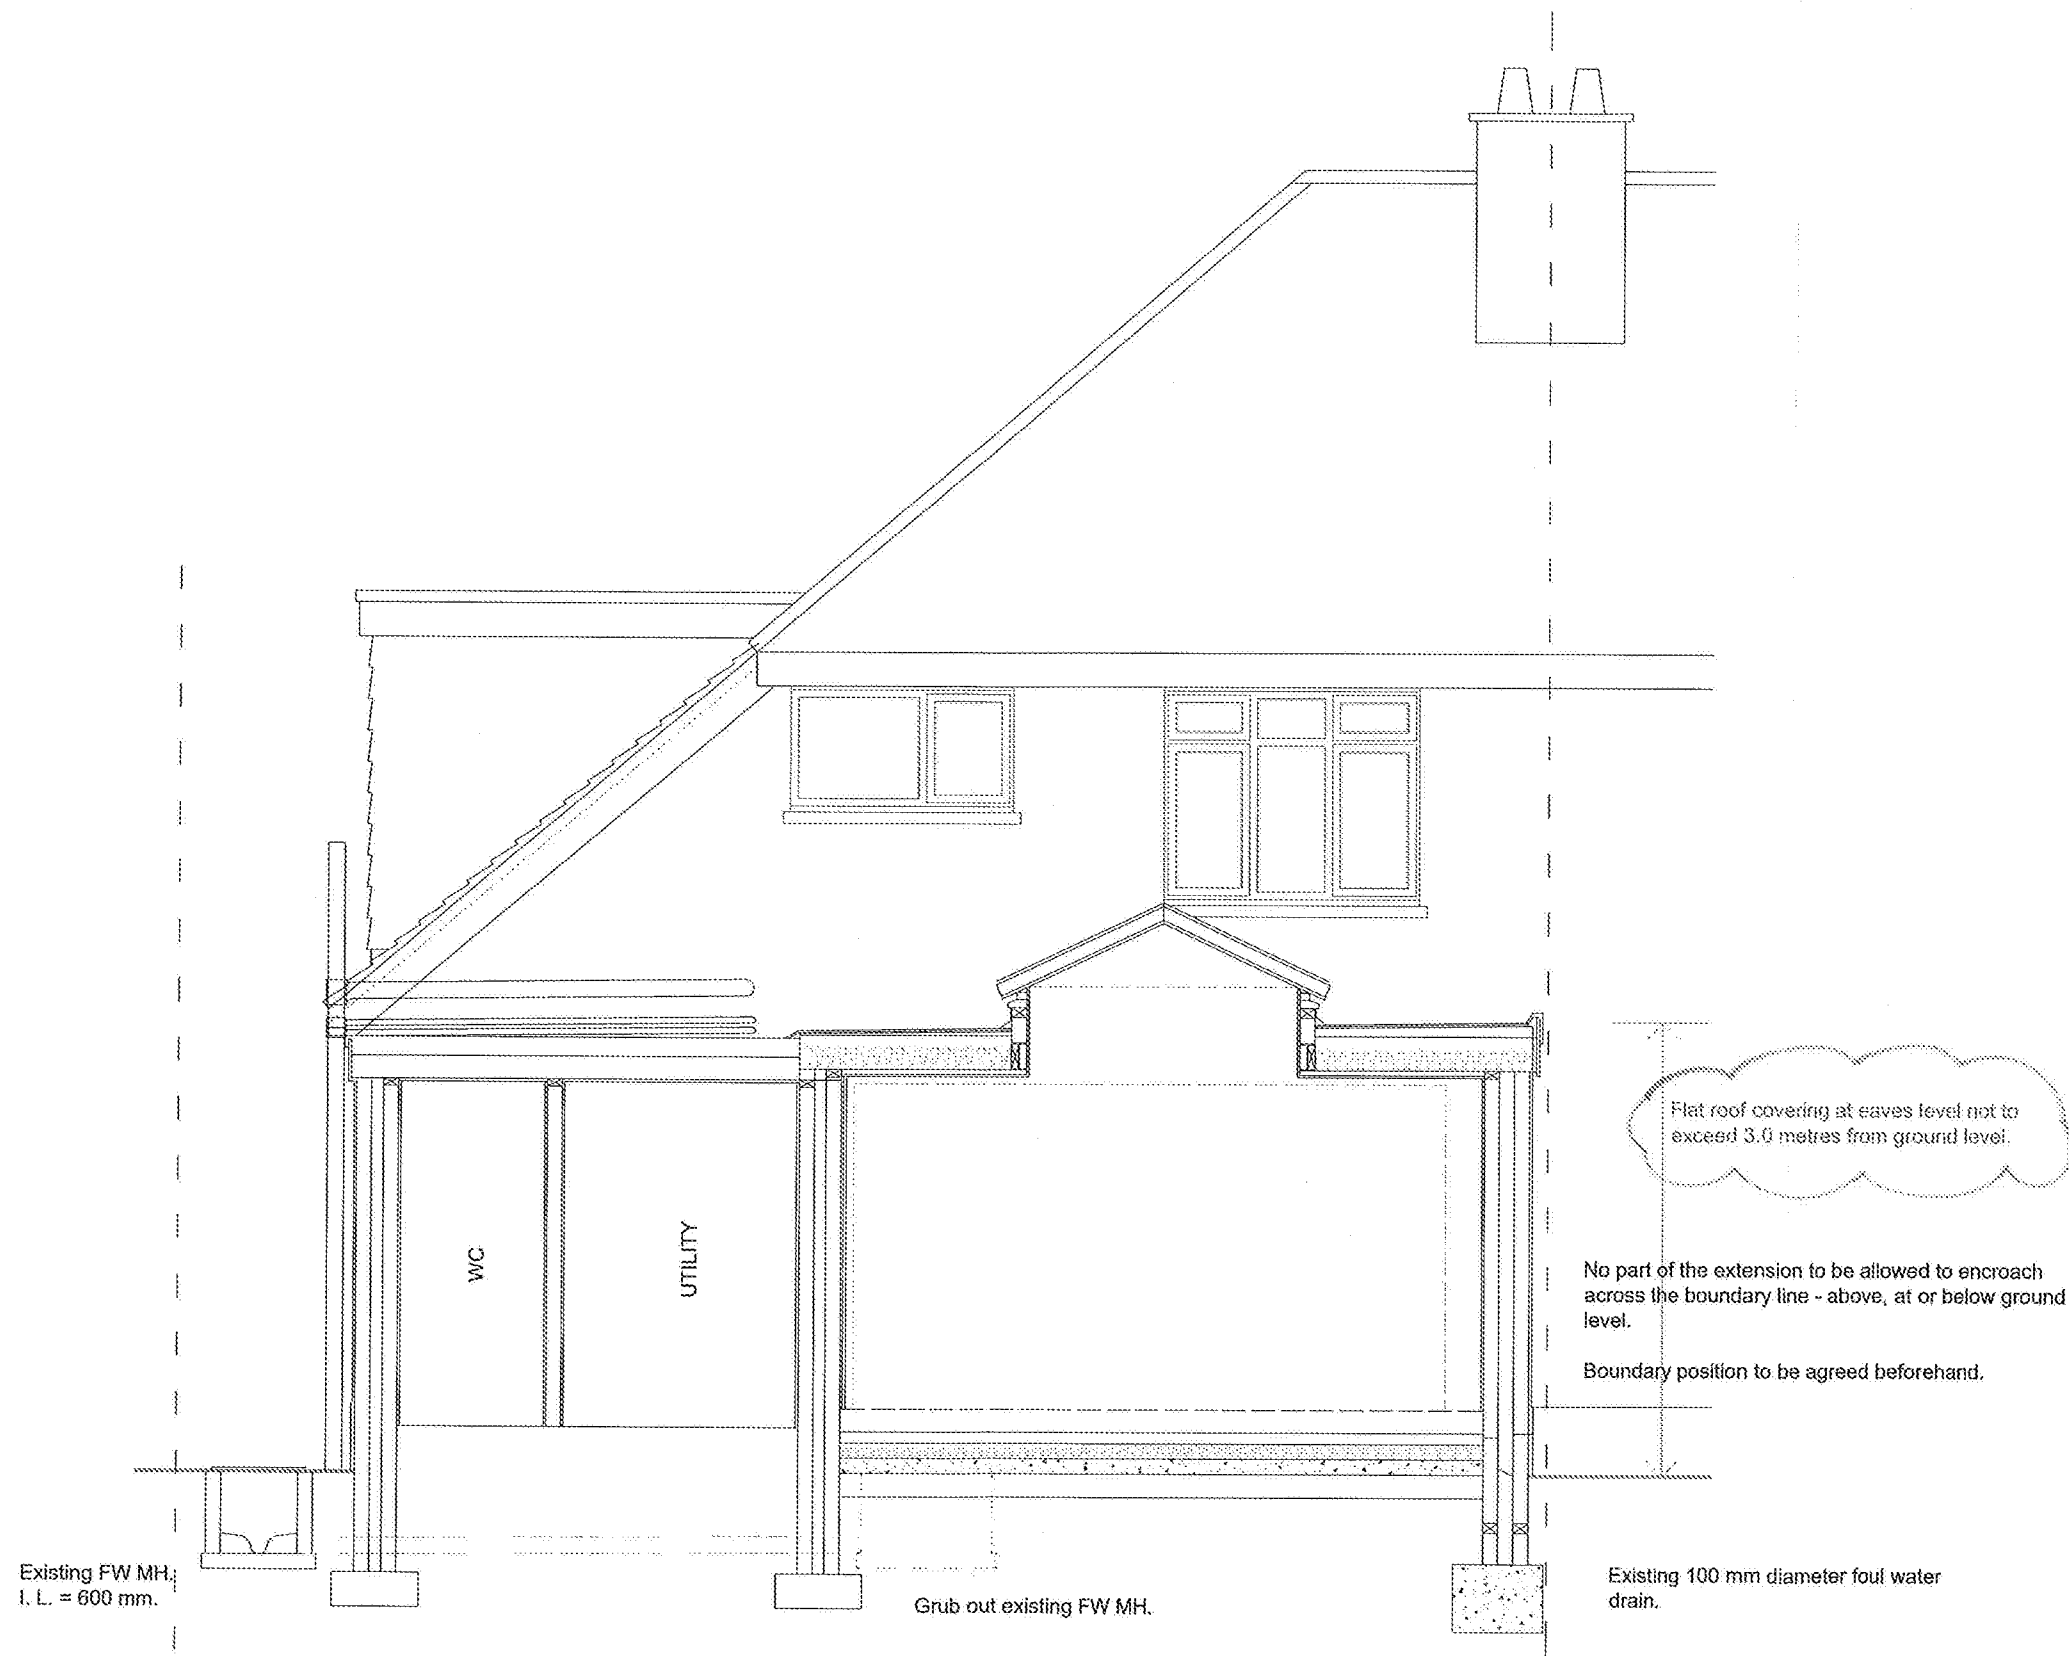

PROPOSED CROSS SECTION 'AA'

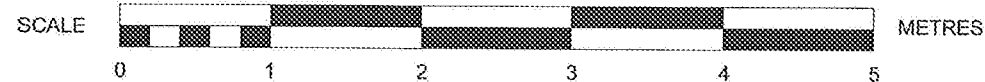

New foundations to be a minimum of 1.00 metre deep with the final size and depth to suit site conditions. To be taken a minimum of 150 mm below the invert of adjacent drains.

SUSSEX BUILDING CONSULTANCY LIMITED

16 SEFTON AVENUE, ALDWICK,
BOGNOR REGIS, WEST SUSSEX.

SCALE - 1/50 REV - A DATE - 17/04/2018

