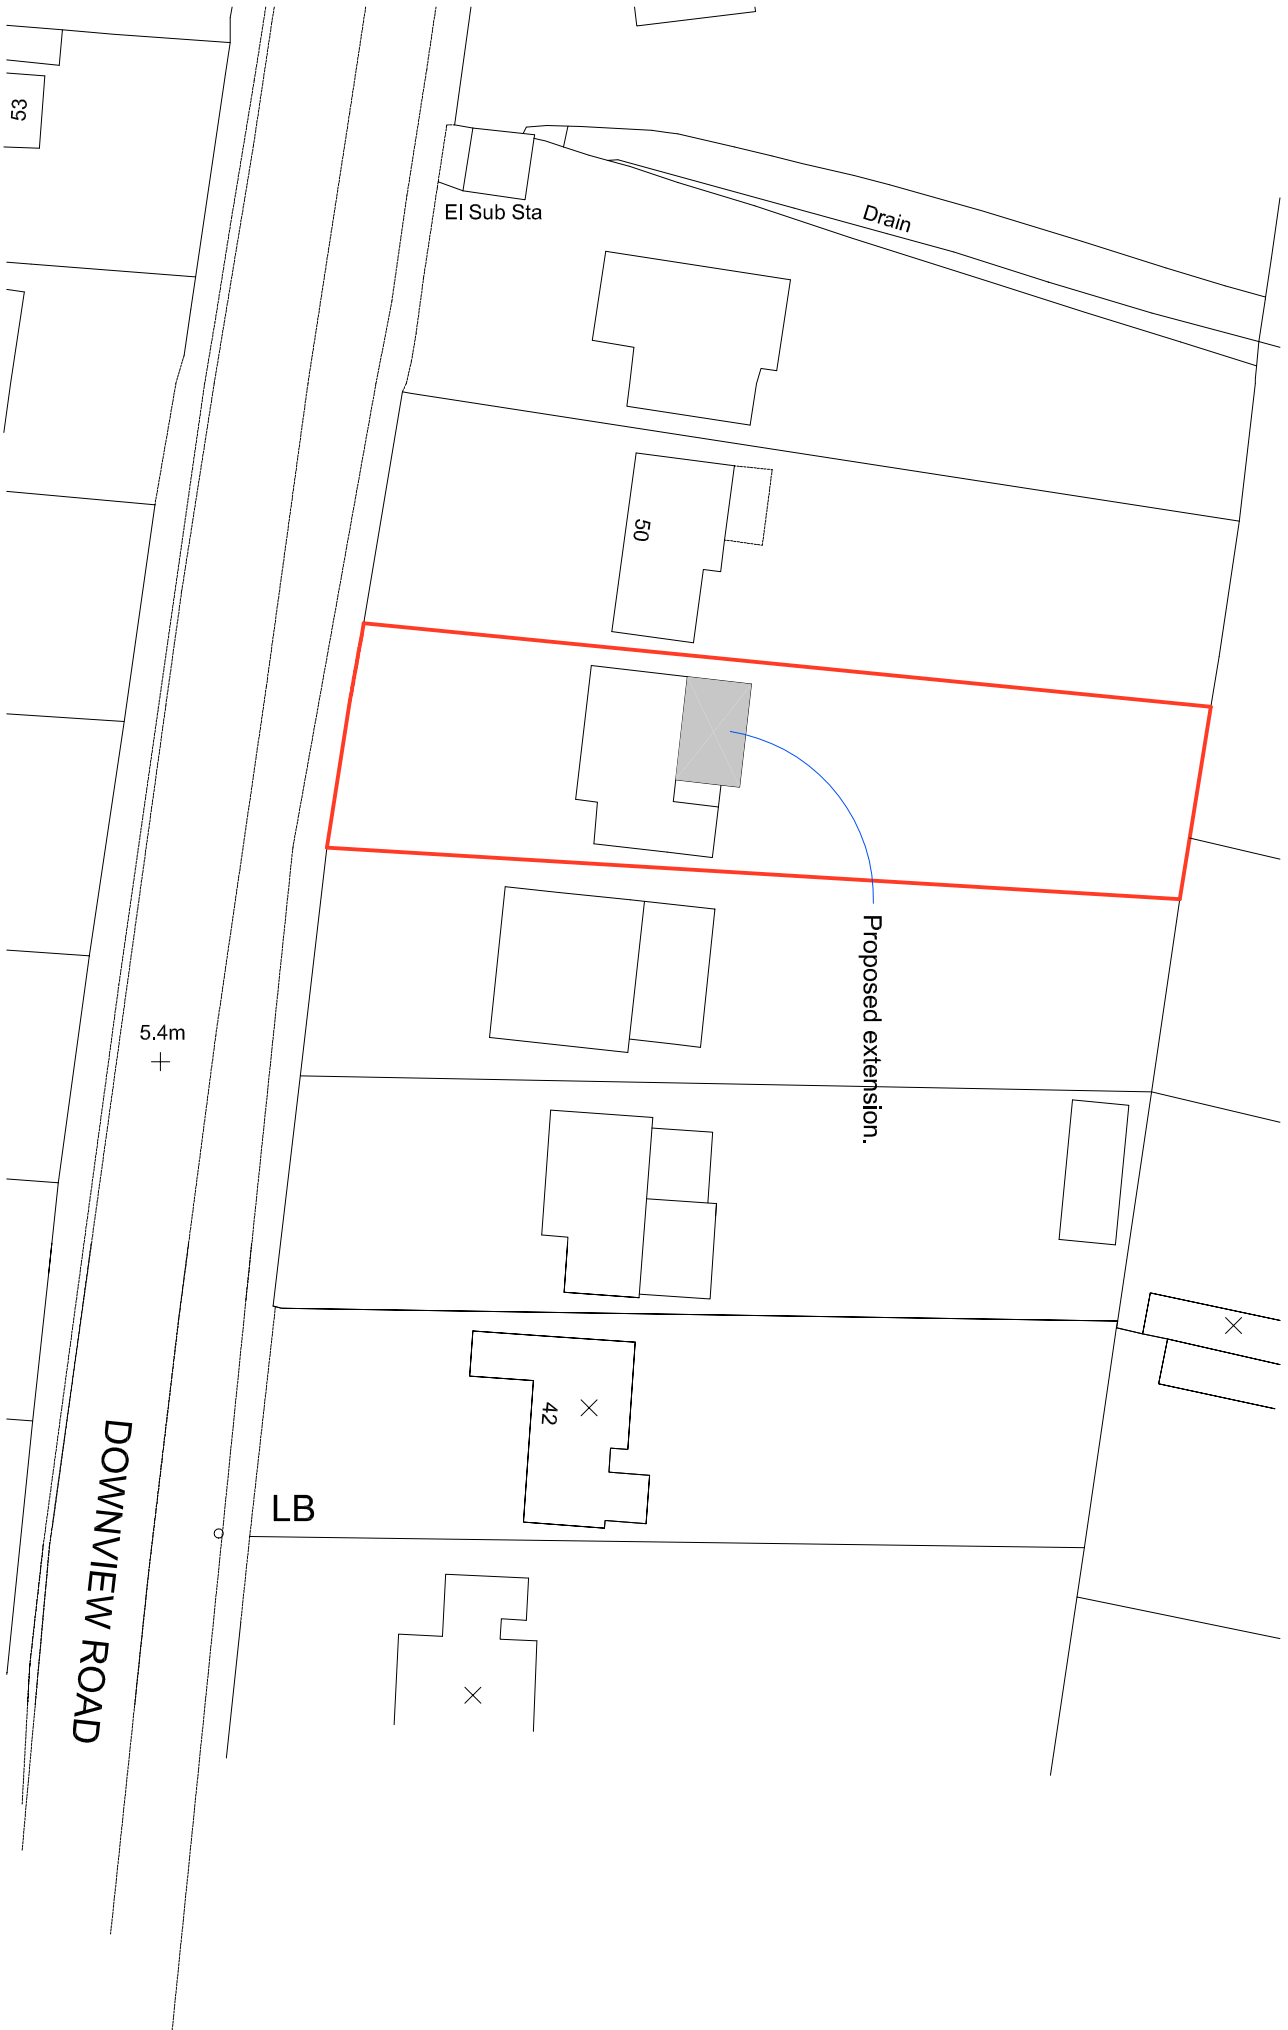


SITE PLAN - 1/500

SUSSEX BUILDING CONSULTANCY LIMITED
48 DOWNVIEW ROAD, FELPHAM,
BOGNOR REGIS.

SCALE - 1/500 REV - DATE - 05/05/2010

SBCL

1 COURDELYS
BERSTED STREET
BOGNOR REGIS
PO22 9QE
TEL/FAX - (01243) 861379