



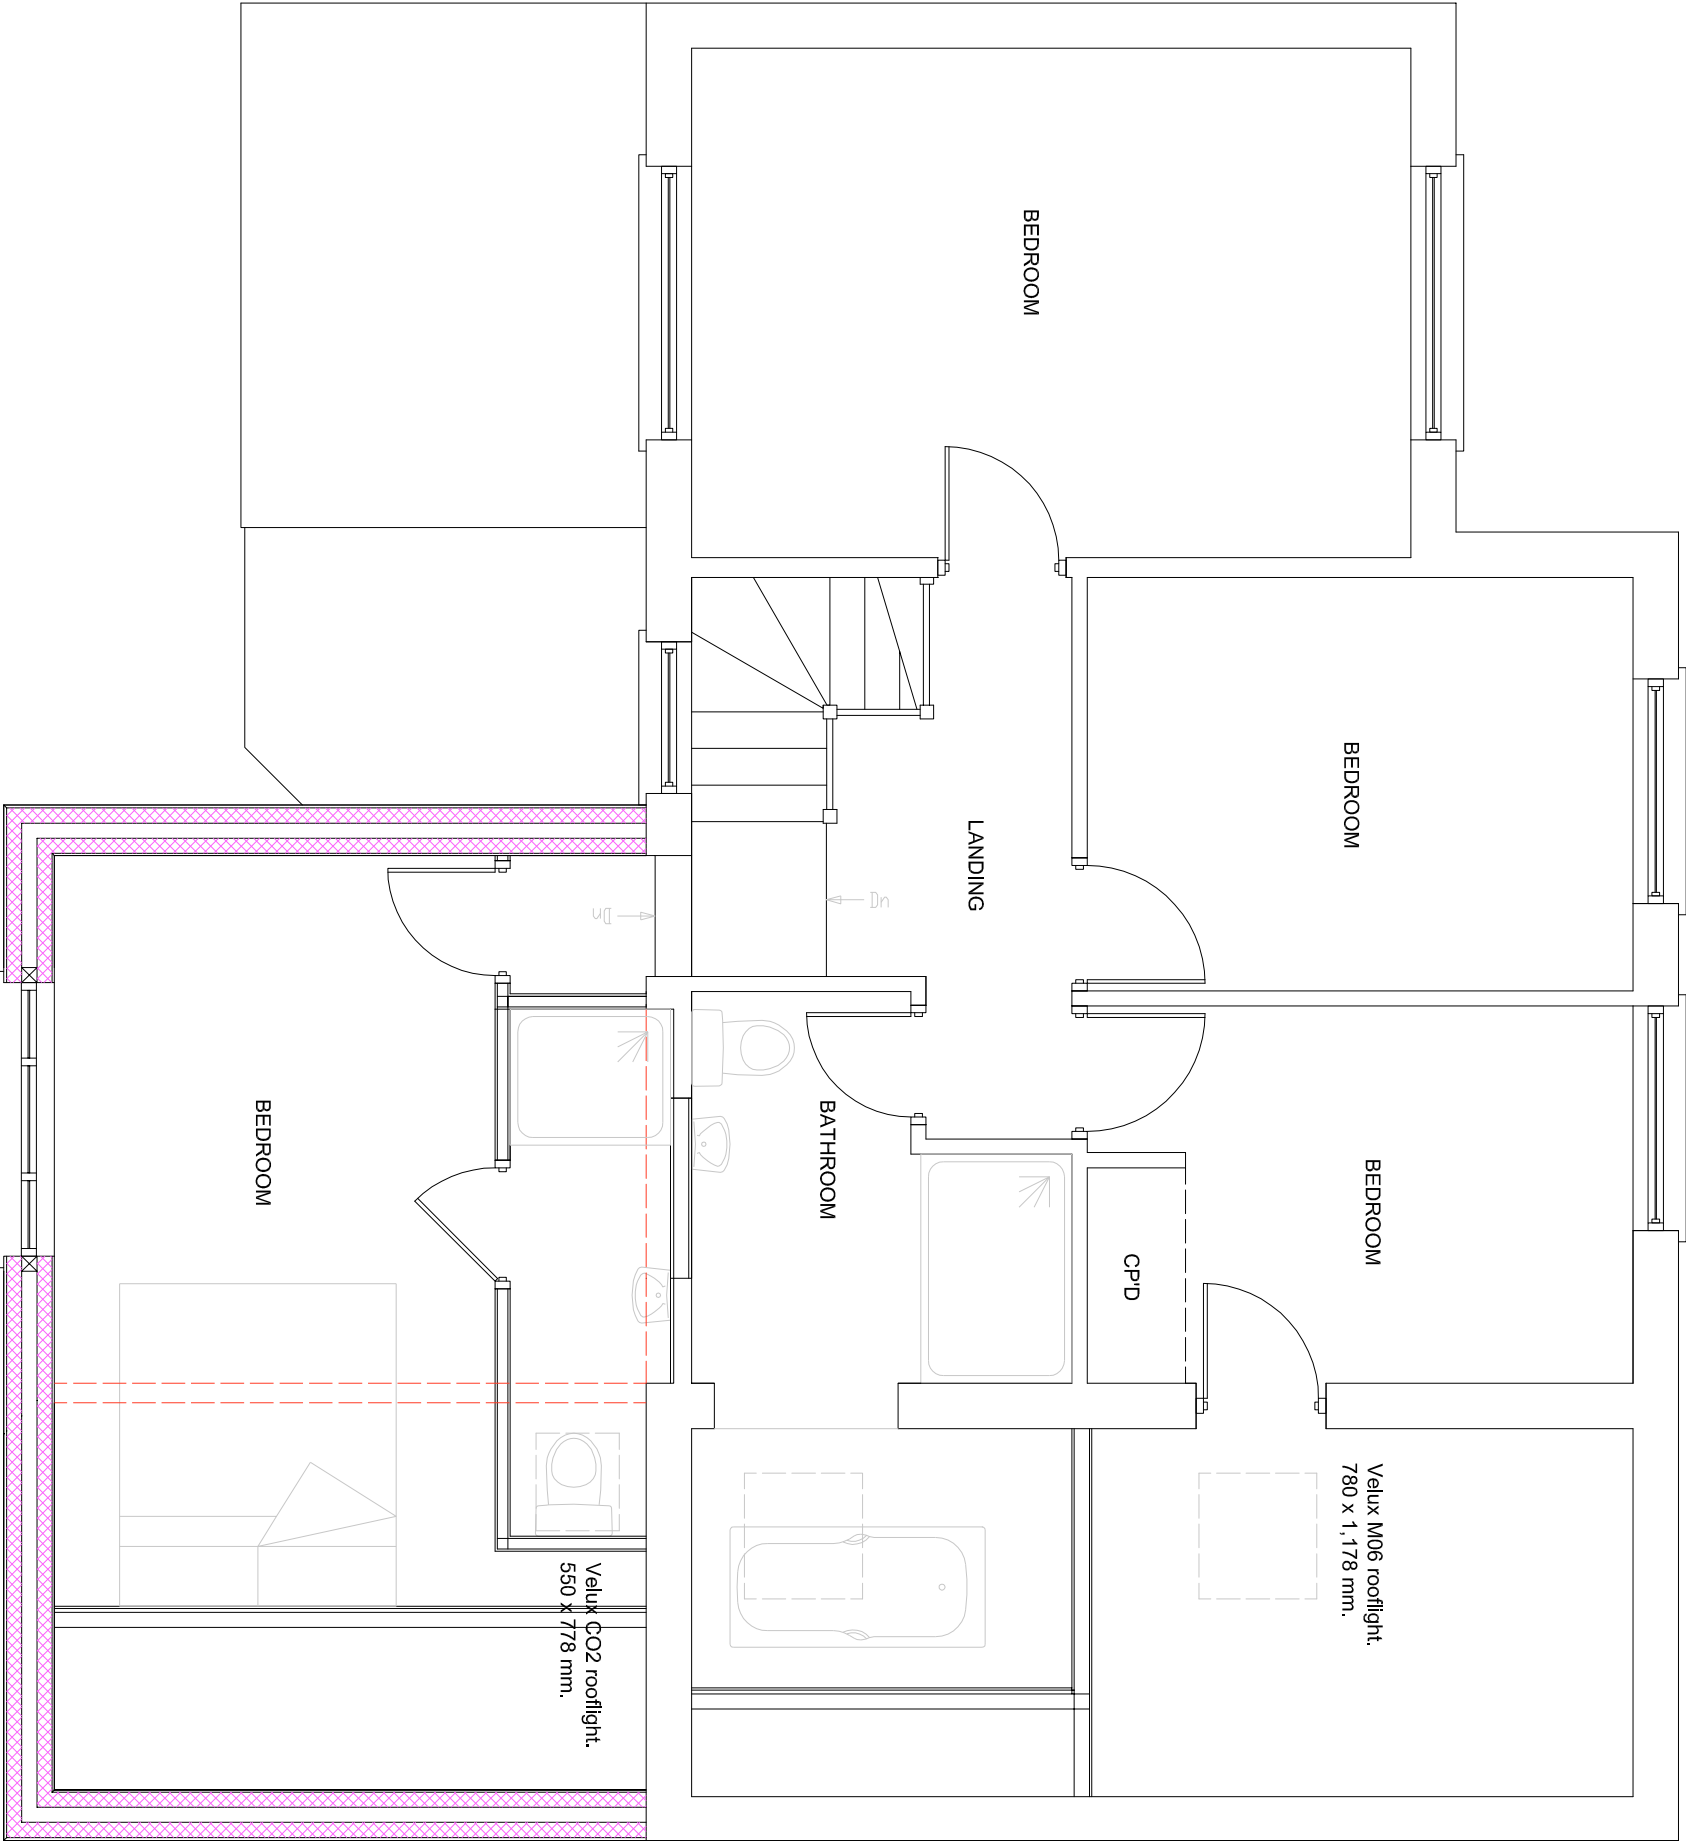

PROPOSED FIRST FLOOR PLAN

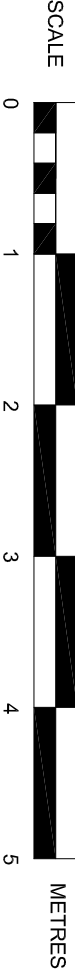

SUSSEX BUILDING CONSULTANCY LIMITED	SBCL
48 DOWNVIEW ROAD, FELPHAM, BOGNOR REGIS, WEST SUSSEX.	
SCALE - 1/50 REV - B DATE - 26/05/2010	
3 NORTHCOOTE ROAD BOGNOR REGIS PO21 3LZ TEL/FAX - (01243) 861379	