


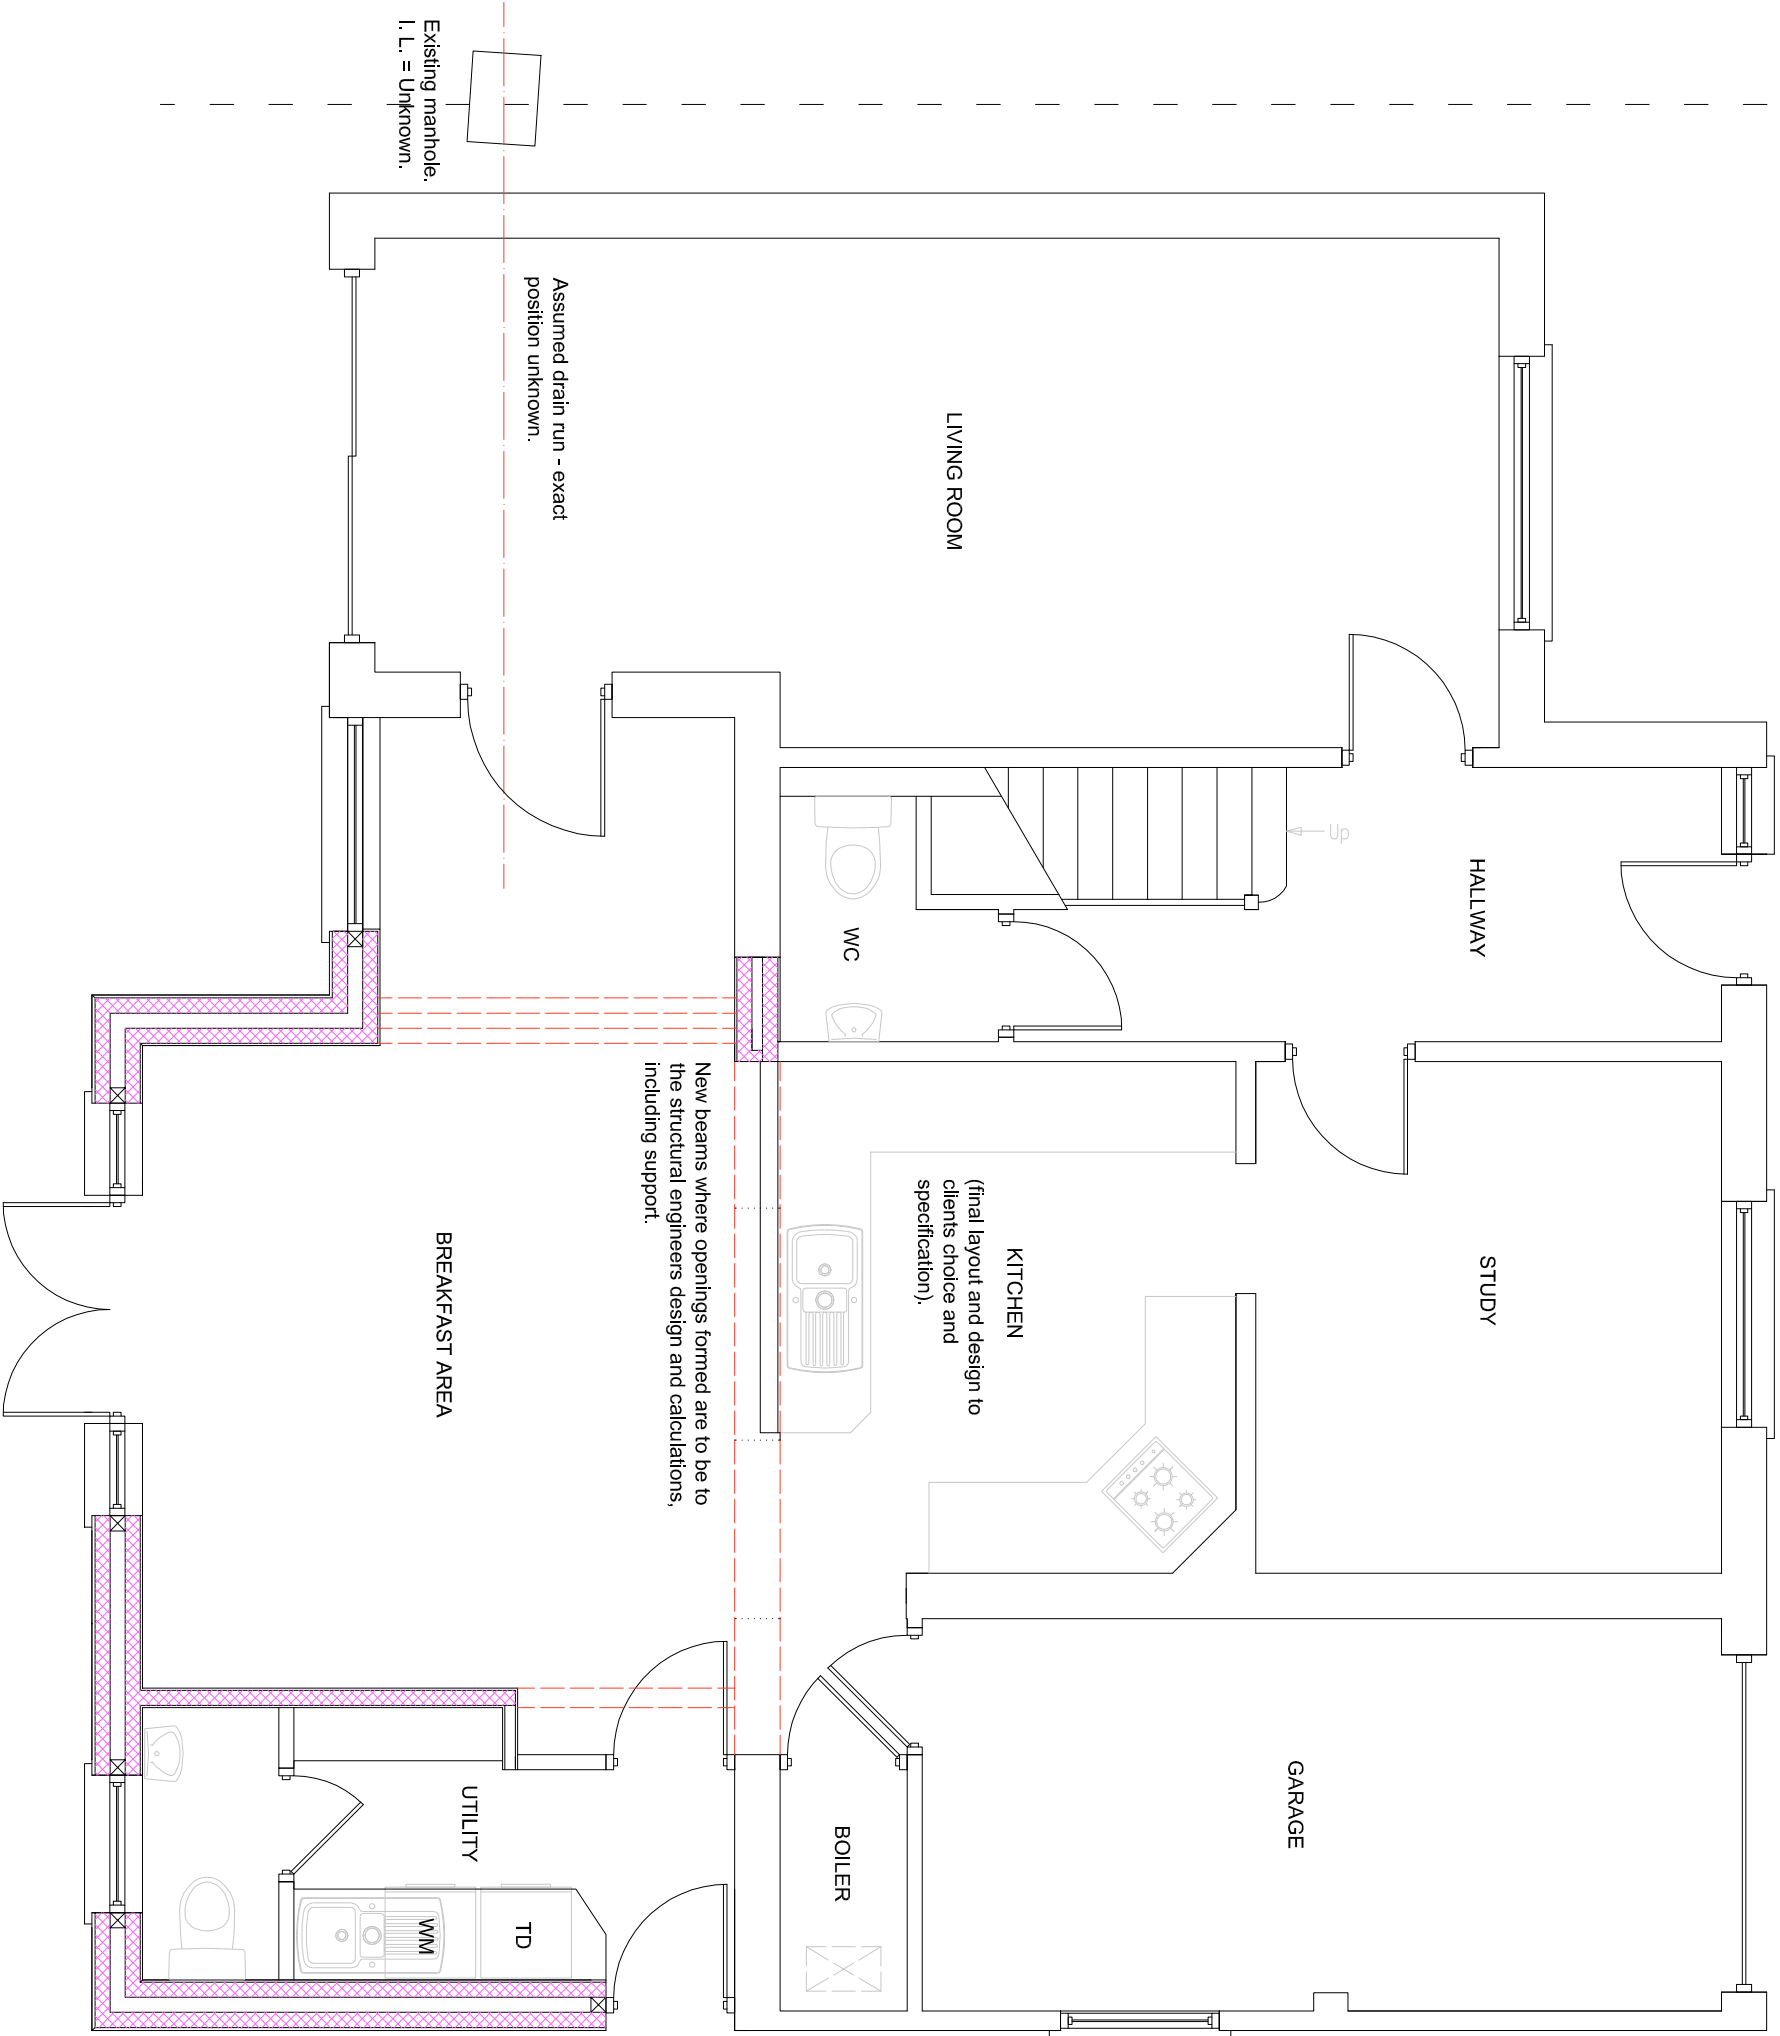


SCALE

0 1 2 3 4 5

METRES

PROPOSED GROUND FLOOR PLAN

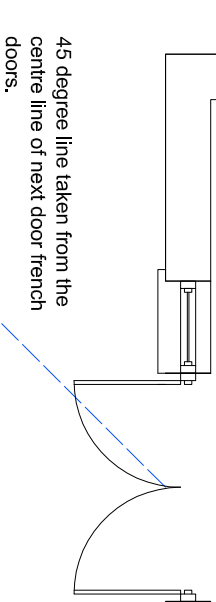

50 DOWNVIEW ROAD

SUSSEX BUILDING CONSULTANCY LIMITED

48 DOWNVIEW ROAD, FELPHAM,
BOGNOR REGIS, WEST SUSSEX.

SCALE - 1/50 REV - A DATE - 27/05/2010

SBCL

3 NORTHCOTE ROAD
BOGNOR REGIS
PO21 5LZ
TEL/FAX - (01243) 861379