


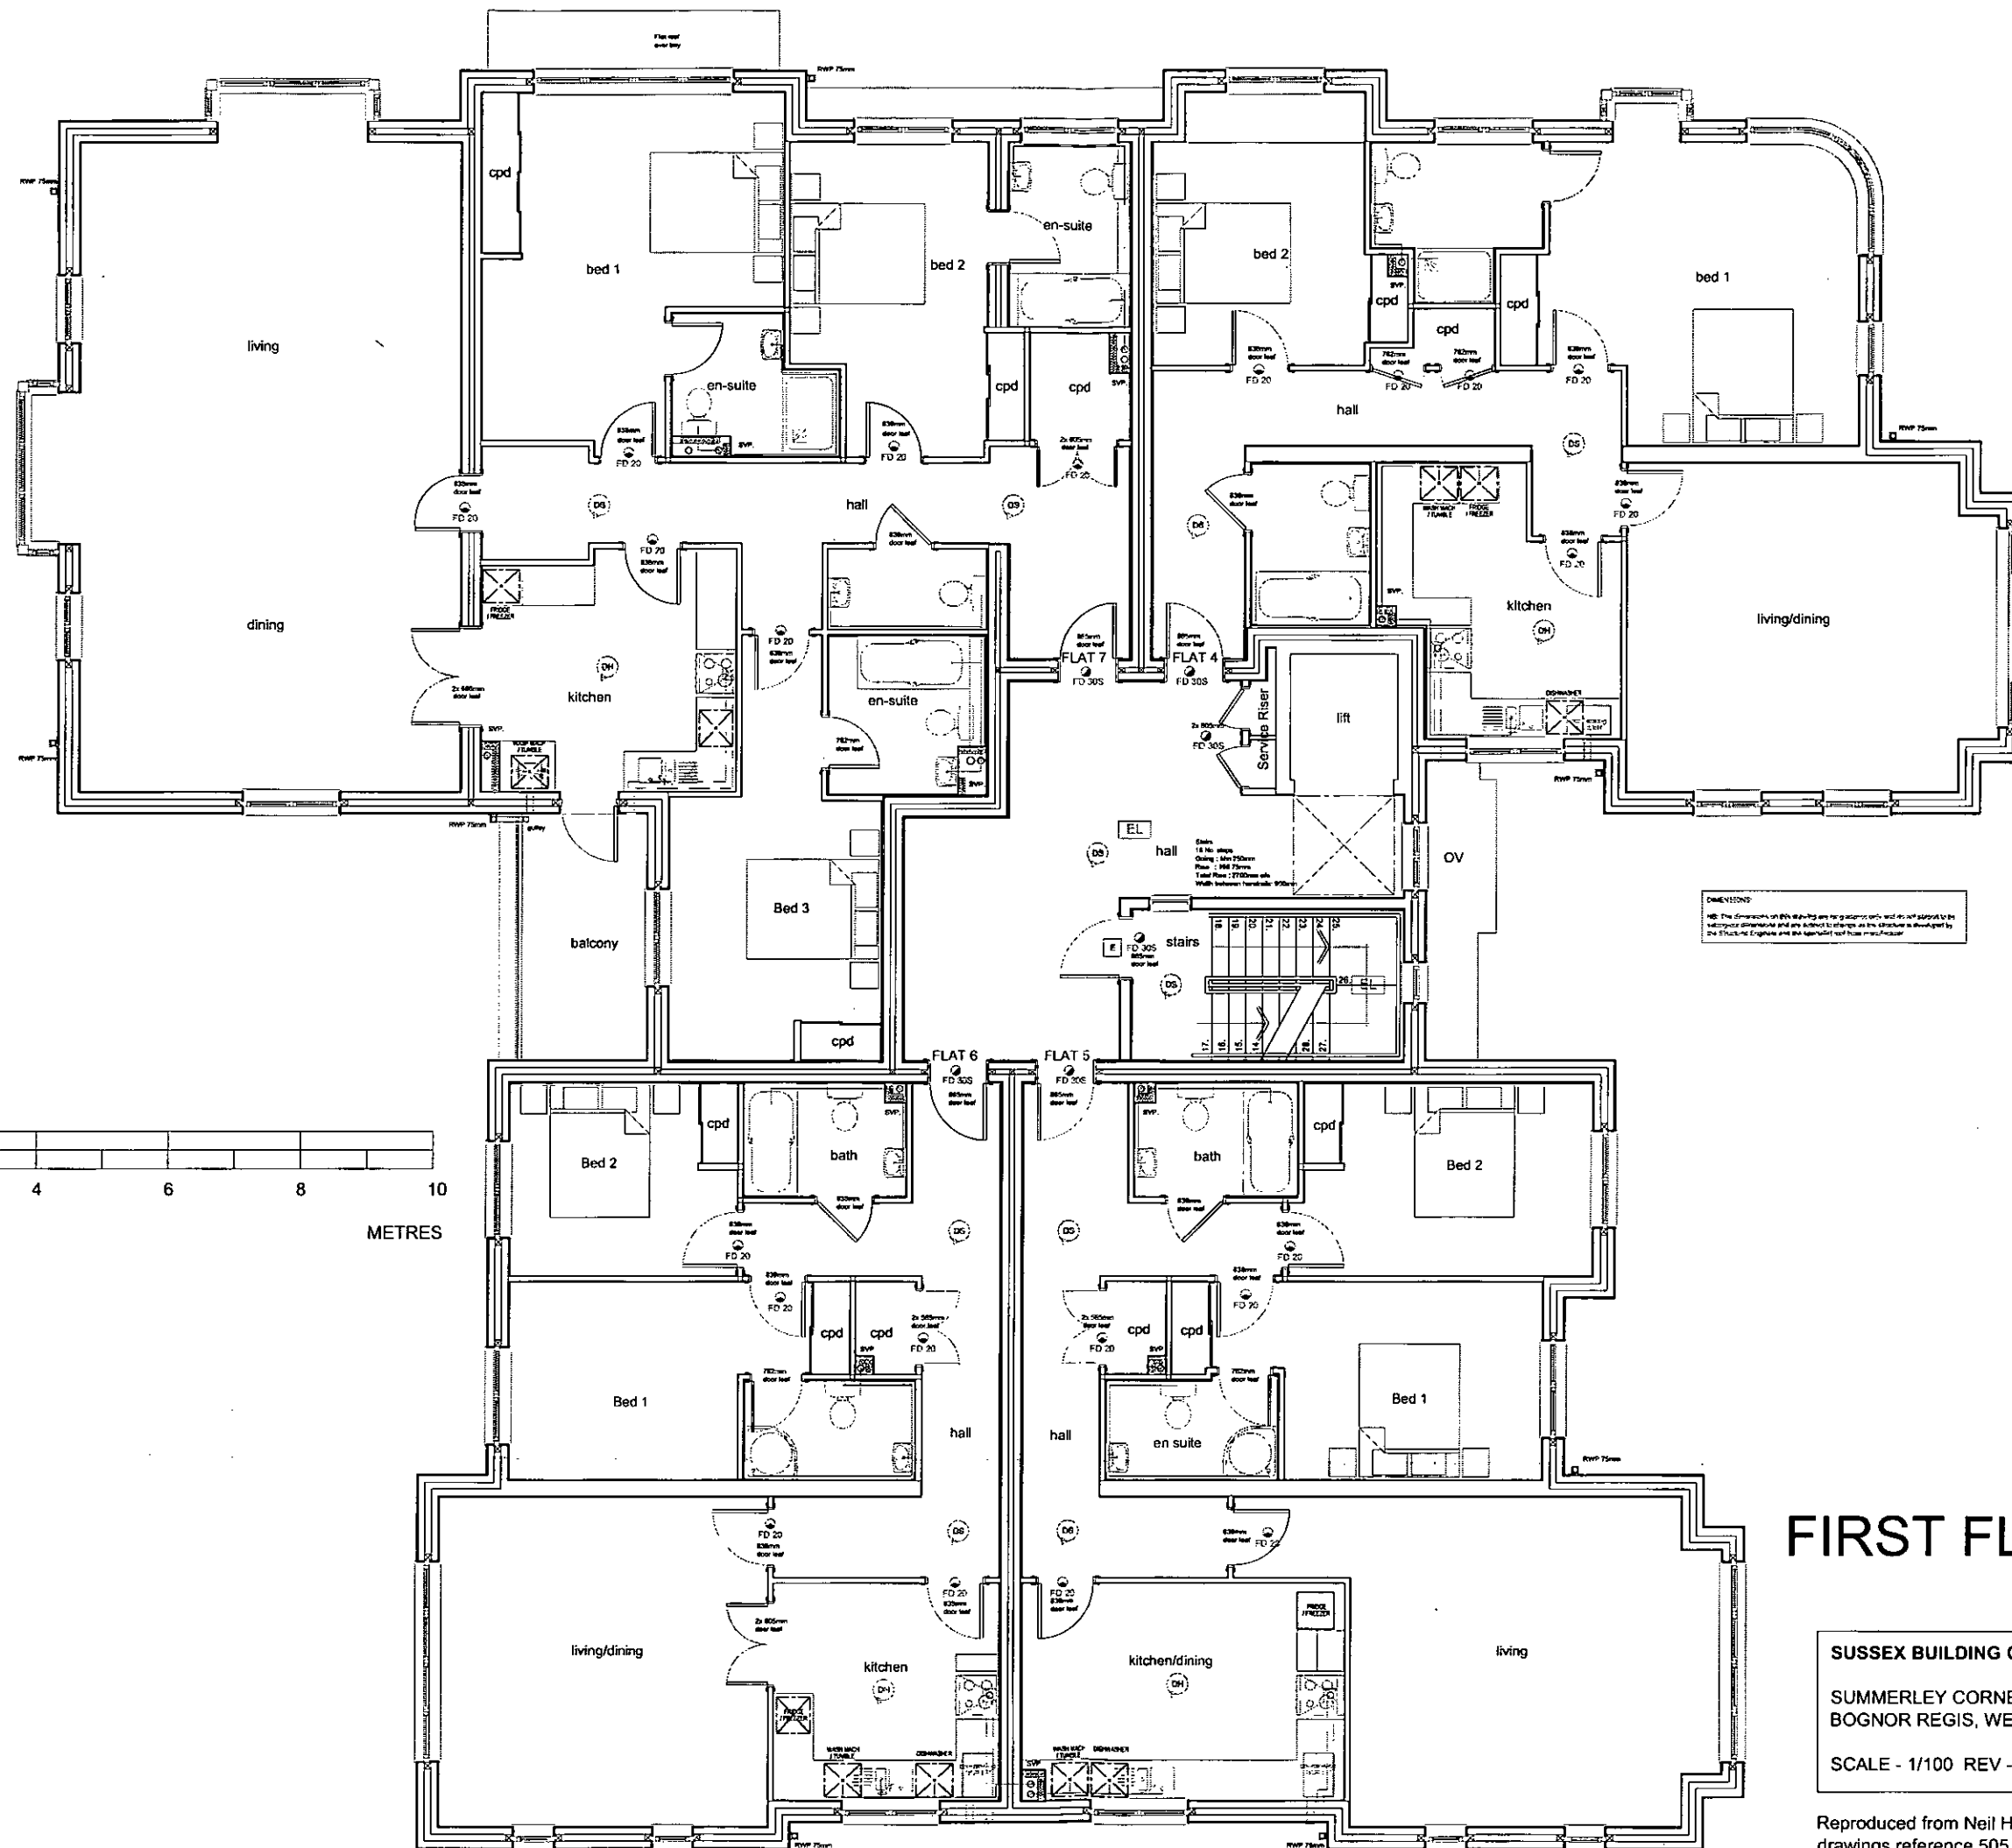

FIRST FLOOR PLAN

SUSSEX BUILDING CONSULTANCY LIMITED

SUMMERLEY CORNER - SOUTH SITE,
BOGNOR REGIS, WEST SUSSEX.

SCALE - 1/100 REV - F DATE - 04/06/2013



Reproduced from Neil Holland Architects planning
drawings reference 505.02.