

LIMMER LANE

SOUTHVIEW ROAD

TREES



- 1 - Common Yew.
- 2 - Irish Yew.
- 3 - Box Yew.
- 4 - Silver Birch.

SHRUBS

- a - Viburnum Tinus.
- b - Choisya Ternata.
- c - Cornus Alba Sibirica.

Boundary treatment - Face brick and flint wall with wrought iron effect railings above to elevations fronting the highway.

Face brick walls with piers elsewhere.

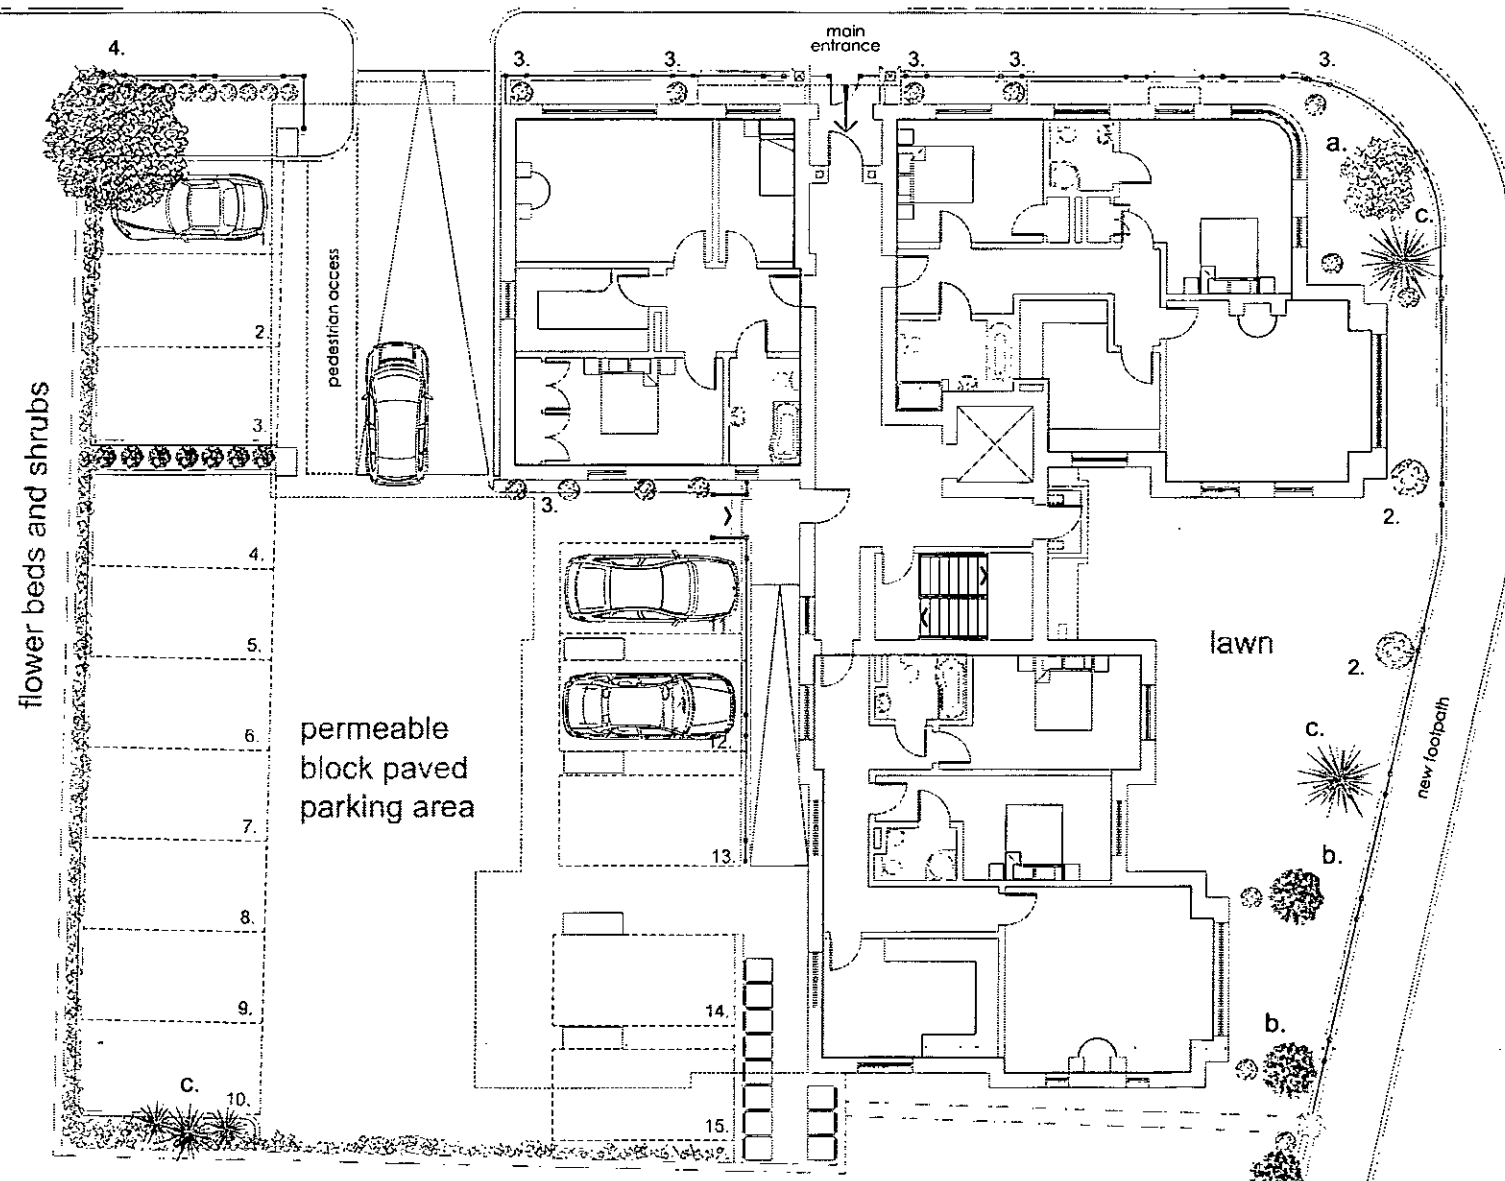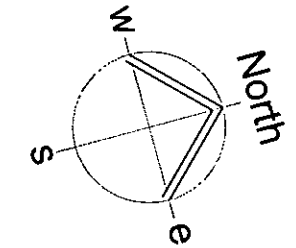

SUMMERLEY BARN HOTEL

flower beds and shrubs

permeable block paved parking area

lawn

LINE OF ADJOINING FLATS

LANDSCAPING PLAN

SUSSEX BUILDING CONSULTANCY LIMITED

SUMMERLEY CORNER - SOUTH SITE, BOGNOR REGIS, WEST SUSSEX.

SCALE - 1/200 REV - C DATE - 23/05/2013

partner
LABC
3 NORTHGATE ROAD
BOGNOR REGIS
PO21 3LZ
TEL - (01243) 861379

Reproduced from Neil Holland Architects planning drawings reference 505.02.