
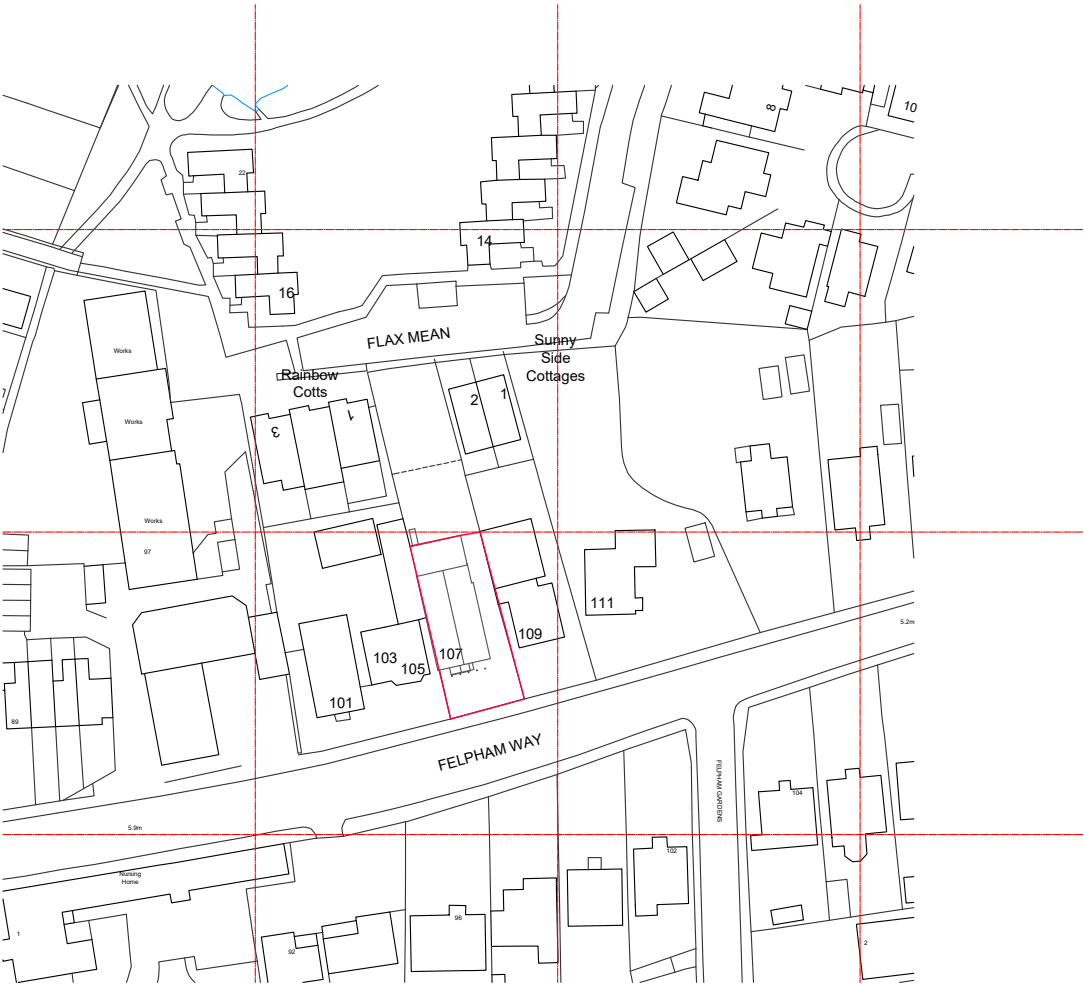


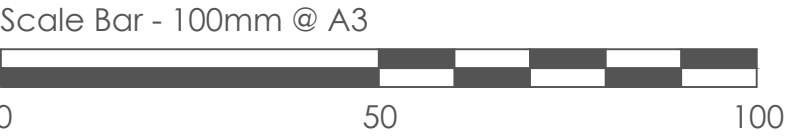

THIS DRAWING IS THE COPYRIGHT OF THE SOUTHERN CO-OPERATIVE AND MAY NOT BE COPIED, ALTERED OR REPRODUCED IN ANY FORM, OR PASSED TO A THIRD PARTY WITHOUT THE WRITTEN CONSENT OF THE SOUTHERN CO-OPERATIVE.

DO NOT SCALE FROM THIS DRAWING, EXCEPT FOR PLANNING PURPOSES. USE FIGURED DIMENSIONS ONLY.

DIMENSIONS SHOULD BE CHECKED AND VERIFIED ON SITE AND ANY DISCREPANCIES SHOULD BE REPORTED TO THE DESIGNER.

IF IN DOUBT ASK FOR CONFIRMATION.

SALES		
BOH		
GROSS		
FIRST	NA	NA
SUB-LET	NA	NA
MOTHBALLED	NA	NA

ISSUED FOR

LOCATION

southern coop

Retail and Business Development
1000 Lakeside, Western Road, Portsmouth. PO6 3FE
T: 023 9222 2500 | F: 023 9222 2650

DRAWING APPROVAL	SIGNATURE	DATE
DRAWING APPROVAL	SIGNATURE	DATE
DRAWING APPROVAL	SIGNATURE	DATE

PROJECT
107 FELPHAM WAY
FELPHAM
WEST SUSSEX
PO22 8QB

DRAWING TITLE
LOCATION PLAN

DRAWING SCALE 1:1250	SHEET SIZE A3	SHEET No. 1 of 1	DRAWN SL	CHKD	DATE 21-03-2018
DRAWING NUMBER 18-XXX-101					REVISION -