


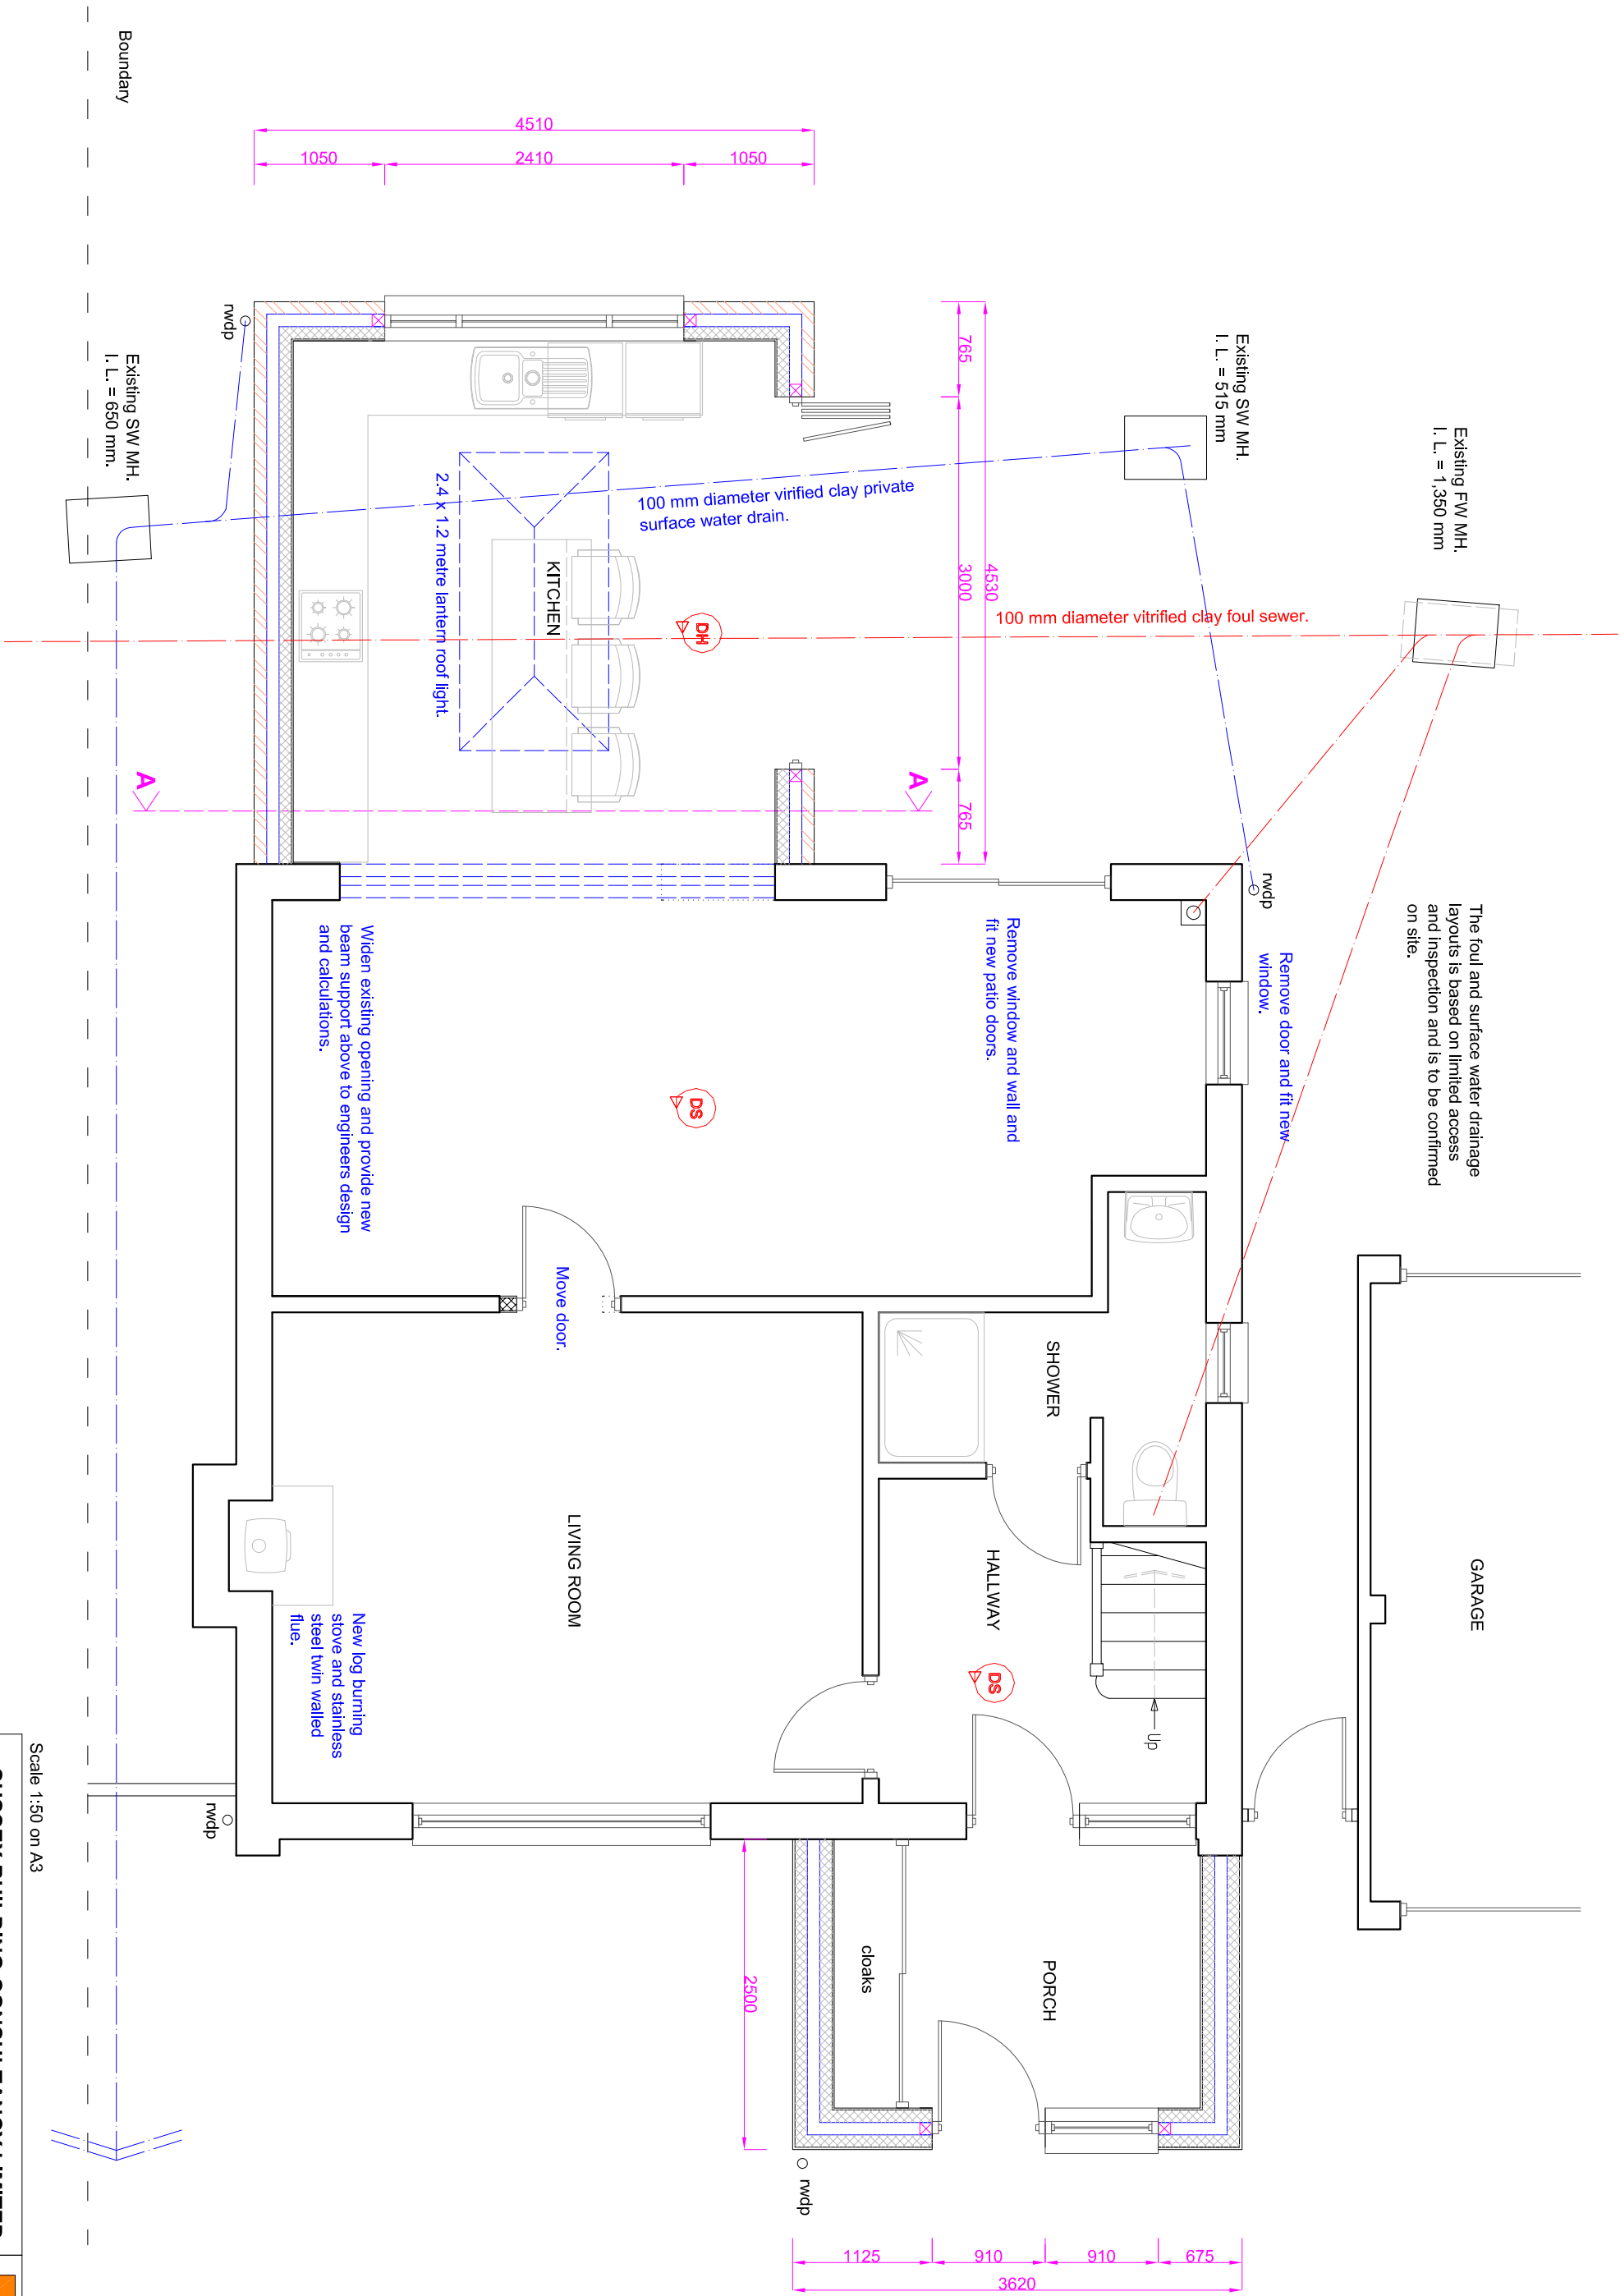

SCALE

0 1 2 3 4 5 METRES

PROPOSED GROUND FLOOR PLAN

SUSSEX BUILDING CONSULTANCY LIMITED

10 DOWNVIEW ROAD, FELPHAM,
BOGNOR REGIS, WEST SUSSEX.

SCALE - 1/50 REV - B DATE - 10/08/2026