



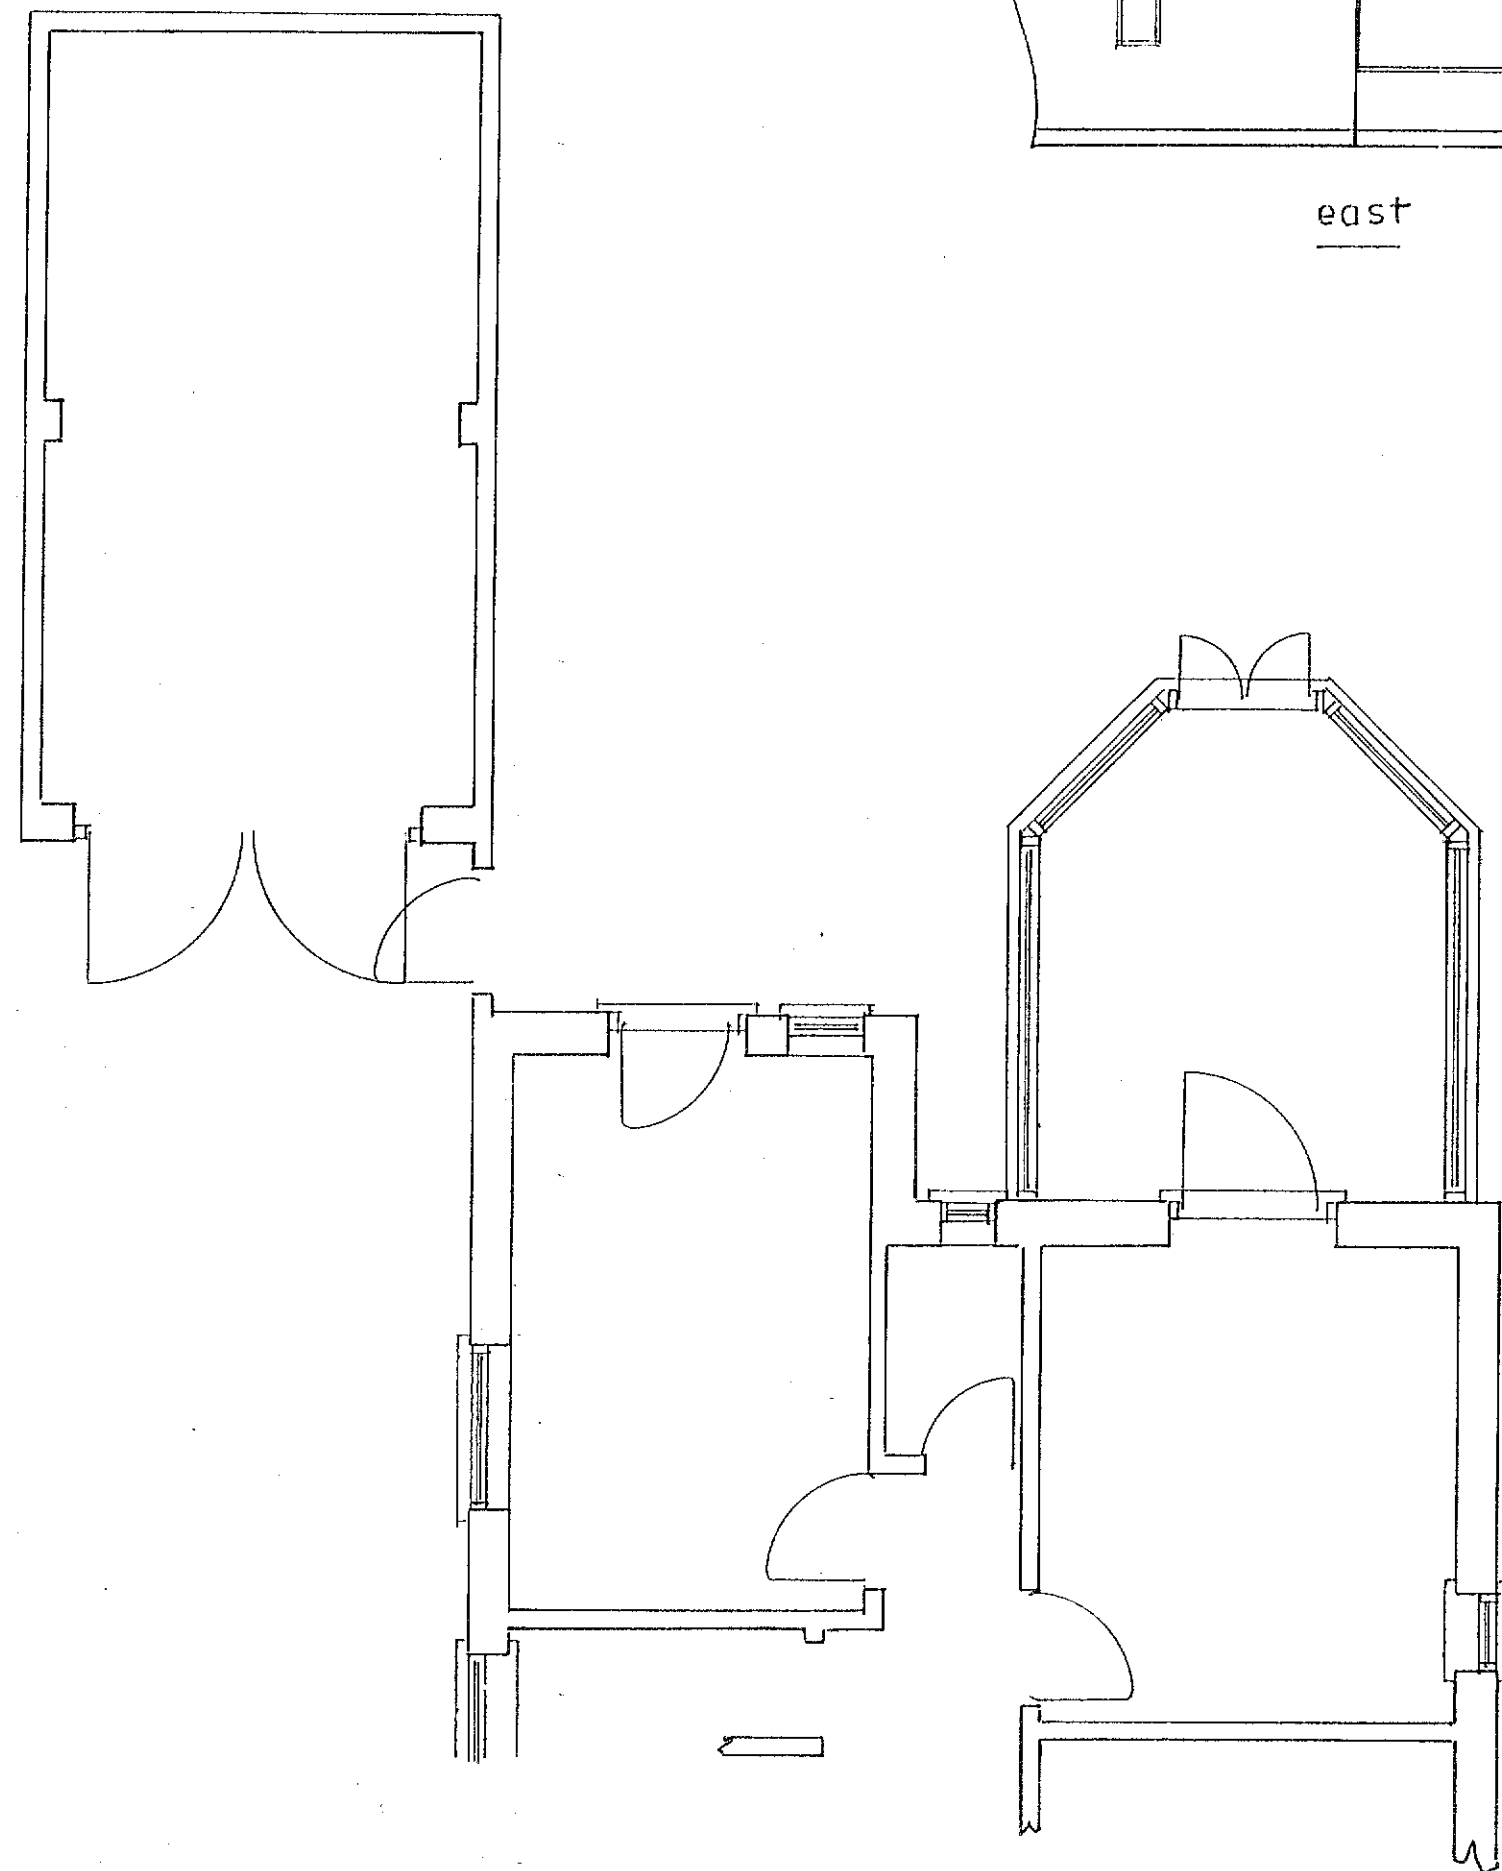


Plan
1 : 50




east

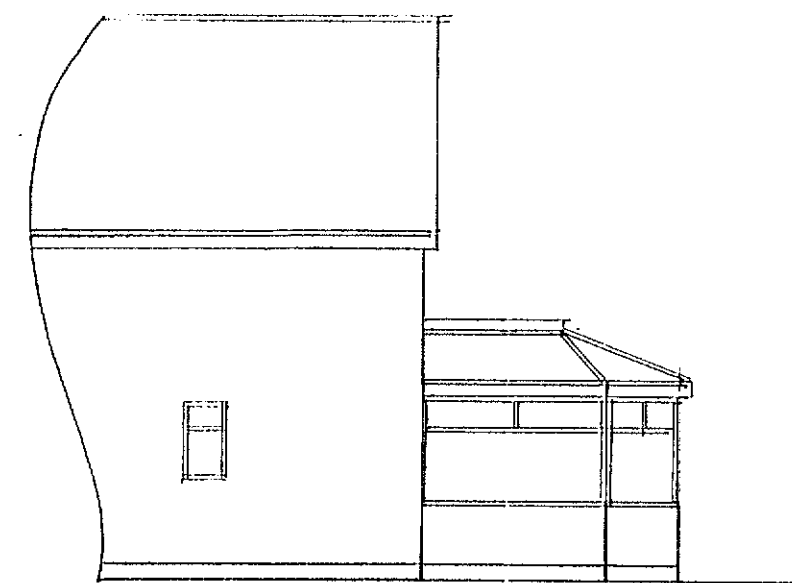


north
1 : 100

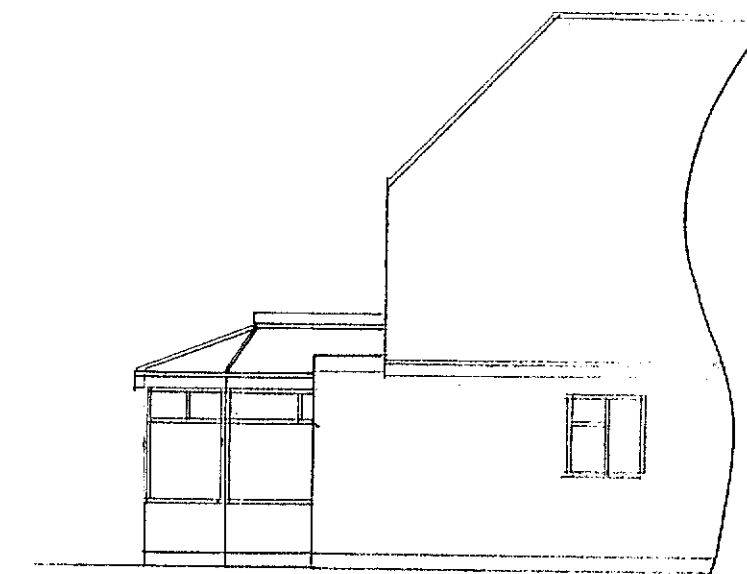

west

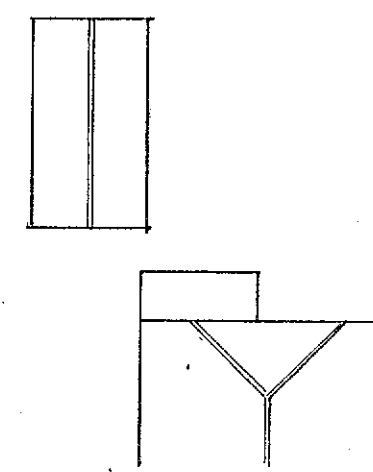

roof plan
1 : 200

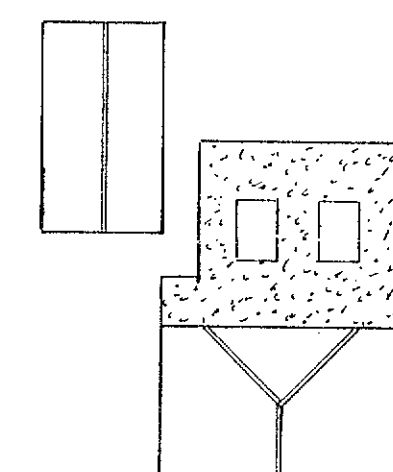

proposed roof plan

Existing

PROPOSED SINGLE STOREY EXTENSION AT 10, OVERDOWN ROAD, FELPHAM
FOR MR. & MRS. M. LITTLEBOY.

sheet 3 of 3

Bryan Butcher
Rainbow Cottage
Nyetimber Lane
Bognor Regis PO21 3JX
01243 266871
07973 233442
bryan.butcher@btinternet.com
www.bryanbutcher.com