N

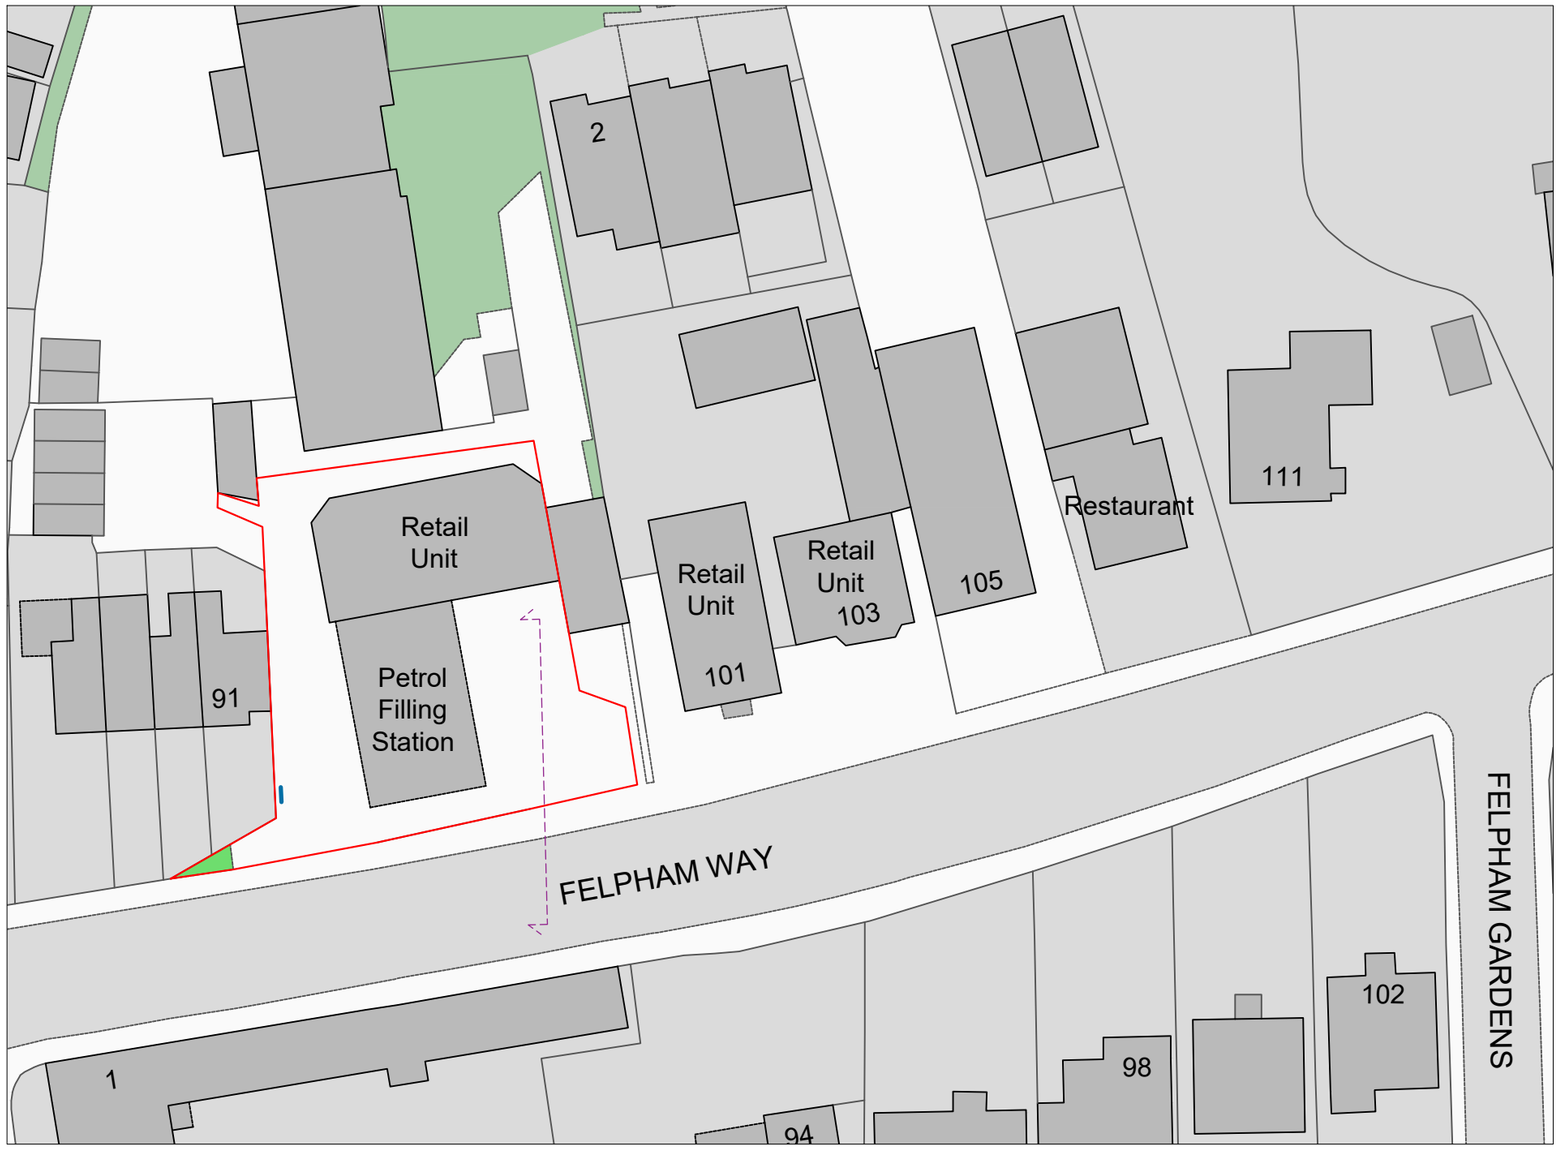

Crown copyright and database rights (2024) OS (100063368)

0 20m 40m

Title
Proposed Site Plan

Address
97 Felpham Way Felpham, Bognor Regis, West Sussex, PO22 8QB

Client

Job No.
FS838
23633

Issued
09/06/25

Scale
1:500 @ A3

Key

1. Boundary of Petrol Filling Station
2. Proposed Digital Display
3. Elevation Line

All information is to be checked on site for accuracy and fit. Only drawings with WD status with the most recent revision are to be used for construction.