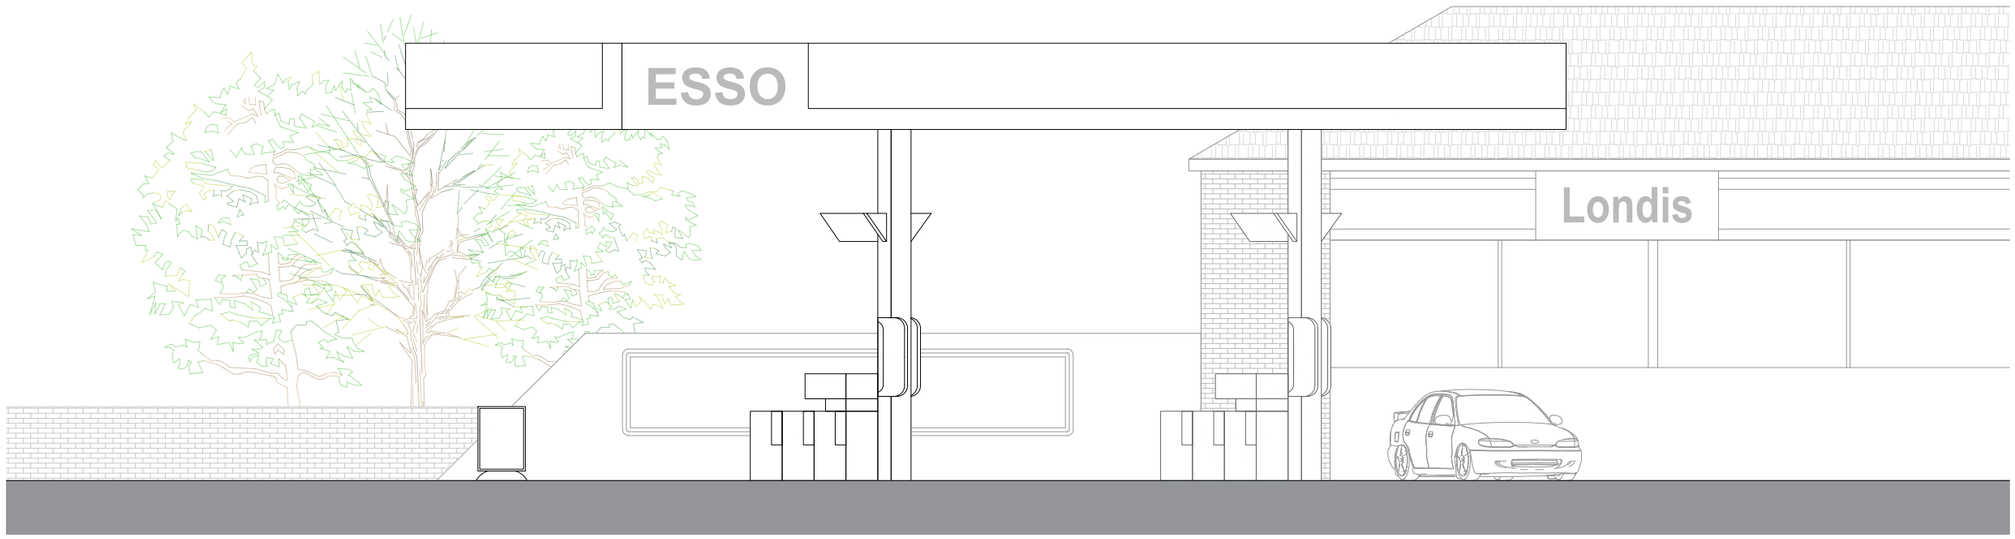

Existing

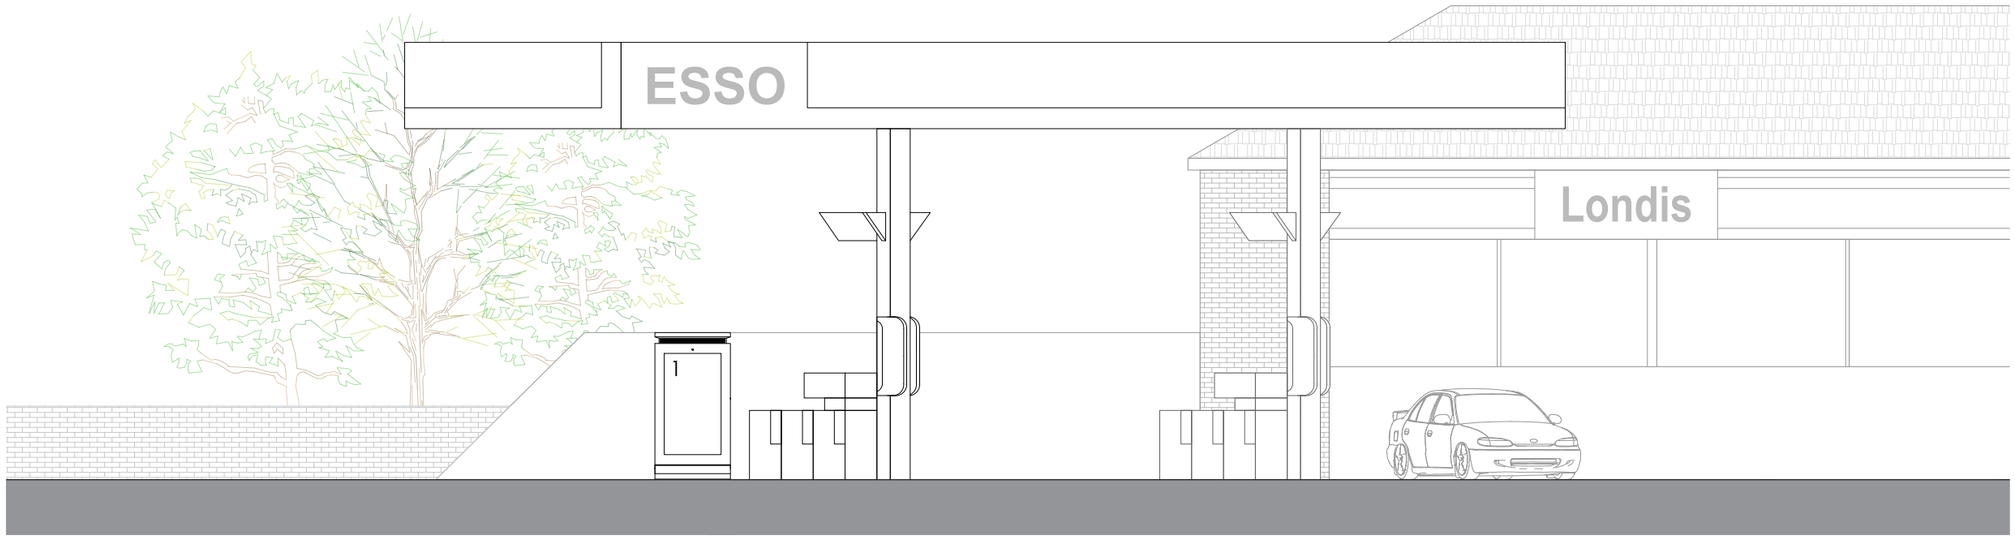

Proposed

0 4m 8m

Title
Existing and Proposed Elevations

Address
97 Felpham Way Felpham, Bognor Regis, West Sussex, PO22 8QB

Client

Job No.
FS838
23633

Issued
09/06/25

Scale
1:100 @ A3

Key

1. Proposed Digital Display

All information is to be checked on site for accuracy and fit. Only drawings with WD status with the most recent revision are to be used for construction.