



BRAMFIELD ROAD

CROSSBUSH ROAD

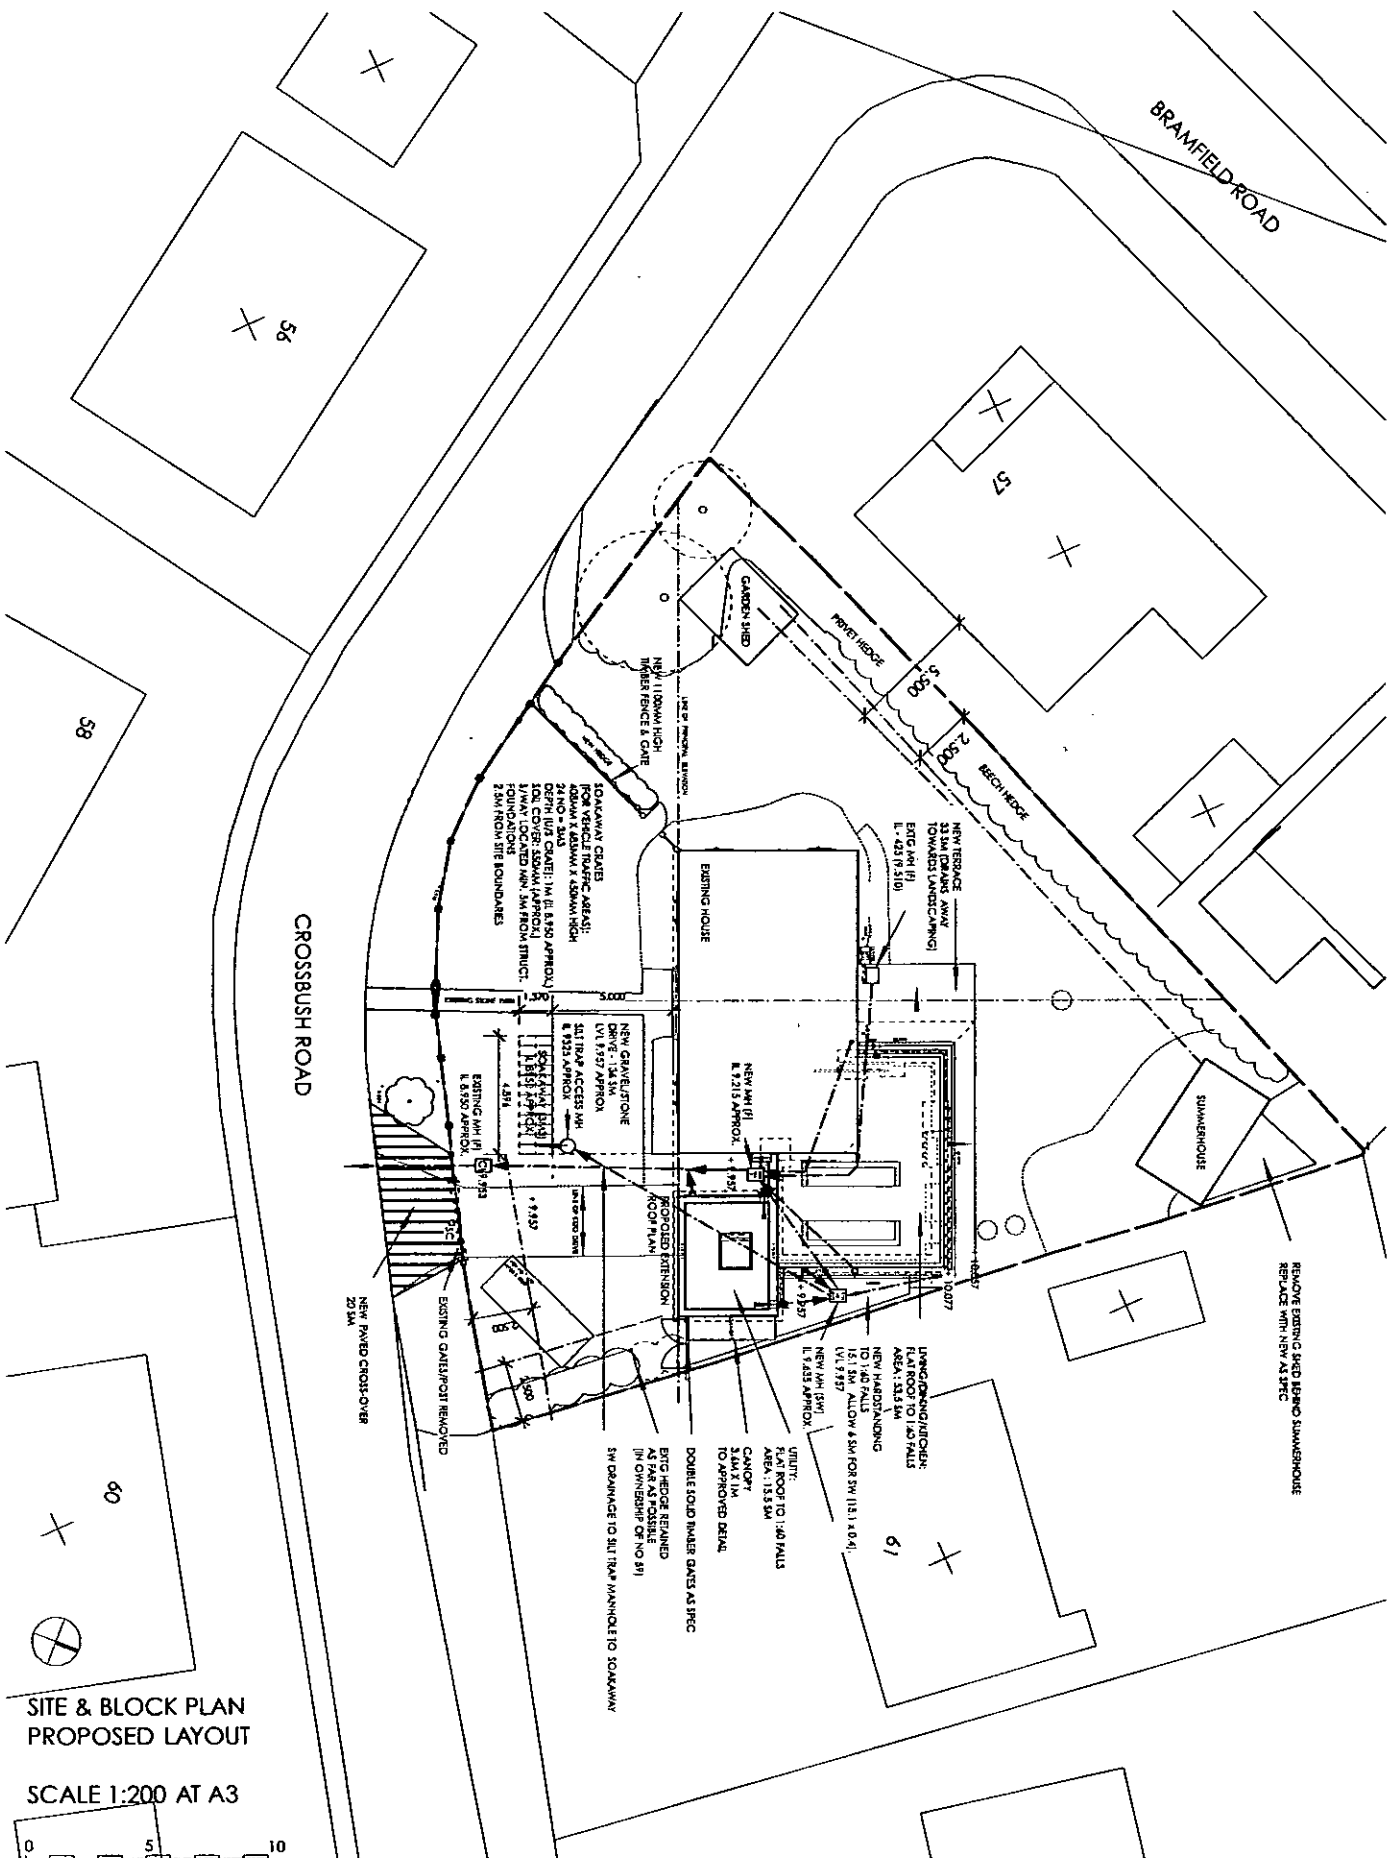

SITE & BLOCK PLAN
PROPOSED LAYOUT

SCALE 1:200 AT A3

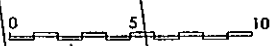

DO NOT SCALE DRAWINGS. ALL DIMENSIONS TO BE CHECKED ON SITE. ANY DIMENSIONAL DISCREPANCY TO BE REPORTED TO THE ARCHITECT. TO BE READ IN CONJUNCTION WITH RELEVANT ENGINEERS DRAWINGS

JOB NO. CL233	DWG. NO. C0002	REVISION A	PROJECT 59 CROSSBUSH RD FELPHAM, BOGNOR REGIS, WEST SUSSEX PO22 7LY	STATUS FOR CONSTRUCTION	COPPING LINDSAY ARCHITECTS 14 BETHLEY STREET LONDON SE11 4AJ peter.lindsay@mac.com TEL : 020 3341 9604 FAX : 020 7582 9498
-------------------------	--------------------------	----------------------	---	-----------------------------------	---

