


RevNo	Revision note	Date	Signature	Checked
-------	---------------	------	-----------	---------

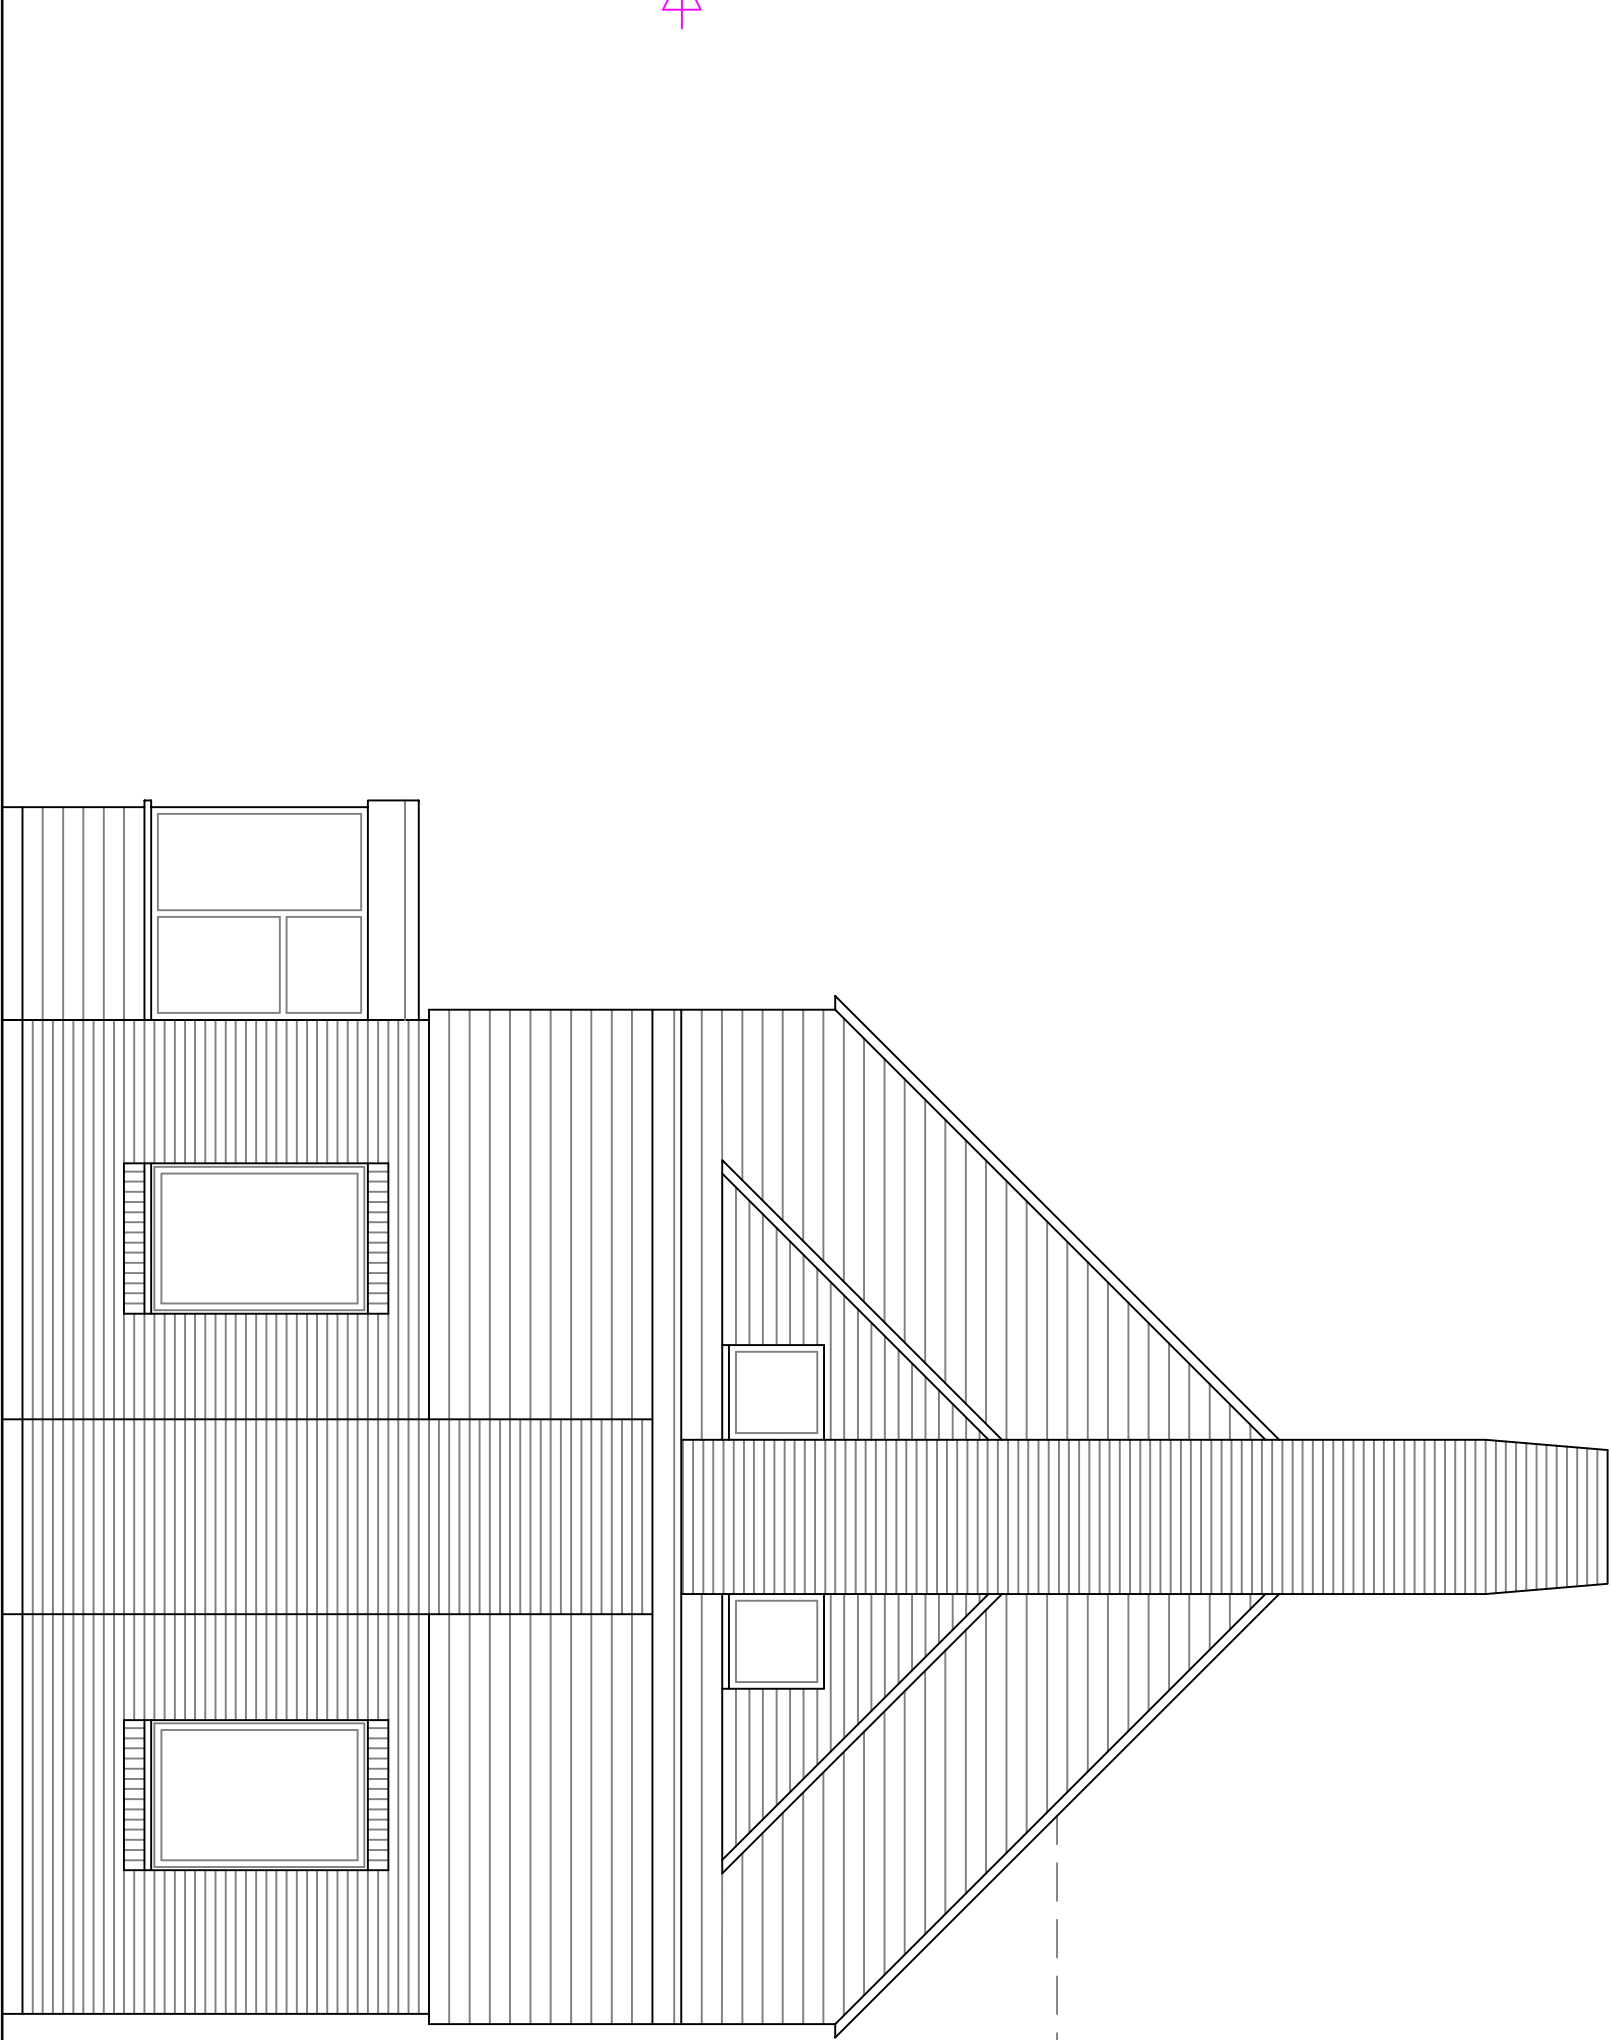

Existing East Elevation

Itemref	Quantity	Title/Name, designation, material, dimension etc			Article No./Reference	
Designed by	Checked by	Approved by - date	File name	Date	Scale	
JD				April 2015	1:50	
Proposed Extension			115 Limmer Lane			
			03	Edition	Sheet	
			0			