


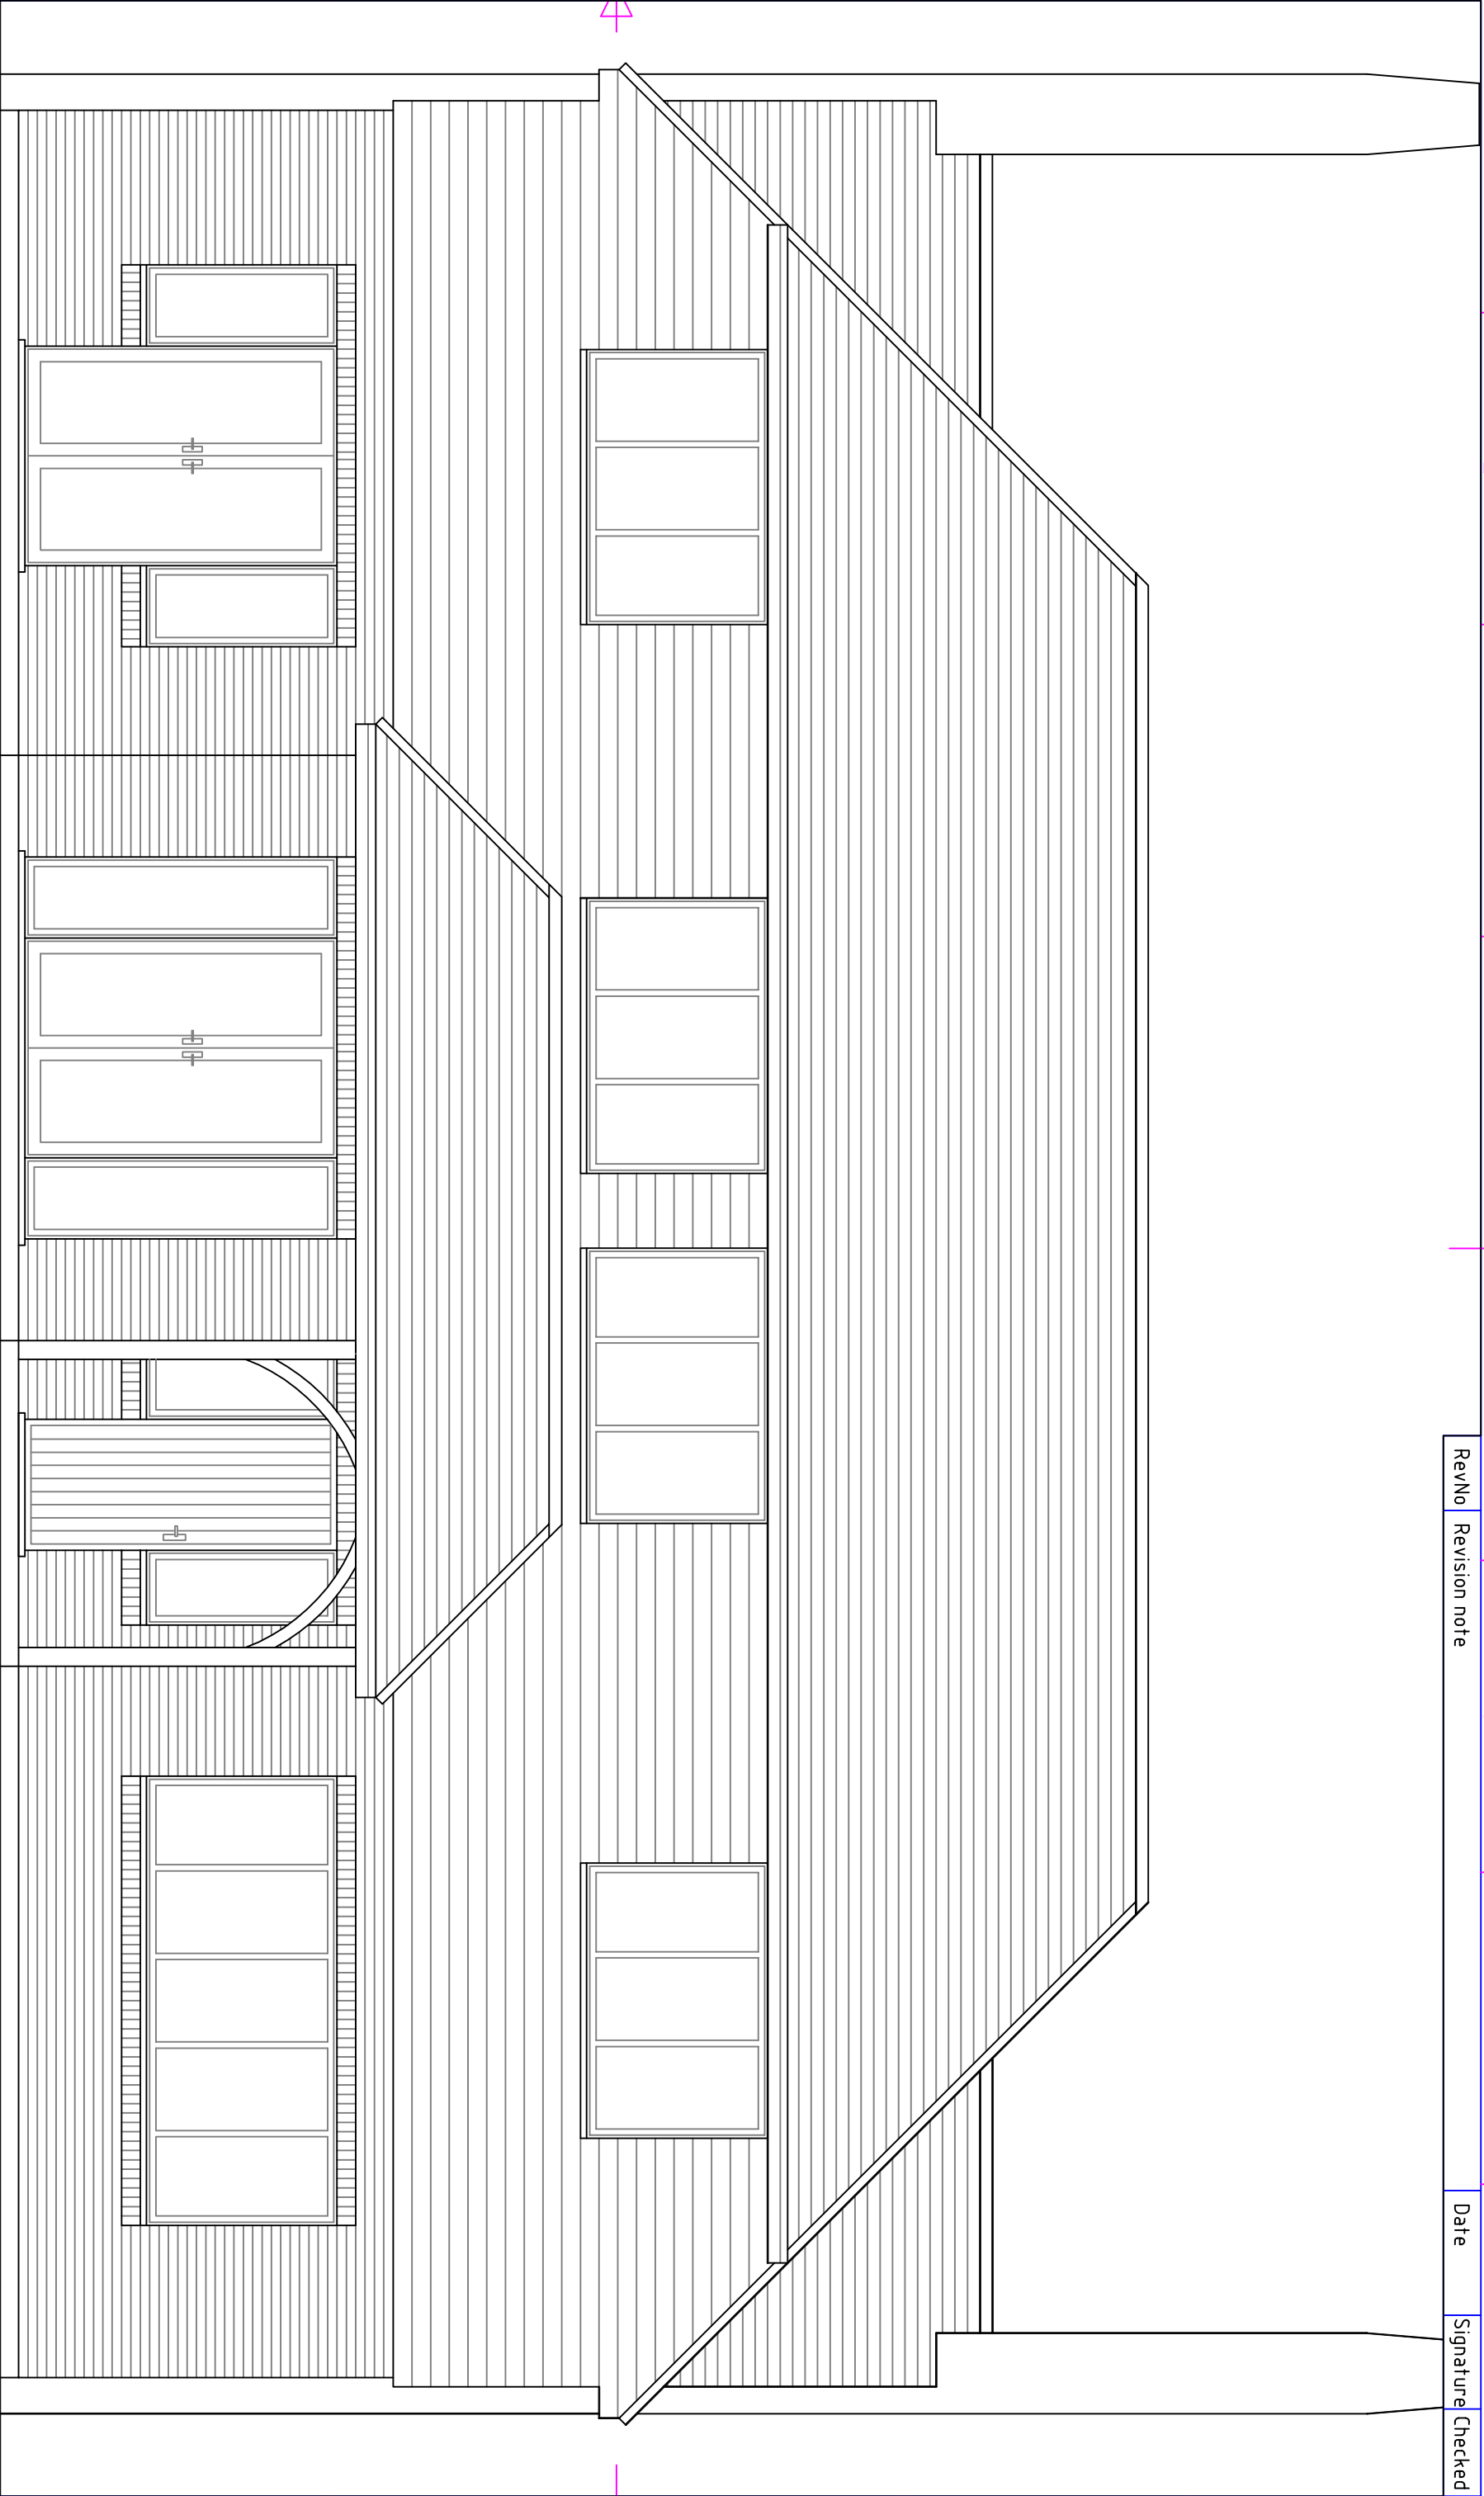

Proposed Front Elevation

RevNo	Revision note	Date	Signature	Checked
-------	---------------	------	-----------	---------

Itemref	Quantity	Title/Name, designation, material, dimension etc			Article No./Reference	
Designed by	Checked by	Approved by - date	File name	Date	Scale	
JD				April 2015	1:50	

Proposed Extension		115 Limmer Lane	
06		Edition	
		Sheet	