


RevNo	Revision note	Date	Signature	Checked
-------	---------------	------	-----------	---------

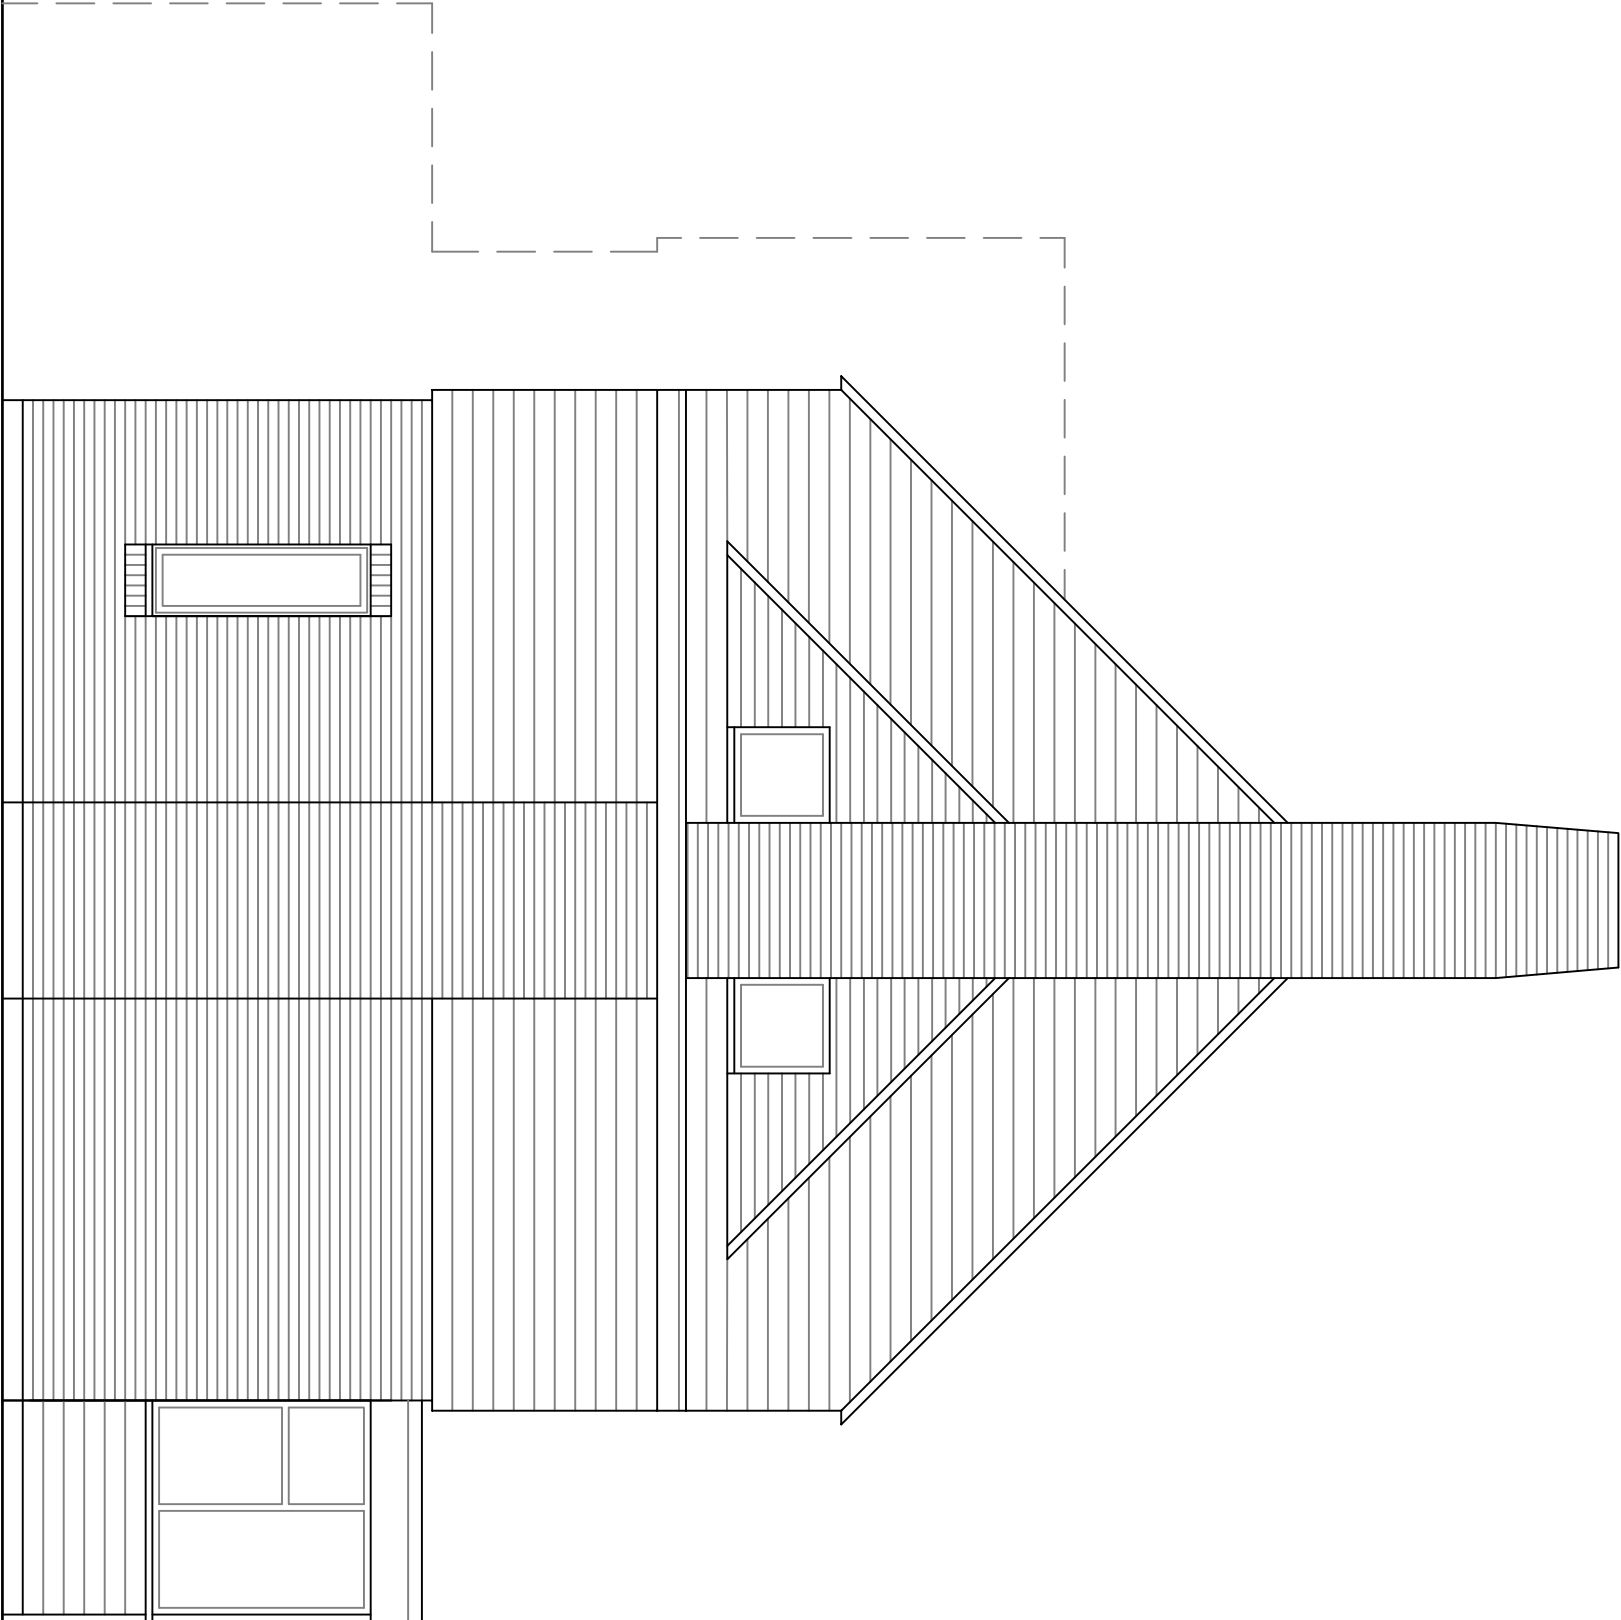

Existing West Elevation

Itemref	Quantity	Title/Name, designation, material, dimension etc			Article No./Reference	
Designed by		Checked by	Approved by -	date	File name	Date
JD						April 2015
				Scale		
				1:50		

Proposed Extension			115 Limmer Lane			
			04		Edition	Sheet
					0	