
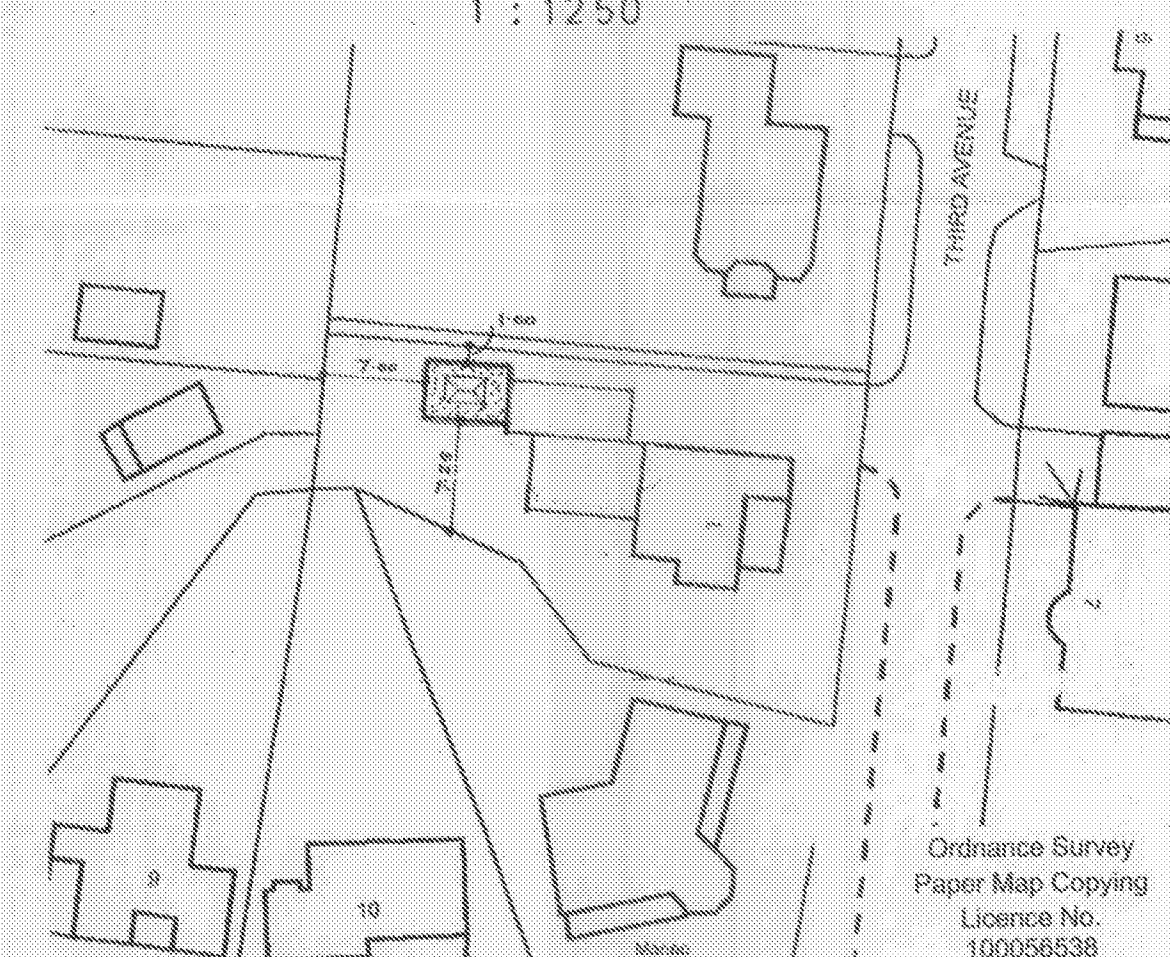


Proposed

Plan
1 : 50

PROPOSED SINGLE STOREY EXTENSION AT 1, THIRD AVE., FELPHAM FOR MR. & MRS. A. FELS.

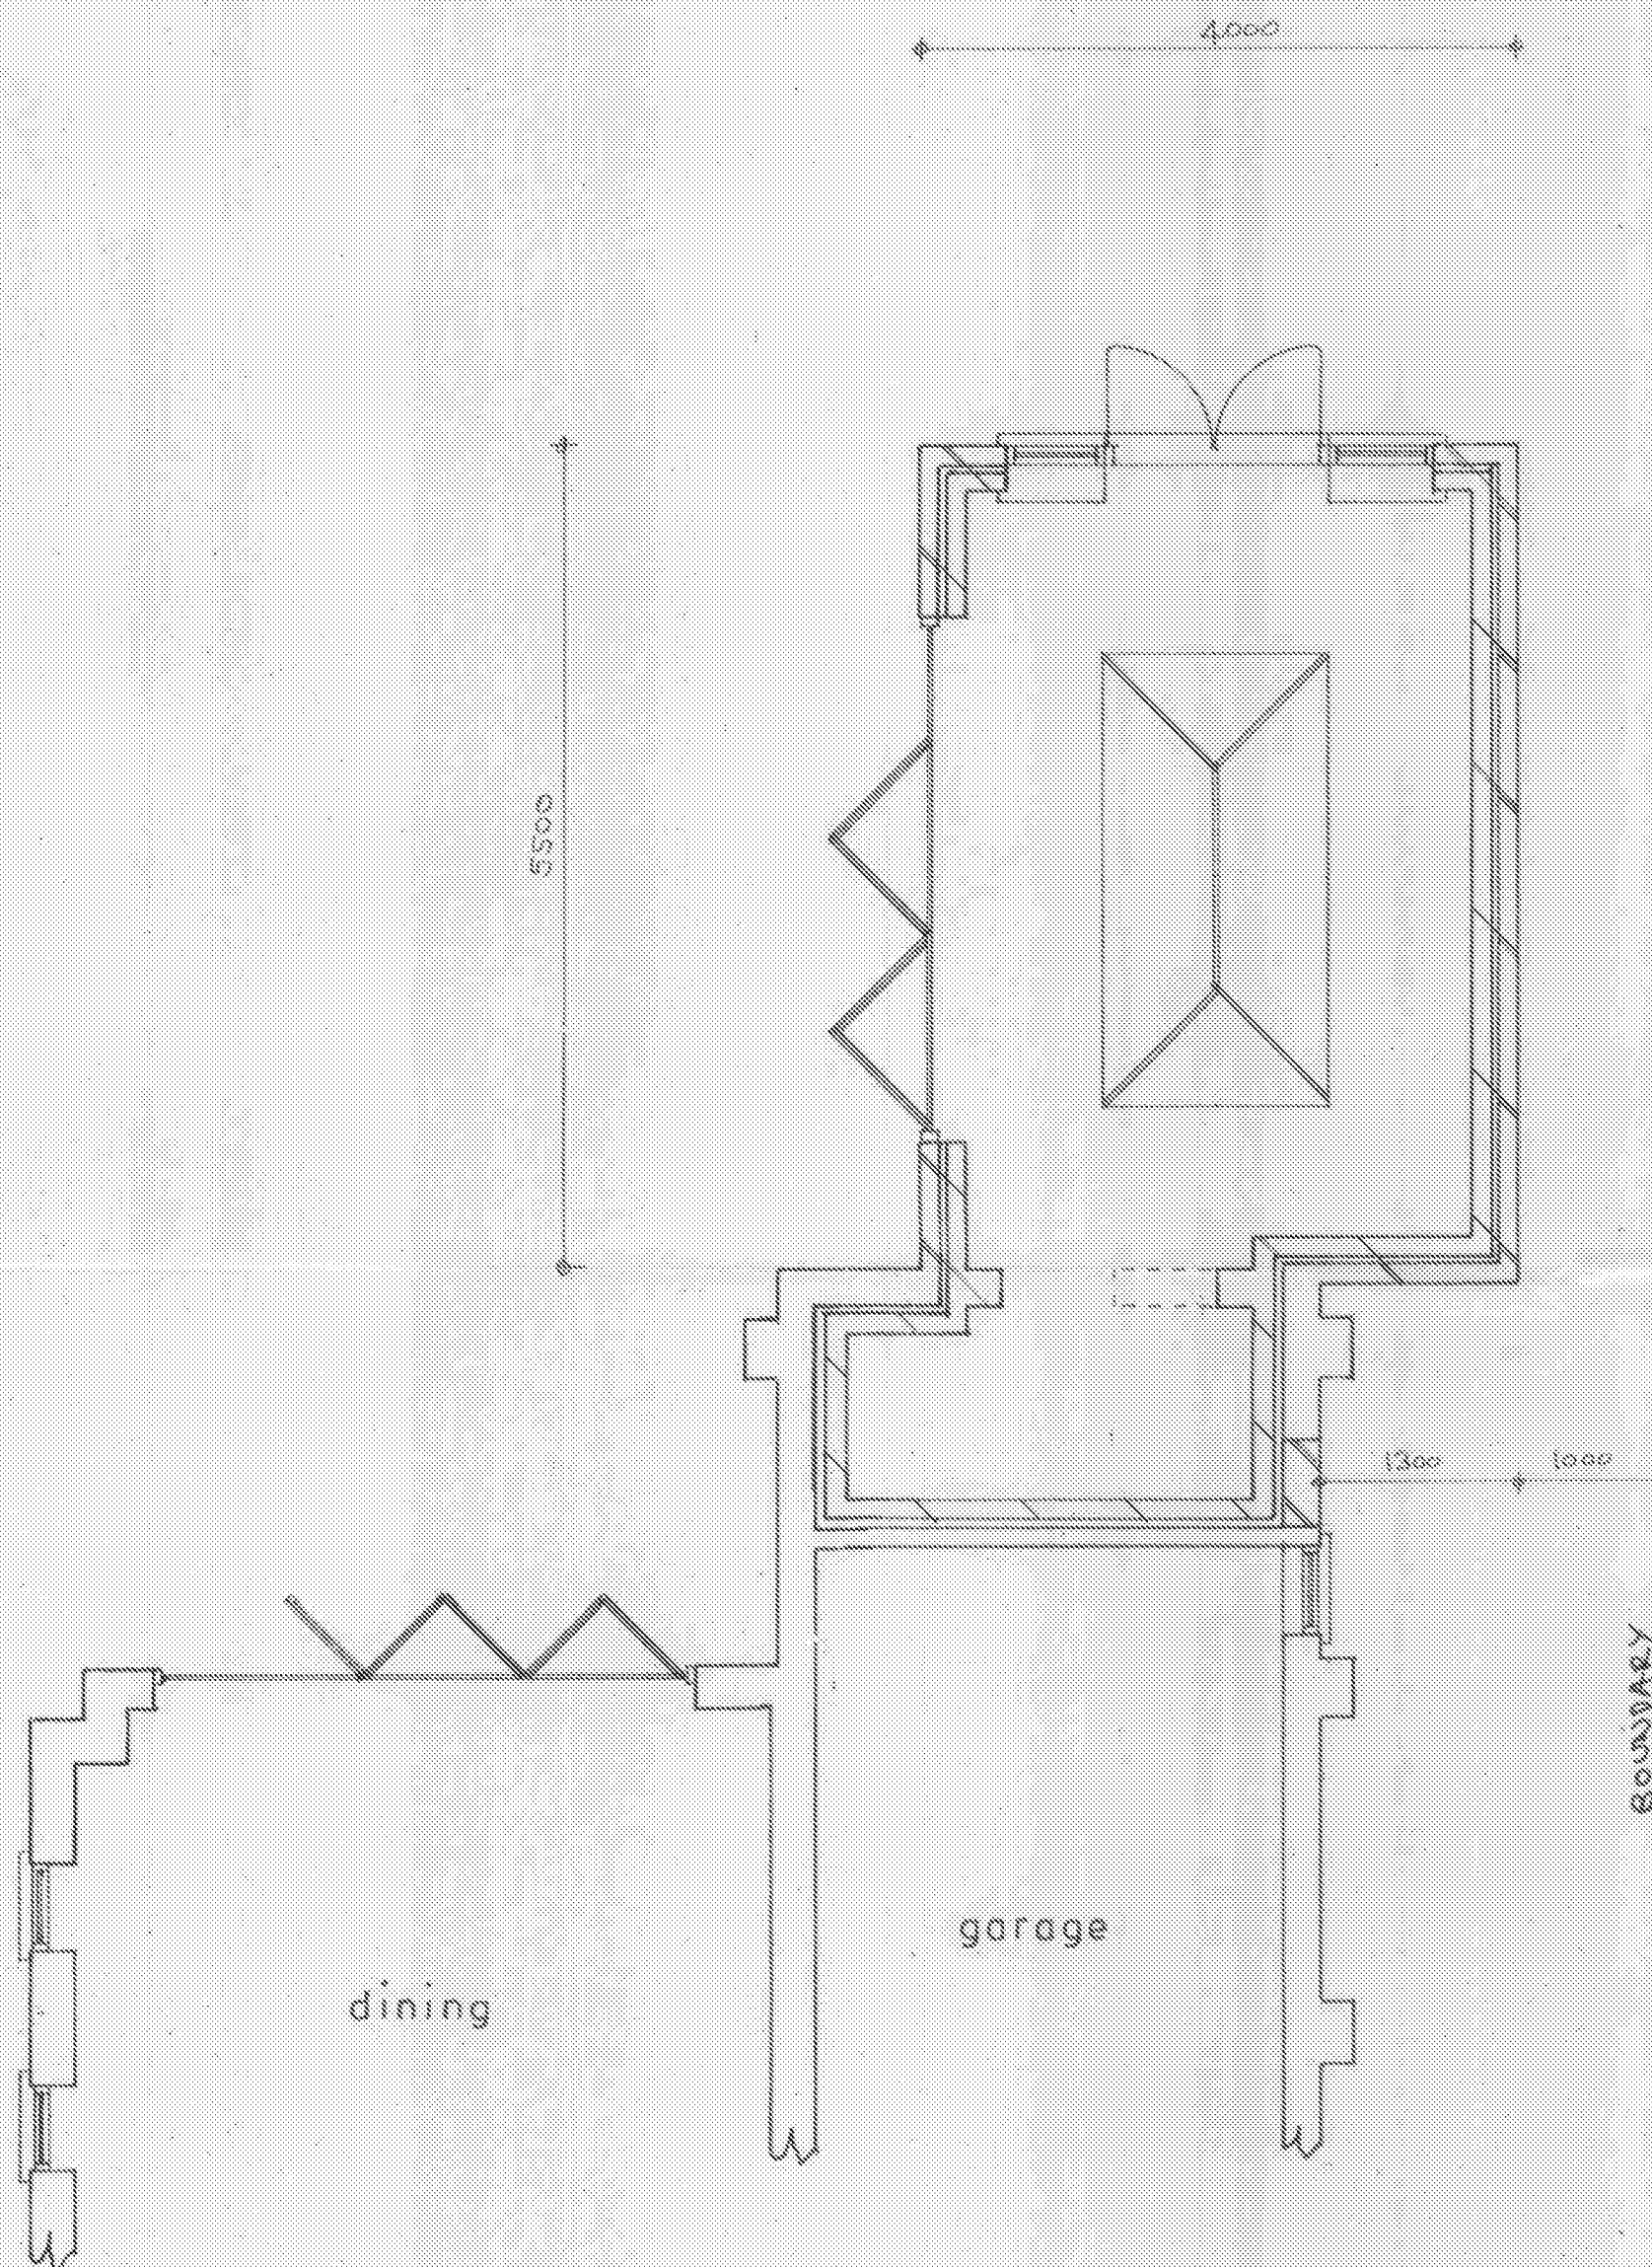

Ordnance Survey
Paper Map Copying
Licence No.
100056538

sheet 1 of 3

Bryan Butcher
Rainbow Cottage
Nyetimber Lane
Bognor Regis PO21 3JX