


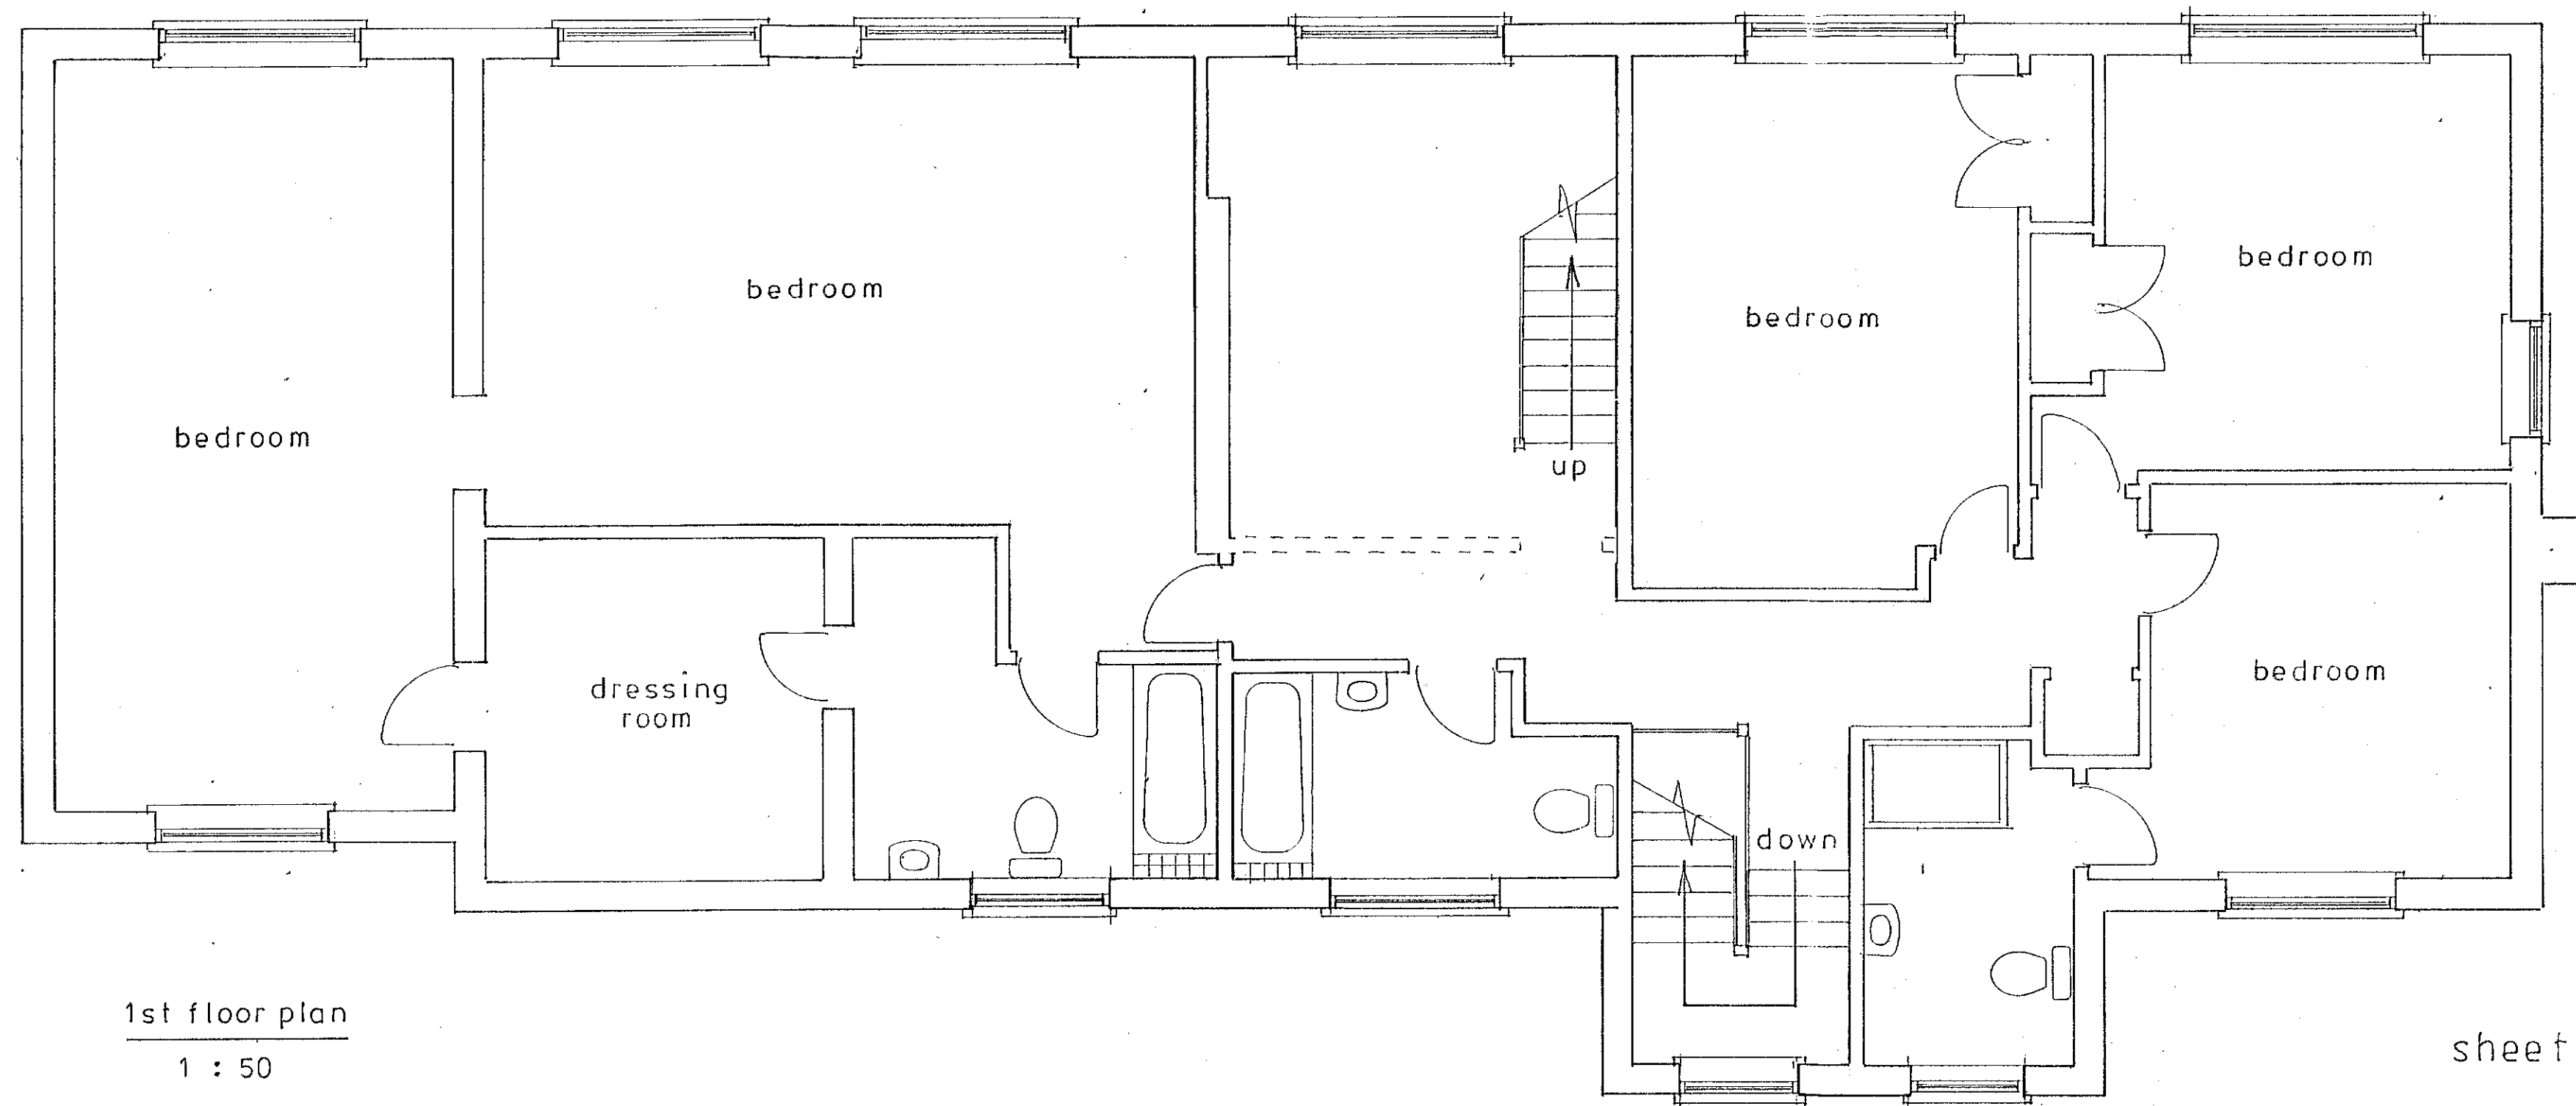

1st floor plan
1 : 50

sheet 2 of 6

Proposed

PROPOSED ROOF ALTERATIONS TO FORM NEW 2ND FLOOR AT 16 VICARAGE LANE,
FELPHAM FOR MR. & MRS. S. NEWMAN.

Bryan Butcher
Rainbow Cottage
Nyetimber Lane
Bognor Regis PO21 3JX
01243 266871
07973 233442
bryan.butcher@btinternet.com
www.bryanbutcher.com