





LOCATION PLAN 1:1250

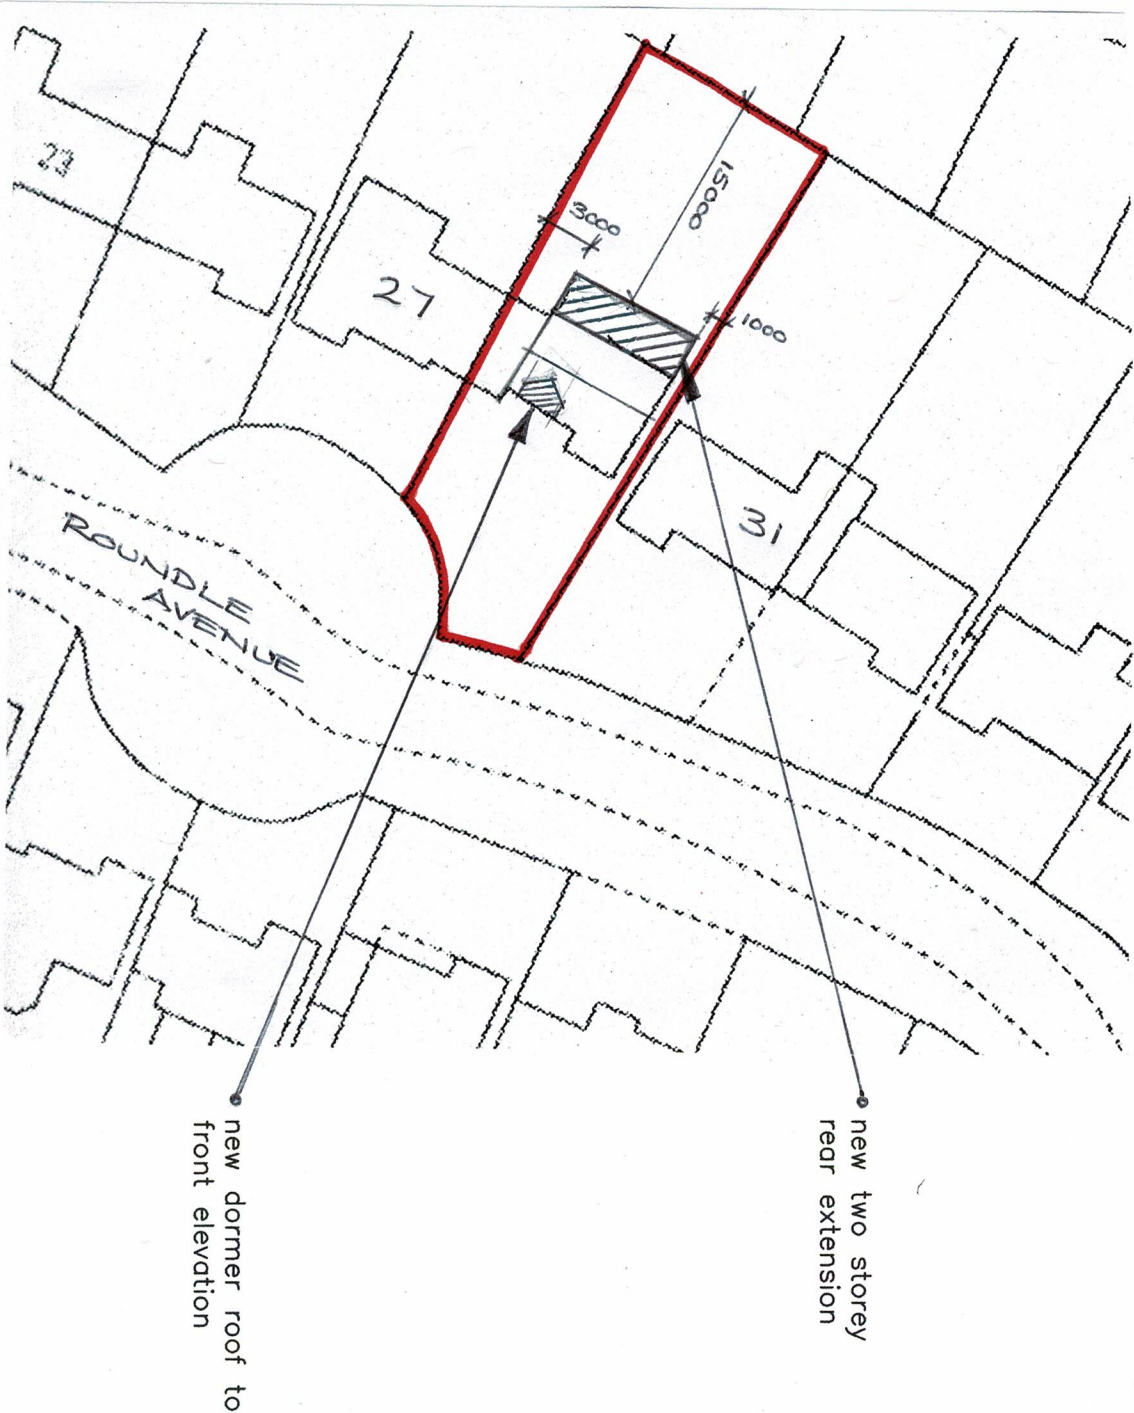

SITE BLOCK PLAN 1:500

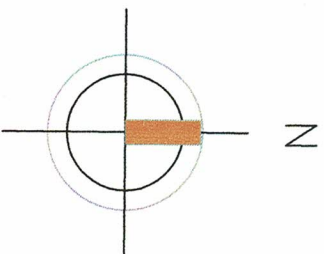

Amdesign

ARCHITECTURE DESIGN DEVELOPMENT
Leeza Aldis-Hobbs ARB RIBA SPAB
Mob: 07756 329400
e-mail: leeza@amdesignltd.co.uk

PROJECT
29 ROUNDLE AVENUE
FELPHAM
WEST SUSSEX
PO22 8LL
PROJECT STAGE
PLANNING

DRAWING
LOCATION PLAN
SITE BLOCK PLAN
DRAWING NO
259/01
SCALE
DATE
1:1250 1:500
APRIL 2018
DRAWN
CHECKED
LA

LETTER	REVISION	DATE

This scheme is subject to town planning and all other necessary consents. All dimensions and levels to be checked on site. This drawing is to be read in conjunction with other relevant drawings and documents. Report all discrepancies to the Architect before work commences. AM Design is the trading name of AM Design Ltd © AM Design Ltd. All rights reserved.