

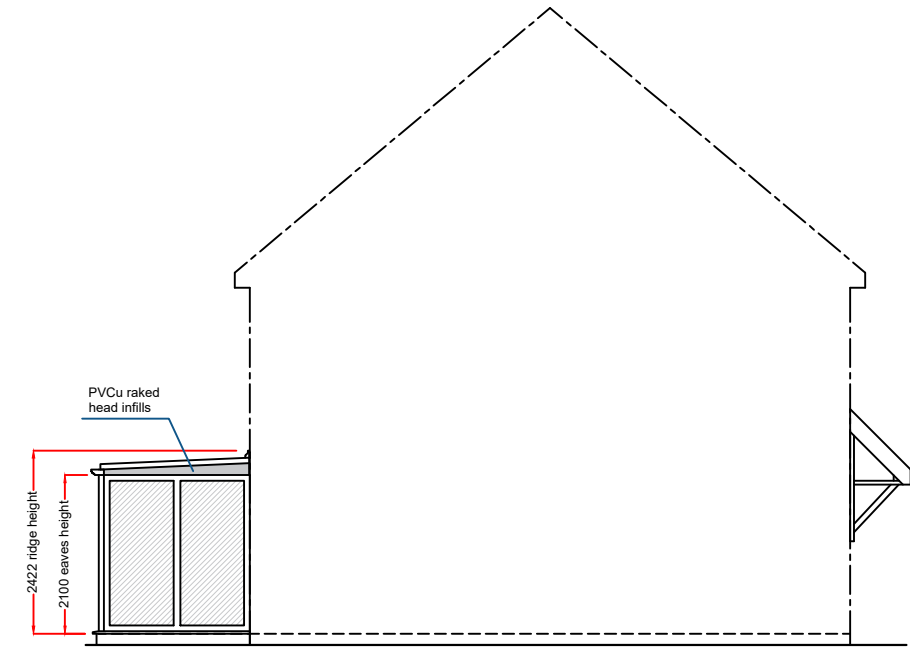
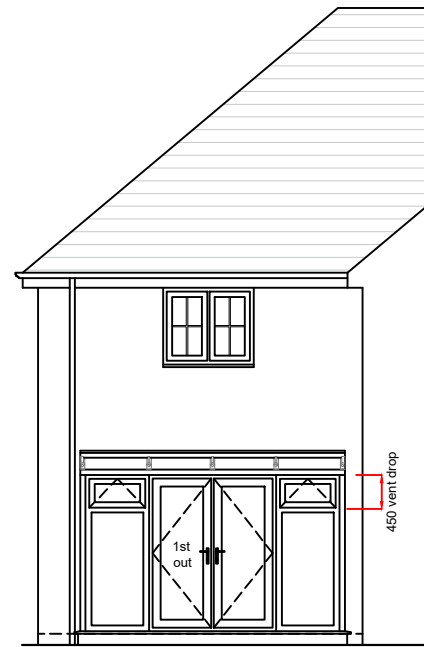


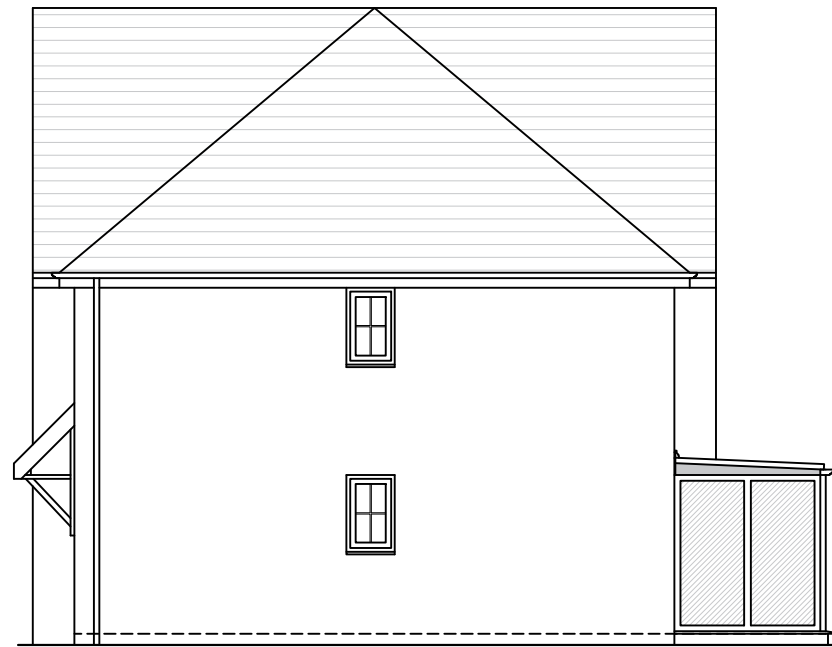

 Indicates PVCu solid panels

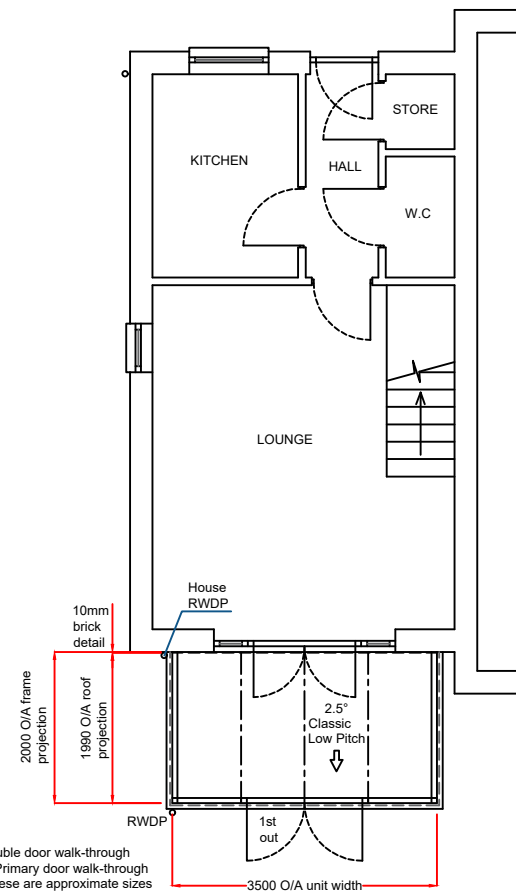

Product Specification:

Roof:

Roof Type: **PVCu**
Roof External Colour: **White**
Roof Internal Colour: **White**

Frames/Doors:


Frame Type: **PVCu**
External Colour : **White**
Internal Colour : **White**

Notes:

Existing physical barrier to remain
1 no. manhole to be raised and sealed
1 no. manhole to be moved

These drawings are the property of Anglian Home Improvements and must not be used, distributed, loaned or copied without the express permission of Anglian Home Improvements.
All dimensions are in millimetres (mm) unless noted otherwise.
Do not use for base laying purposes

Produced on A3 paper

 

Rev.	Date	Description	Initials



Drawing title: **Proposed Plan and Elevations**

Contract No. : 900/02557	Page 2 of 2
--------------------------	-------------

Proposed: **PVCu White Knight Conservatory**
At: **8 BLACKBERRY COPSE**
FELPHAM, BOGNOR REGIS
WEST SUSSEX
PO22 8GP

For : MR & MRS LOCK

Drawers initials: WS	Scale : 1:100	Date: 01/05/19
-----------------------------	----------------------	-----------------------