


Fourways Cottage, 1 Wyke Lane North, PO22 8LD

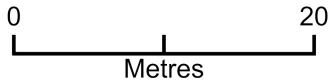

Plan Produced for: Parkers Design
Date Produced: 10 May 2021
Plan Reference Number: TQRQM21130103152672
Scale: 1:500 @ A4

© Crown copyright and database rights 2021 OS 100042766


Scale @ A3 unless otherwise stated

1:500		50
1:200		20
1:100		10
1:50		5



PROJECT Fourways Cottage 1 Wyke Lane North PO22 8LD	CLIENT Bartlett		
	Date	Issue Date	Scale (@ A3)
SHEET Block Plan	Drawn by SW	DRAWING NUMBER P106	
	Checked by SR	REV	

Fourways Cottage, 1 Wyke Lane North, PO22 8LD - Location Plan

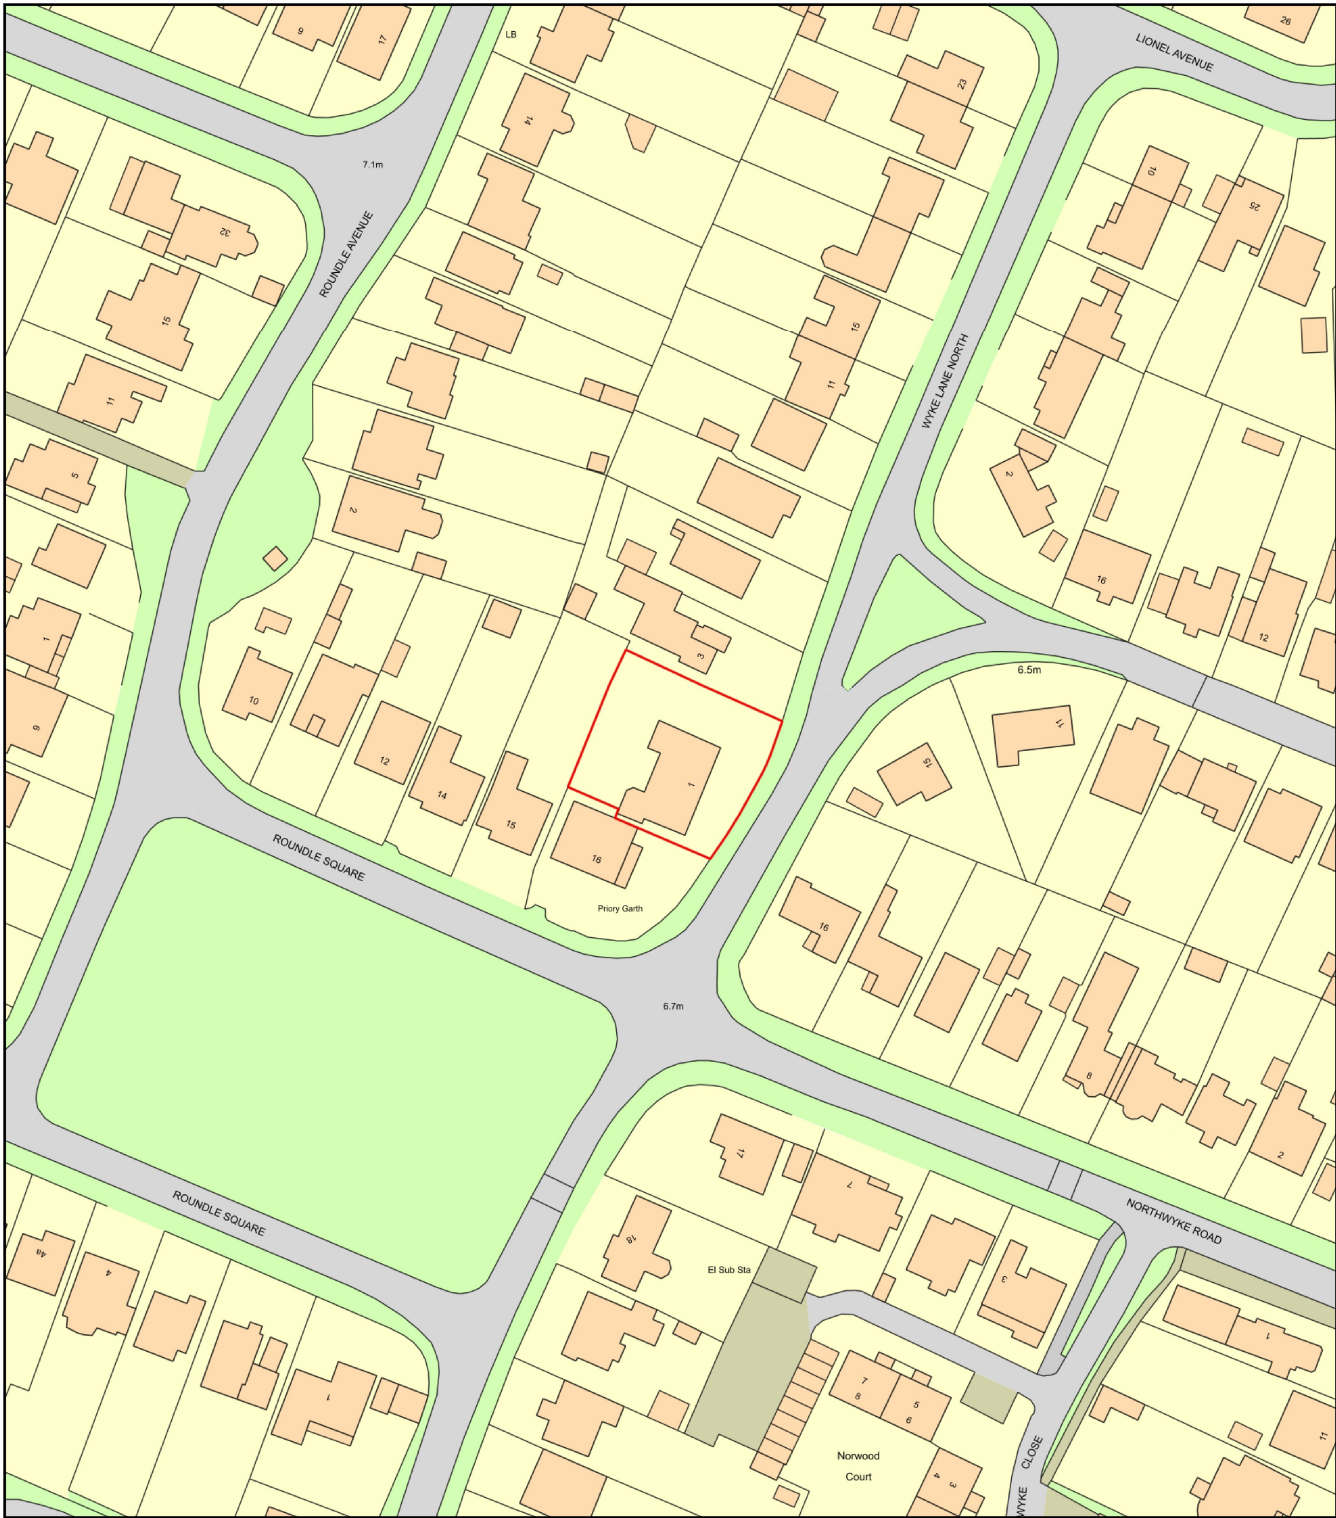

Plan Produced for: Parkers Design
Date Produced: 10 May 2021
Plan Reference Number: TQRQM21130103547311
Scale: 1:1250 @ A4

© Crown copyright and database rights 2021 OS 100042766

Scale @ A3 unless otherwise stated

1:500		50
1:200		20
1:100		10
1:50		5



PROJECT Fourways Cottage 1 Wyke Lane North PO22 8LD	CLIENT Bartlett		
	Date	Issue Date	Scale (@ A3)
SHEET Location	Drawn by SW	DRAWING NUMBER P107	
	Checked by SR	REV	