


FP/109/11/.


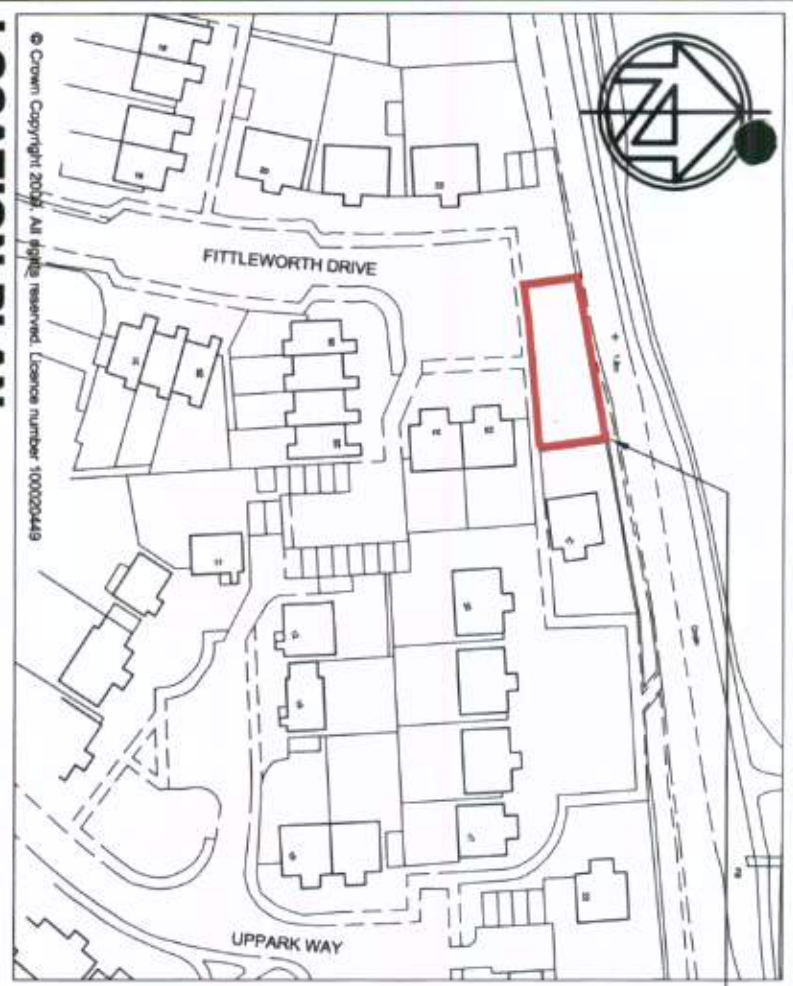


THE SITE

LOCATION PLAN
1:1250@A3

© Crown Copyright 2009. All rights reserved. Licence number 100020449

EXISTING BLOCK PLAN
1:500@A3

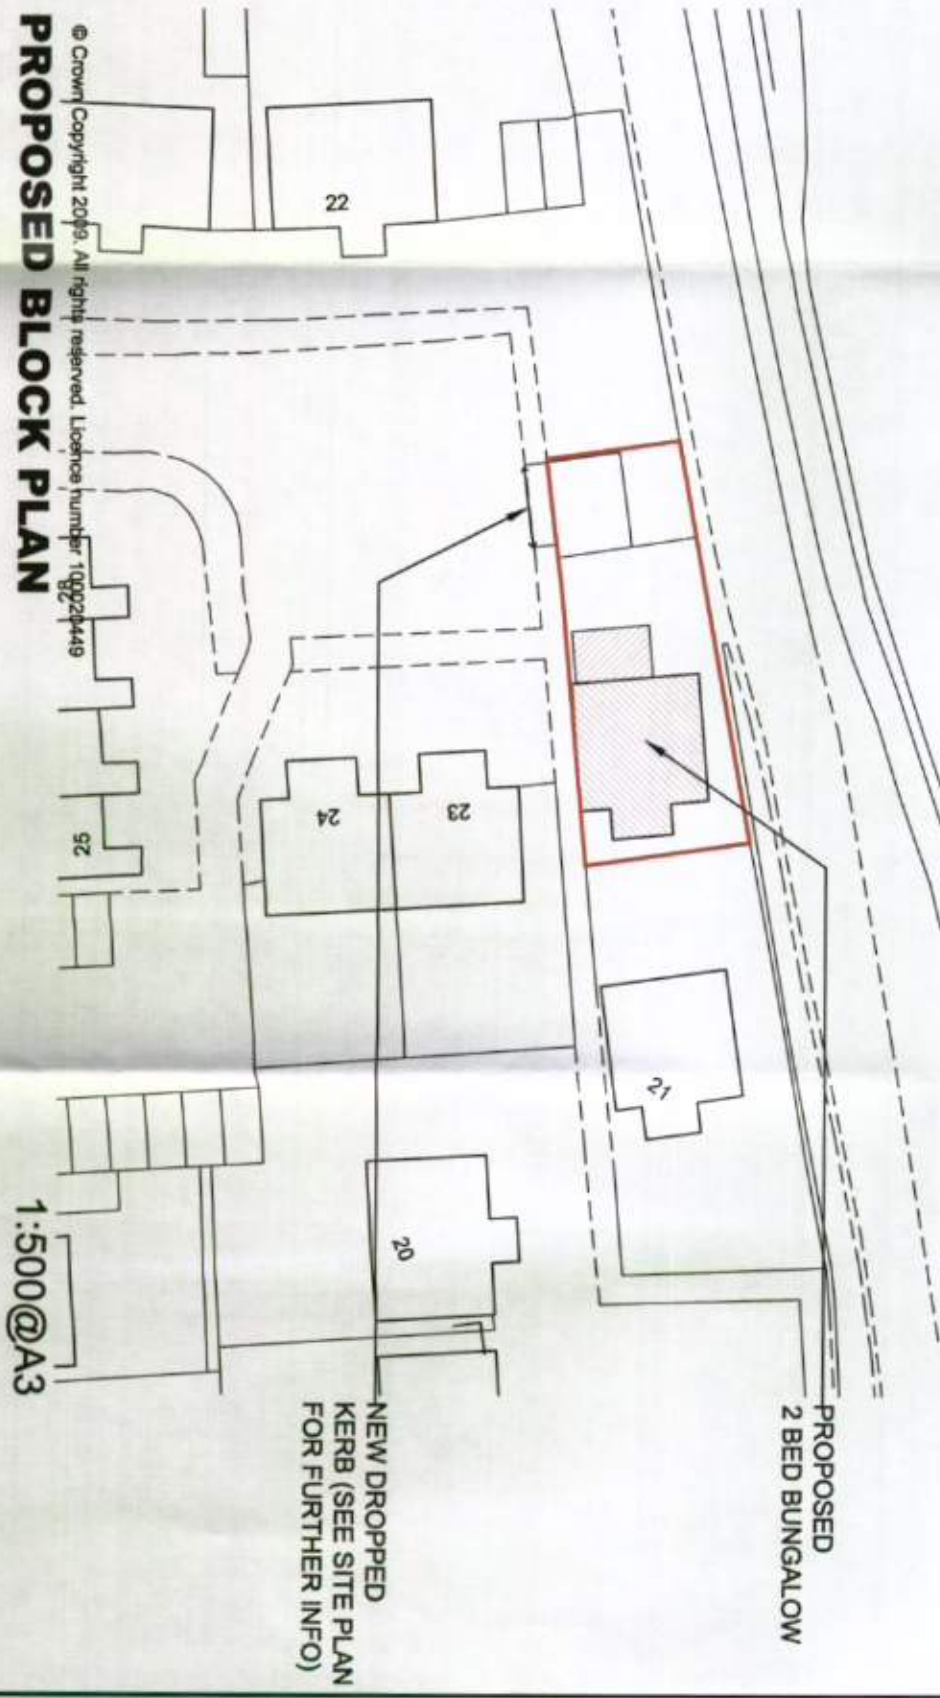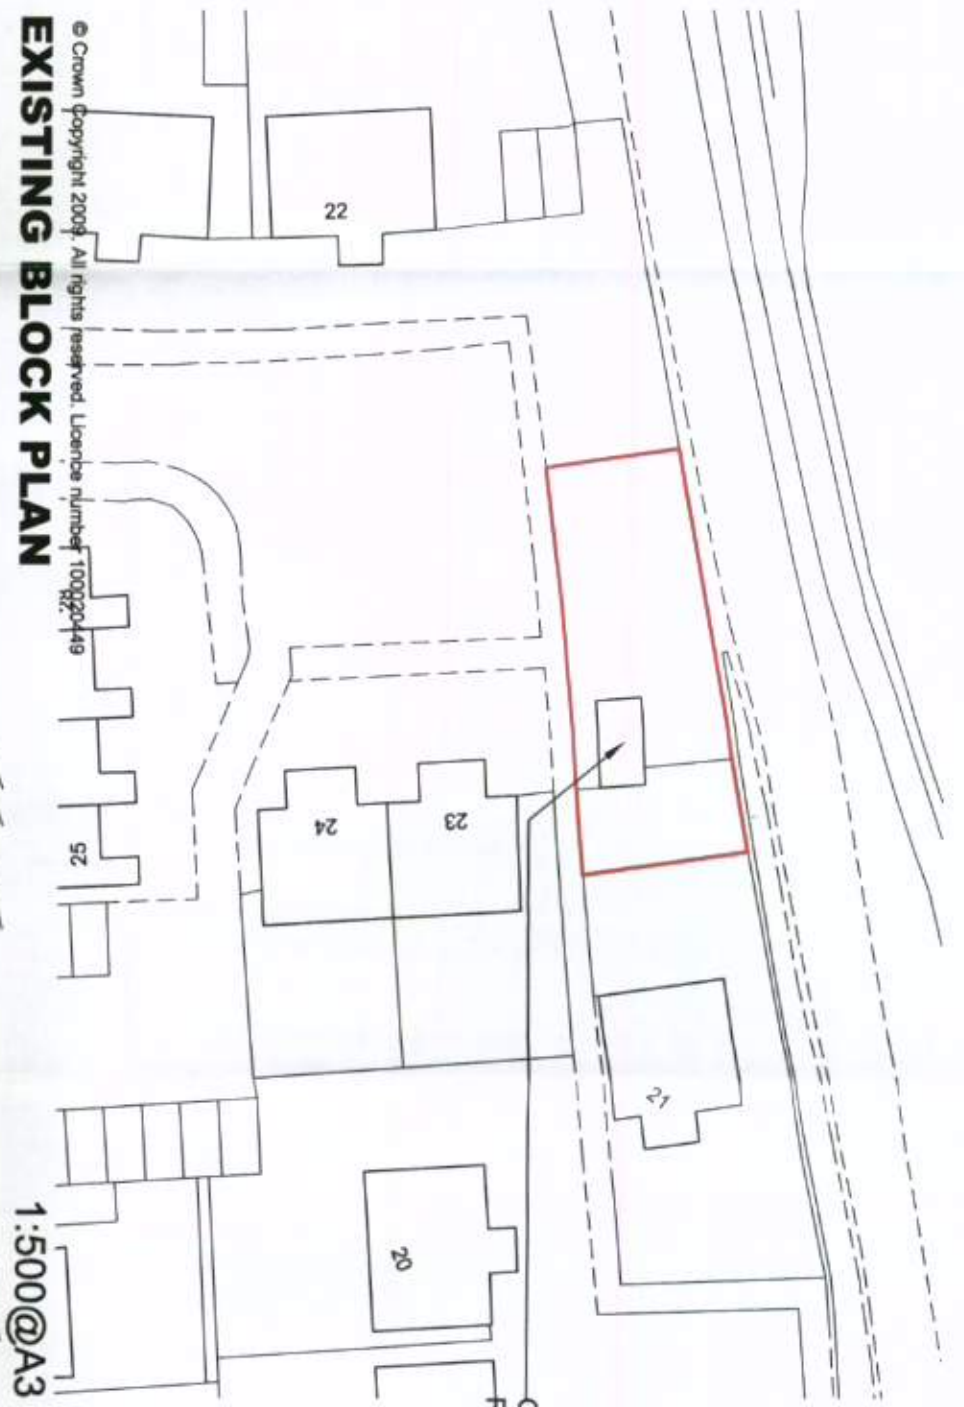

PROPOSED BLOCK PLAN
1:500@A3

© Crown Copyright 2009. All rights reserved. Licence number 100020449