


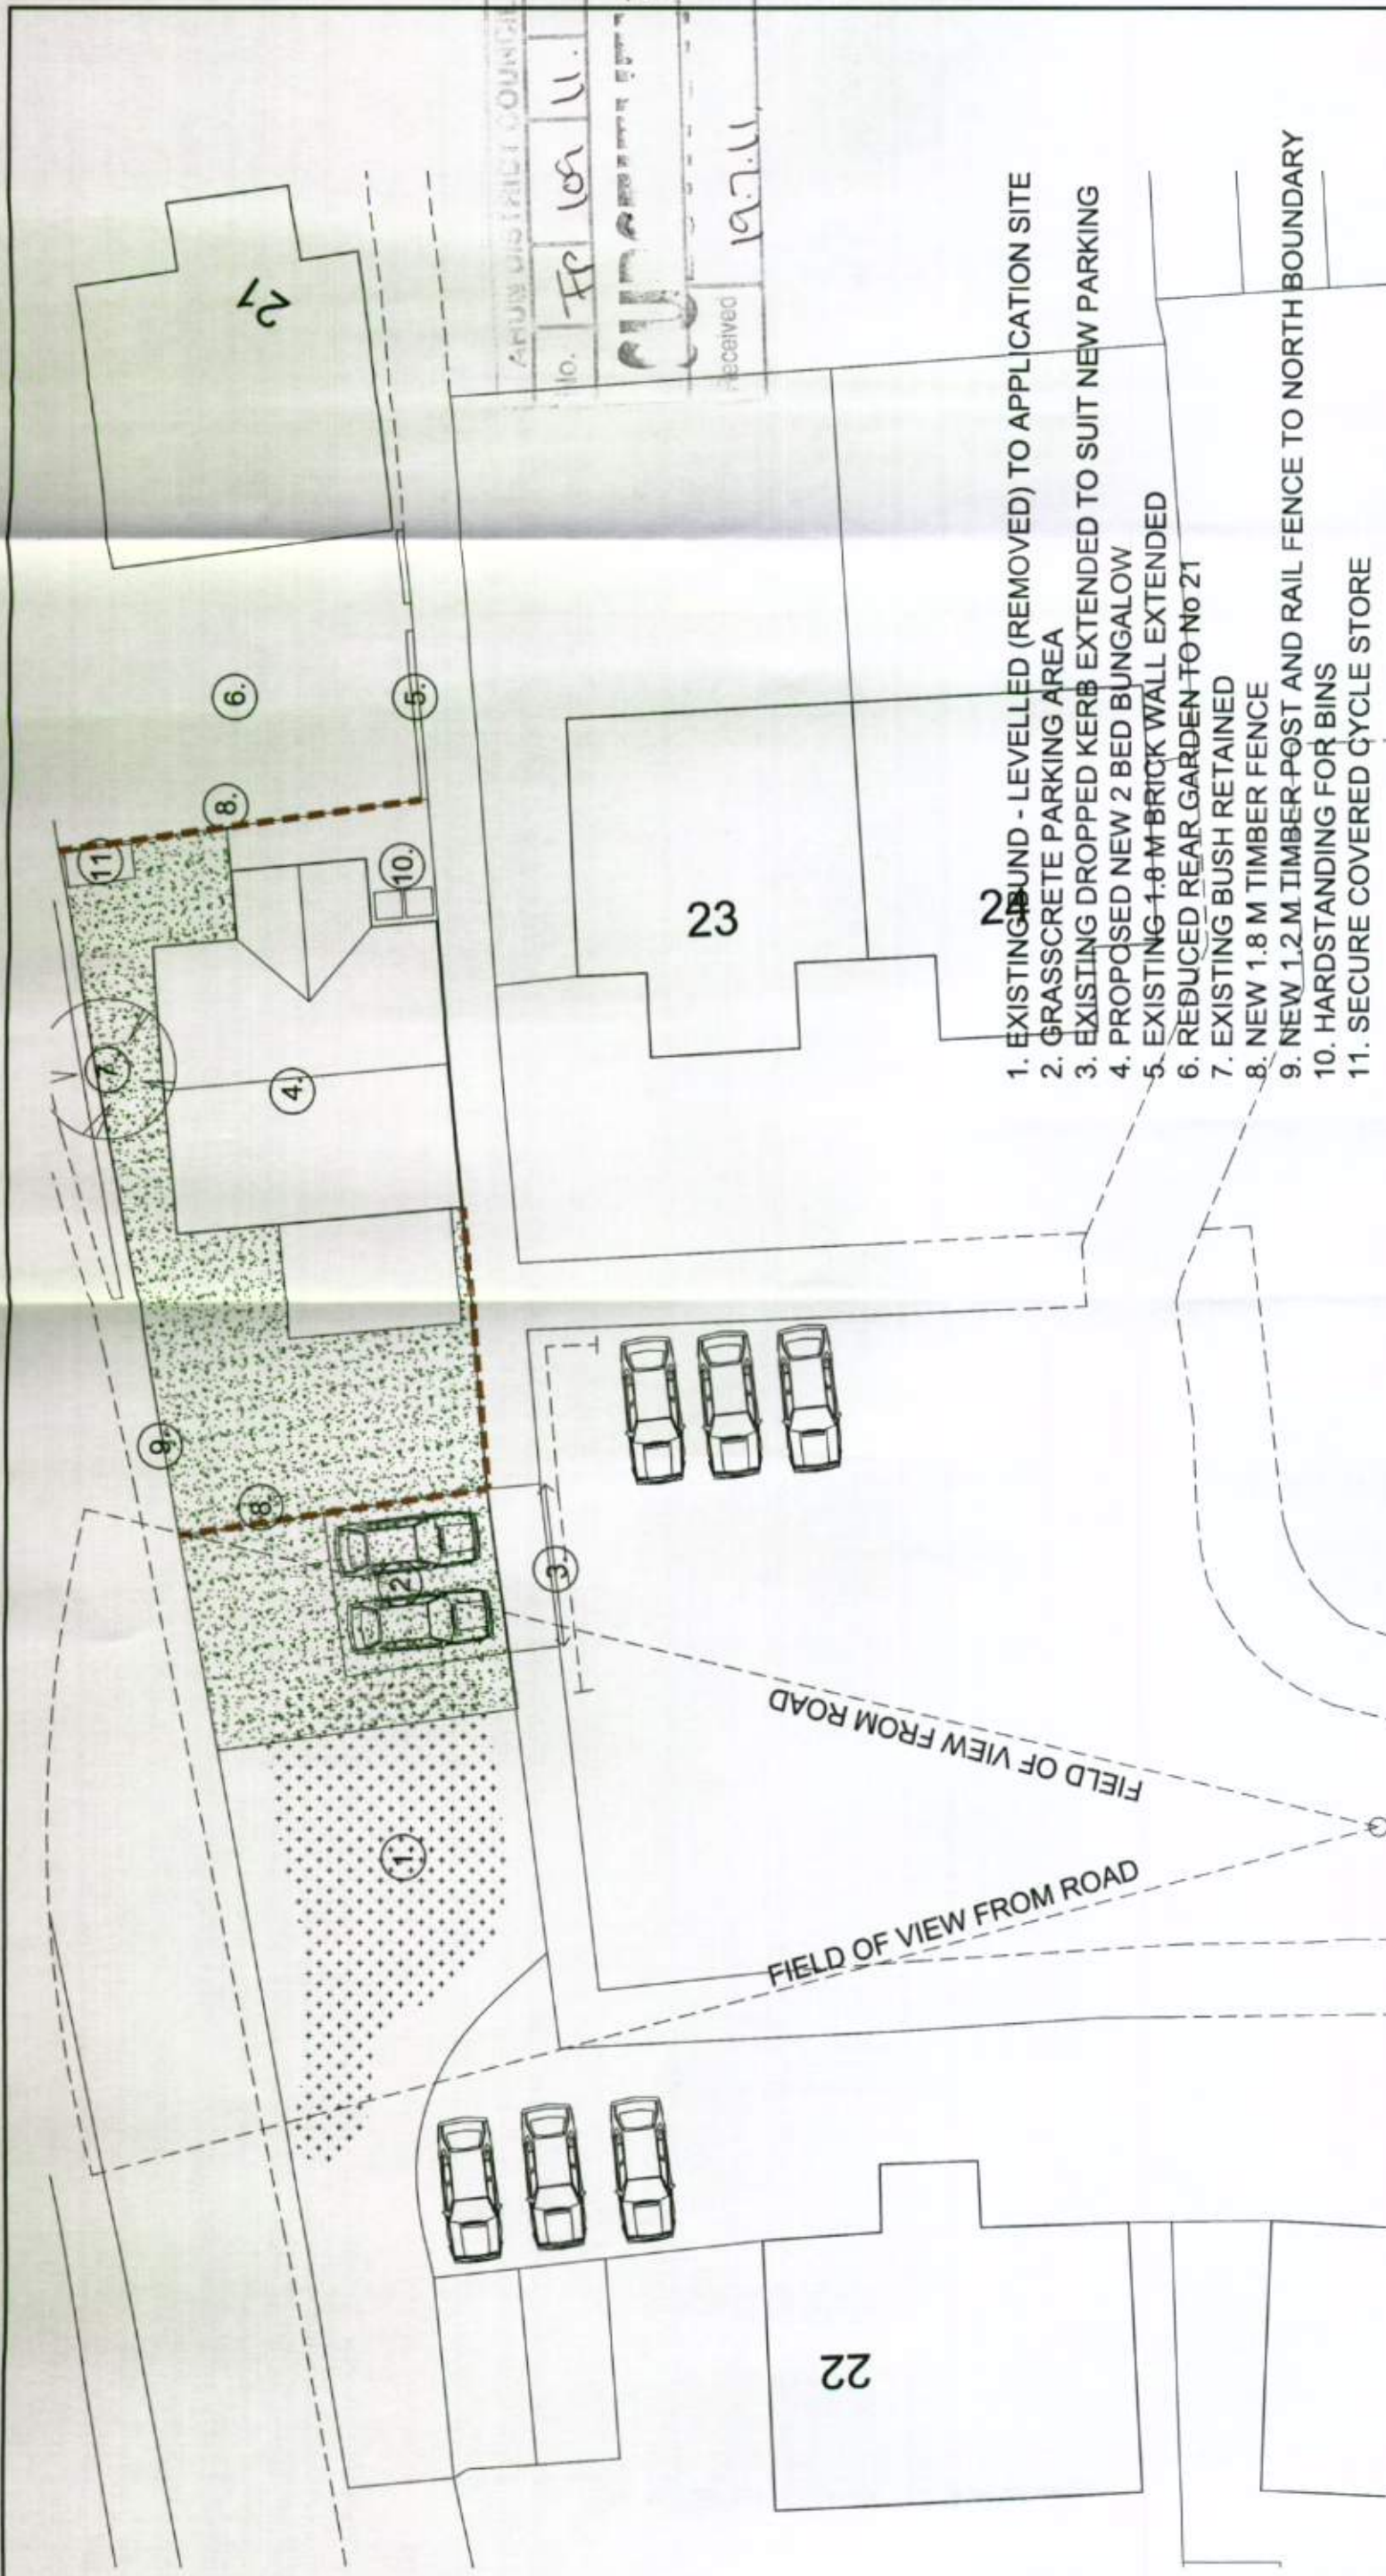

ARUN DISTRICT COUNCIL
10. FP 10/11
19.7.11
RECEIVED

- 1. EXISTING BOUND - LEVELLED (REMOVED) TO APPLICATION SITE
- 2. GRASSCRETE PARKING AREA
- 3. EXISTING DROPPED KERB EXTENDED TO SUIT NEW PARKING
- 4. PROPOSED NEW 2 BED BUNGALOW
- 5. EXISTING 1.8 M BRICK WALL EXTENDED
- 6. REDUCED REAR GARDEN TO No 21
- 7. EXISTING BUSH RETAINED
- 8. NEW 1.8 M TIMBER FENCE
- 9. NEW 1.2 M TIMBER POST AND RAIL FENCE TO NORTH BOUNDARY
- 10. HARDSTANDING FOR BINS
- 11. SECURE COVERED CYCLE STORE

1:200@A3

PROPOSED SITE AND ROOF PLAN



INDICATIVE STREET SCENE

1:200@A3