


Bridge Deck 16.00m  
Watercourse, C. 12.5m

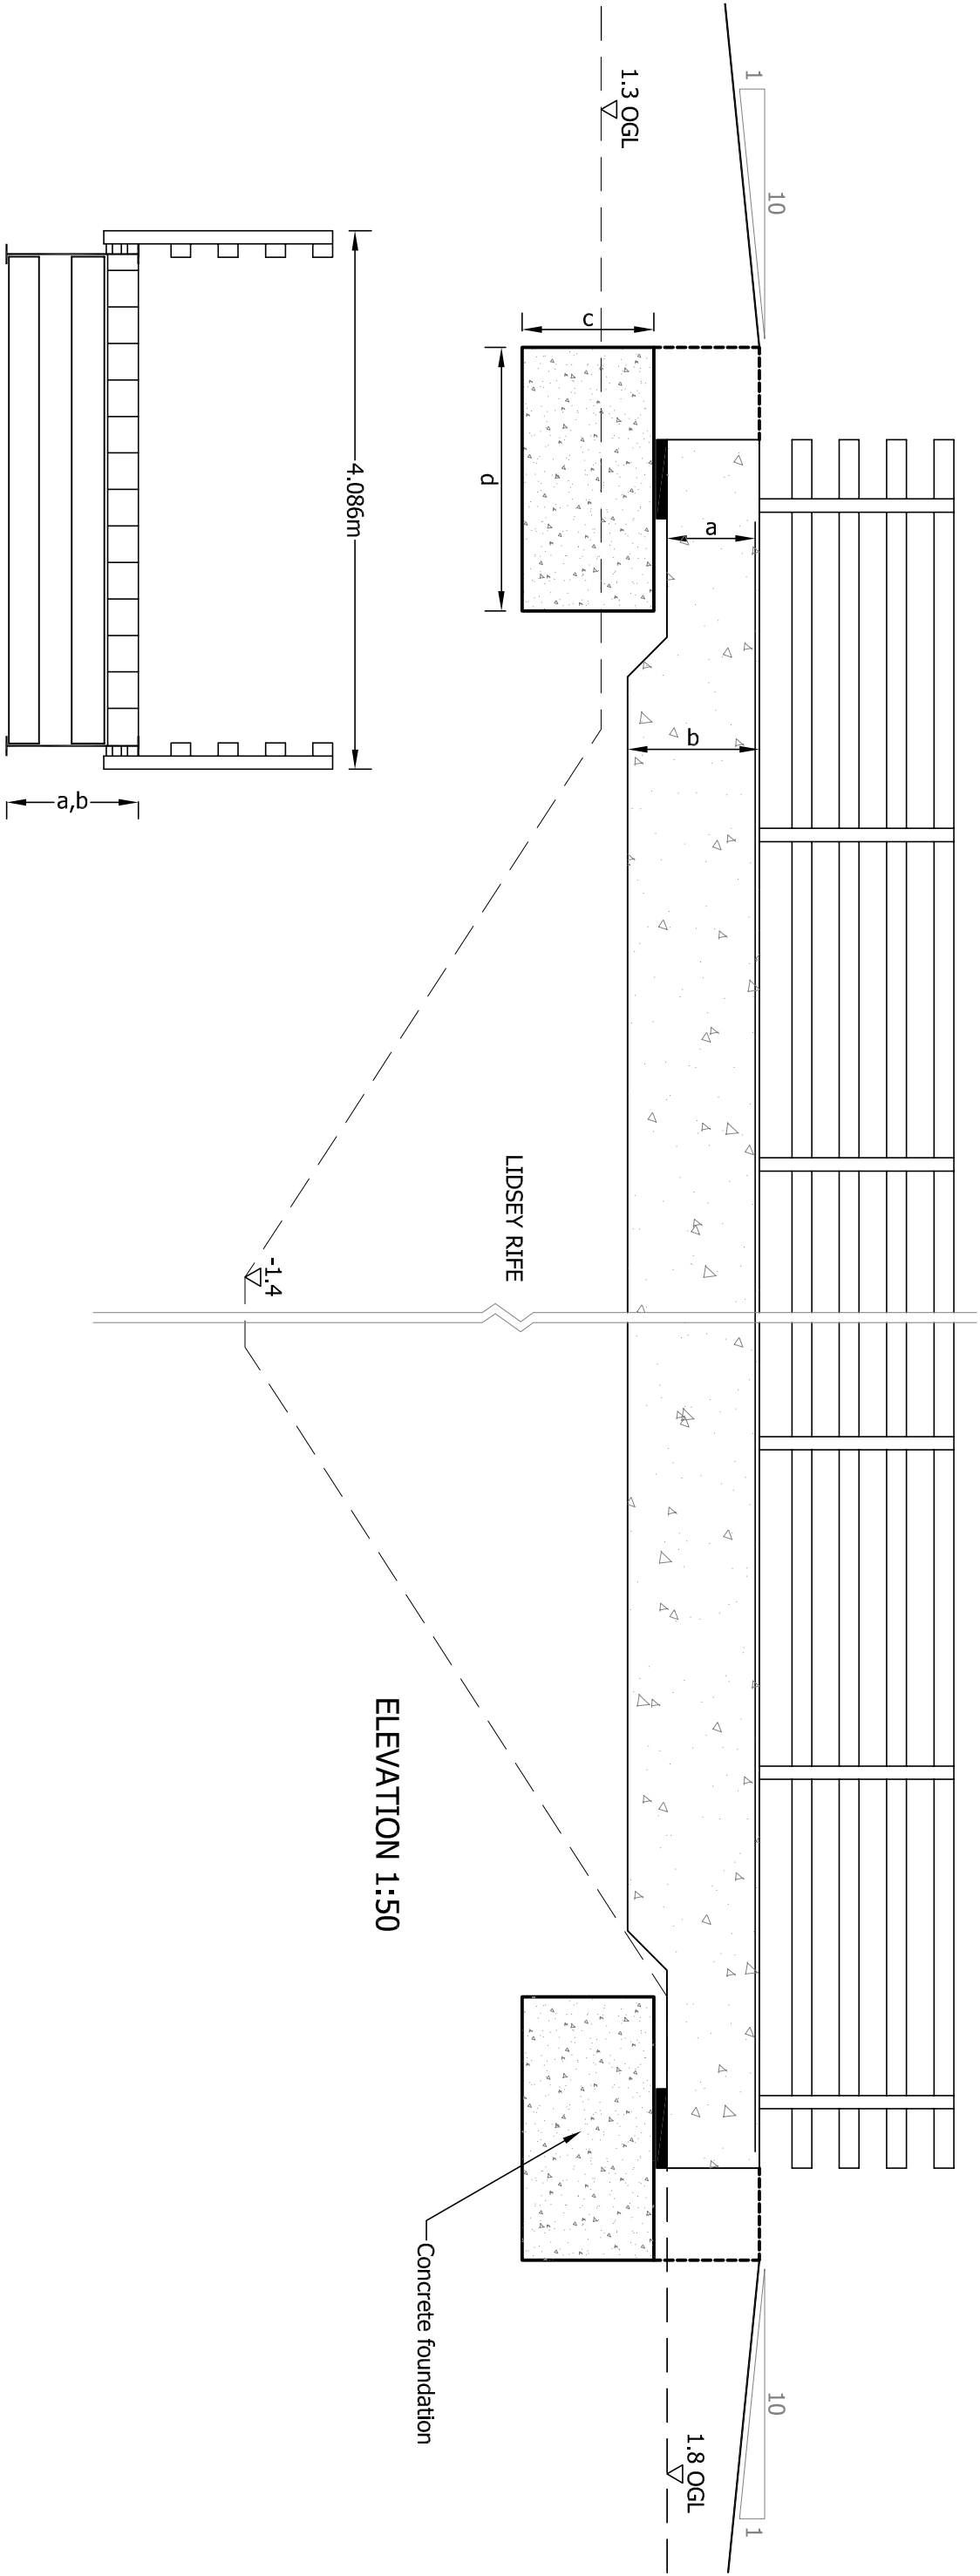

X-SECTION 1:50

Note:

Dimensions based upon 'Mabey Quickbridge',  
16m flat top.

| Dimensions (approx) |      |
|---------------------|------|
| a -                 | 700  |
| b -                 | 990  |
| c -                 | 1000 |
| d -                 | 2000 |



Mayer Brown Limited  
Lion House Oriental Road Woking Surrey GU22 8AR  
Telephone 01483 750 508 Fax 01483 750 437  
wokingoffice@mayerbrown.co.uk www.mayerbrown.co.uk

client  
SIME DARBY LONDON LTD

project  
FORMER AIRFIELD SITE  
BOGNOR REGIS

title  
TEMPORARY BRIDGE OVER LIDSEY RIFE

scale 1:50 @ A3 drawn by JRH checked by TPM

date MAY 2014 cad file 12.DWG

drawing number  
SDLLBOGNOR.1/12

rev.