



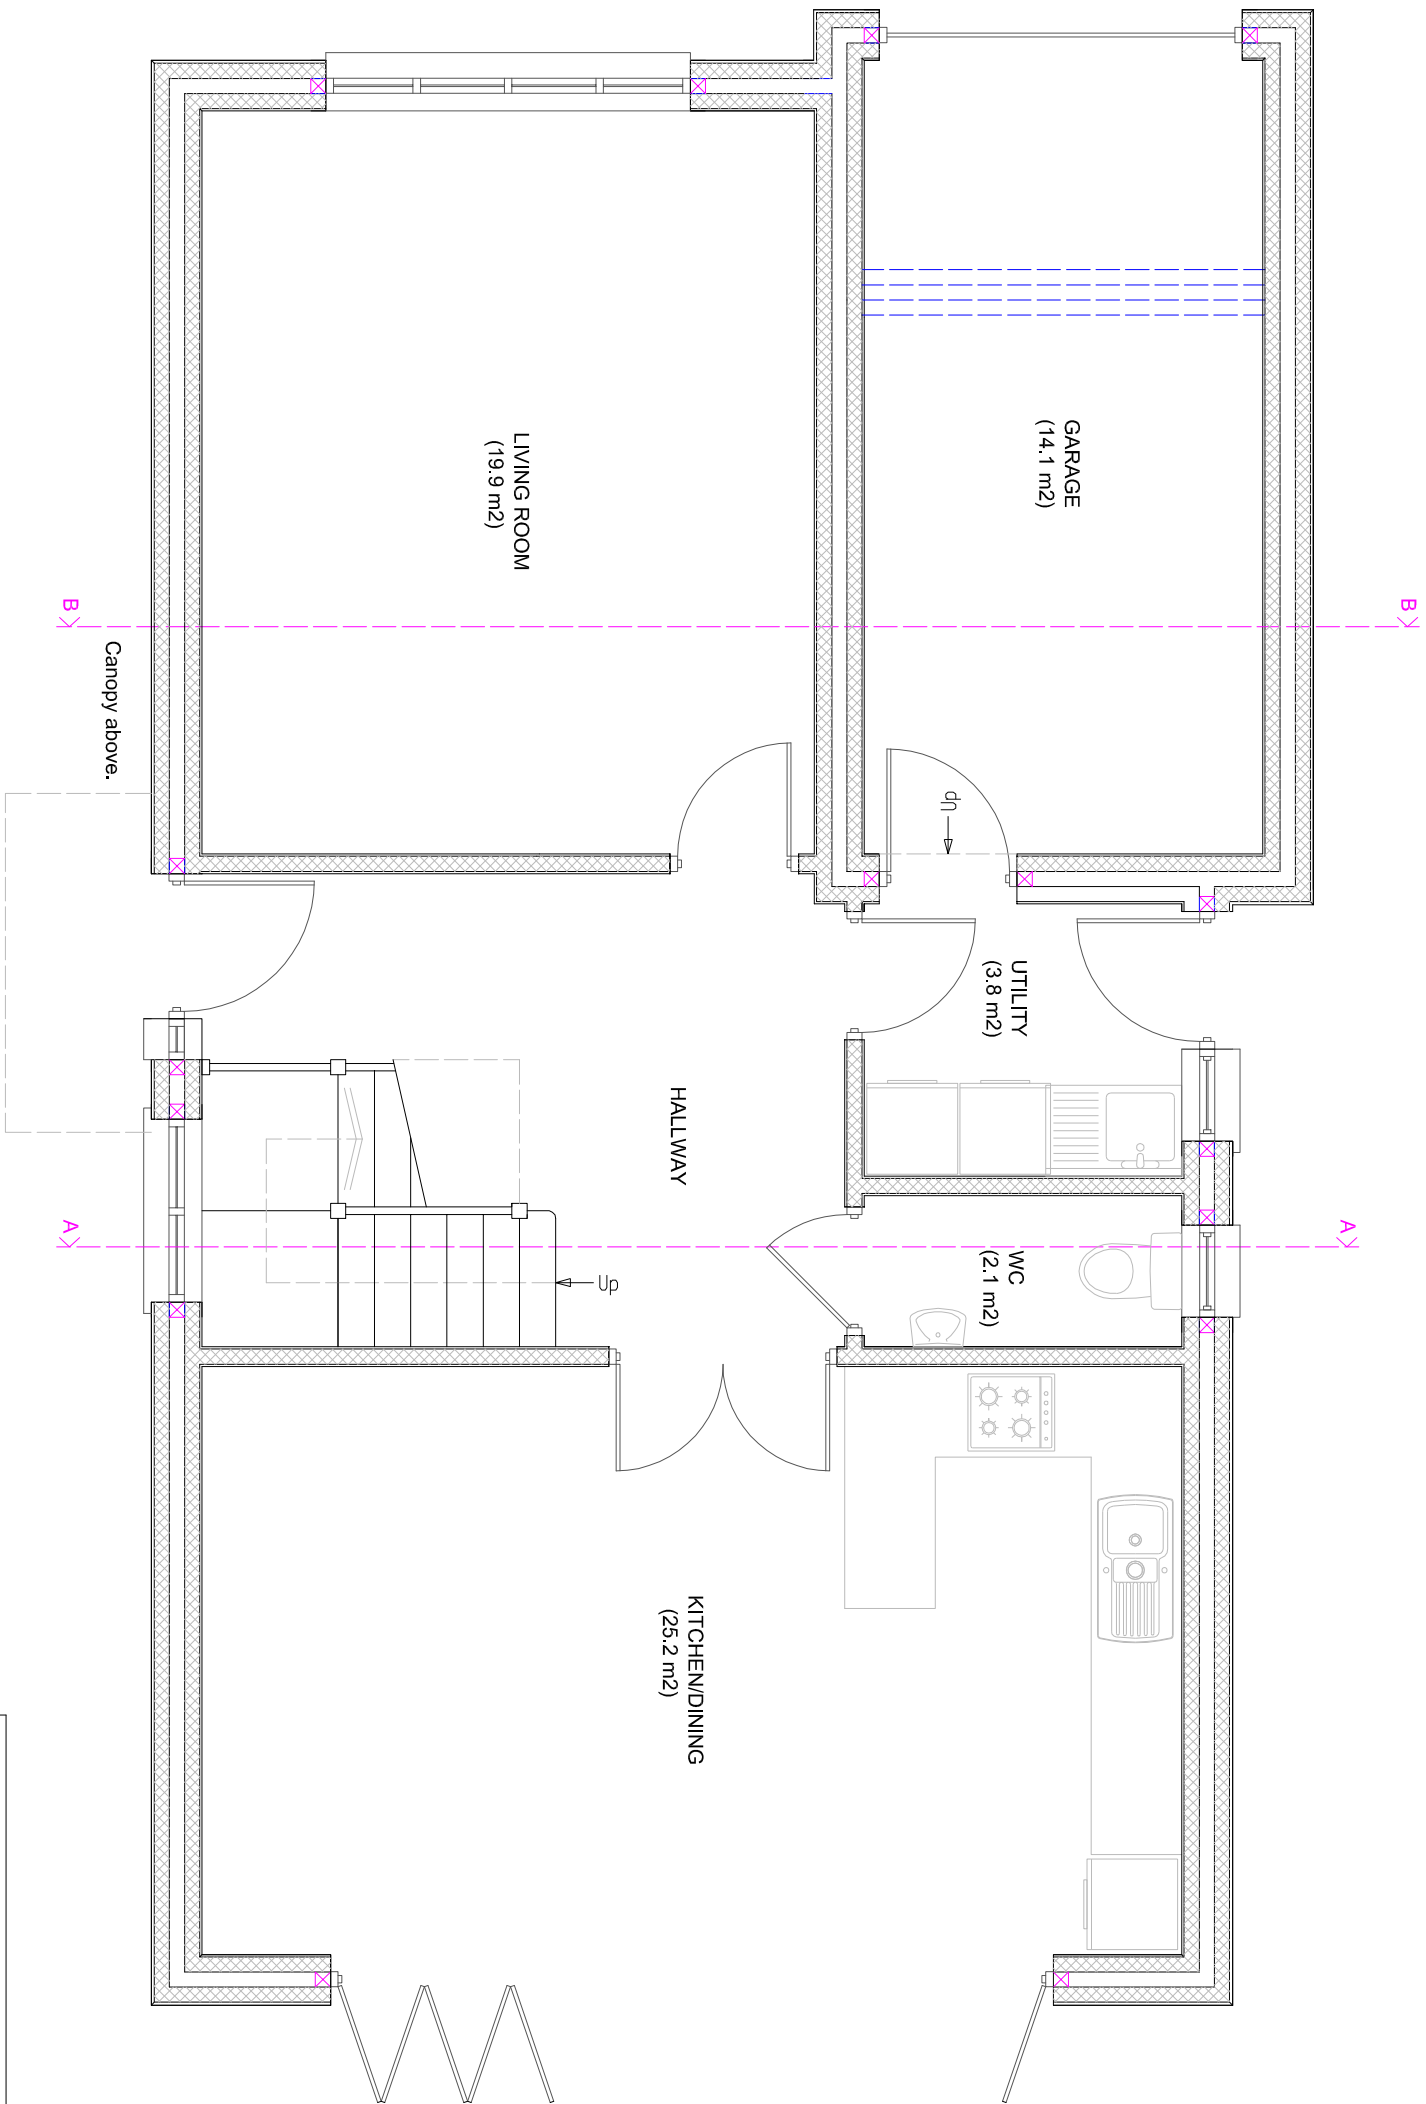

PROPOSED GROUND FLOOR PLAN

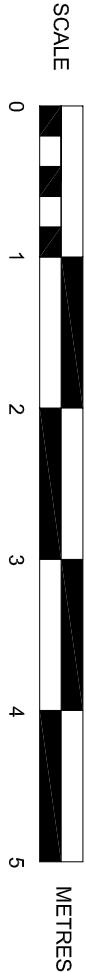

SUSSEX BUILDING CONSULTANCY LIMITED

2 SECOND AVENUE, FELPHAM,
BOGNOR REGIS, WEST SUSSEX.

SCALE - 1/50 REV - G DATE - 25/04/2018

partner

LABC

3 NORTHCOTE ROAD

BOGNOR REGIS

PO21 5LZ

TEL/FAX - (01243) 861379

ARUN DISTRICT COUNCIL FP/109/18/NMA