



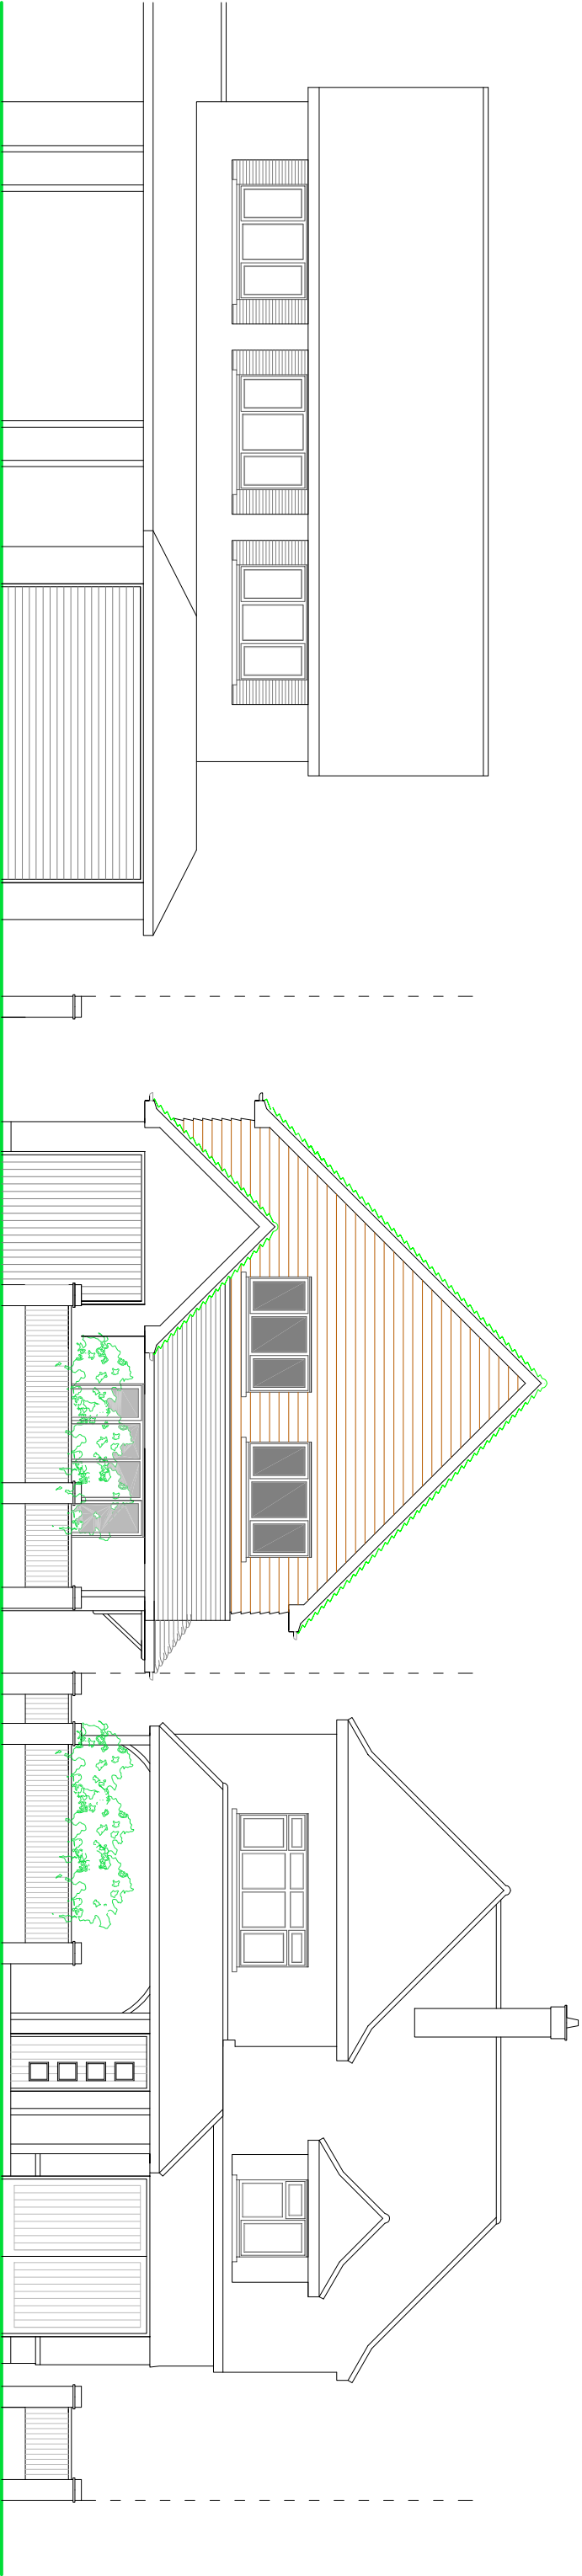

SCALE

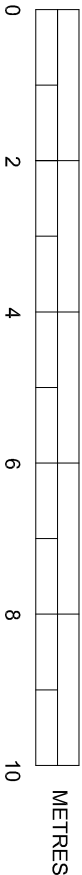

PROPOSED STREET ELEVATION

SUSSEX BUILDING CONSULTANCY LIMITED

2 SECOND AVENUE, FELPHAM,
BOGNOR REGIS, WEST SUSSEX.

SCALE - 1/100 REV - B DATE - 03/05/2018



partner
LABC

3 NORTHCOOTE ROAD
BOGNOR REGIS
PO21 9LZ
TEL - (01243) 861379