
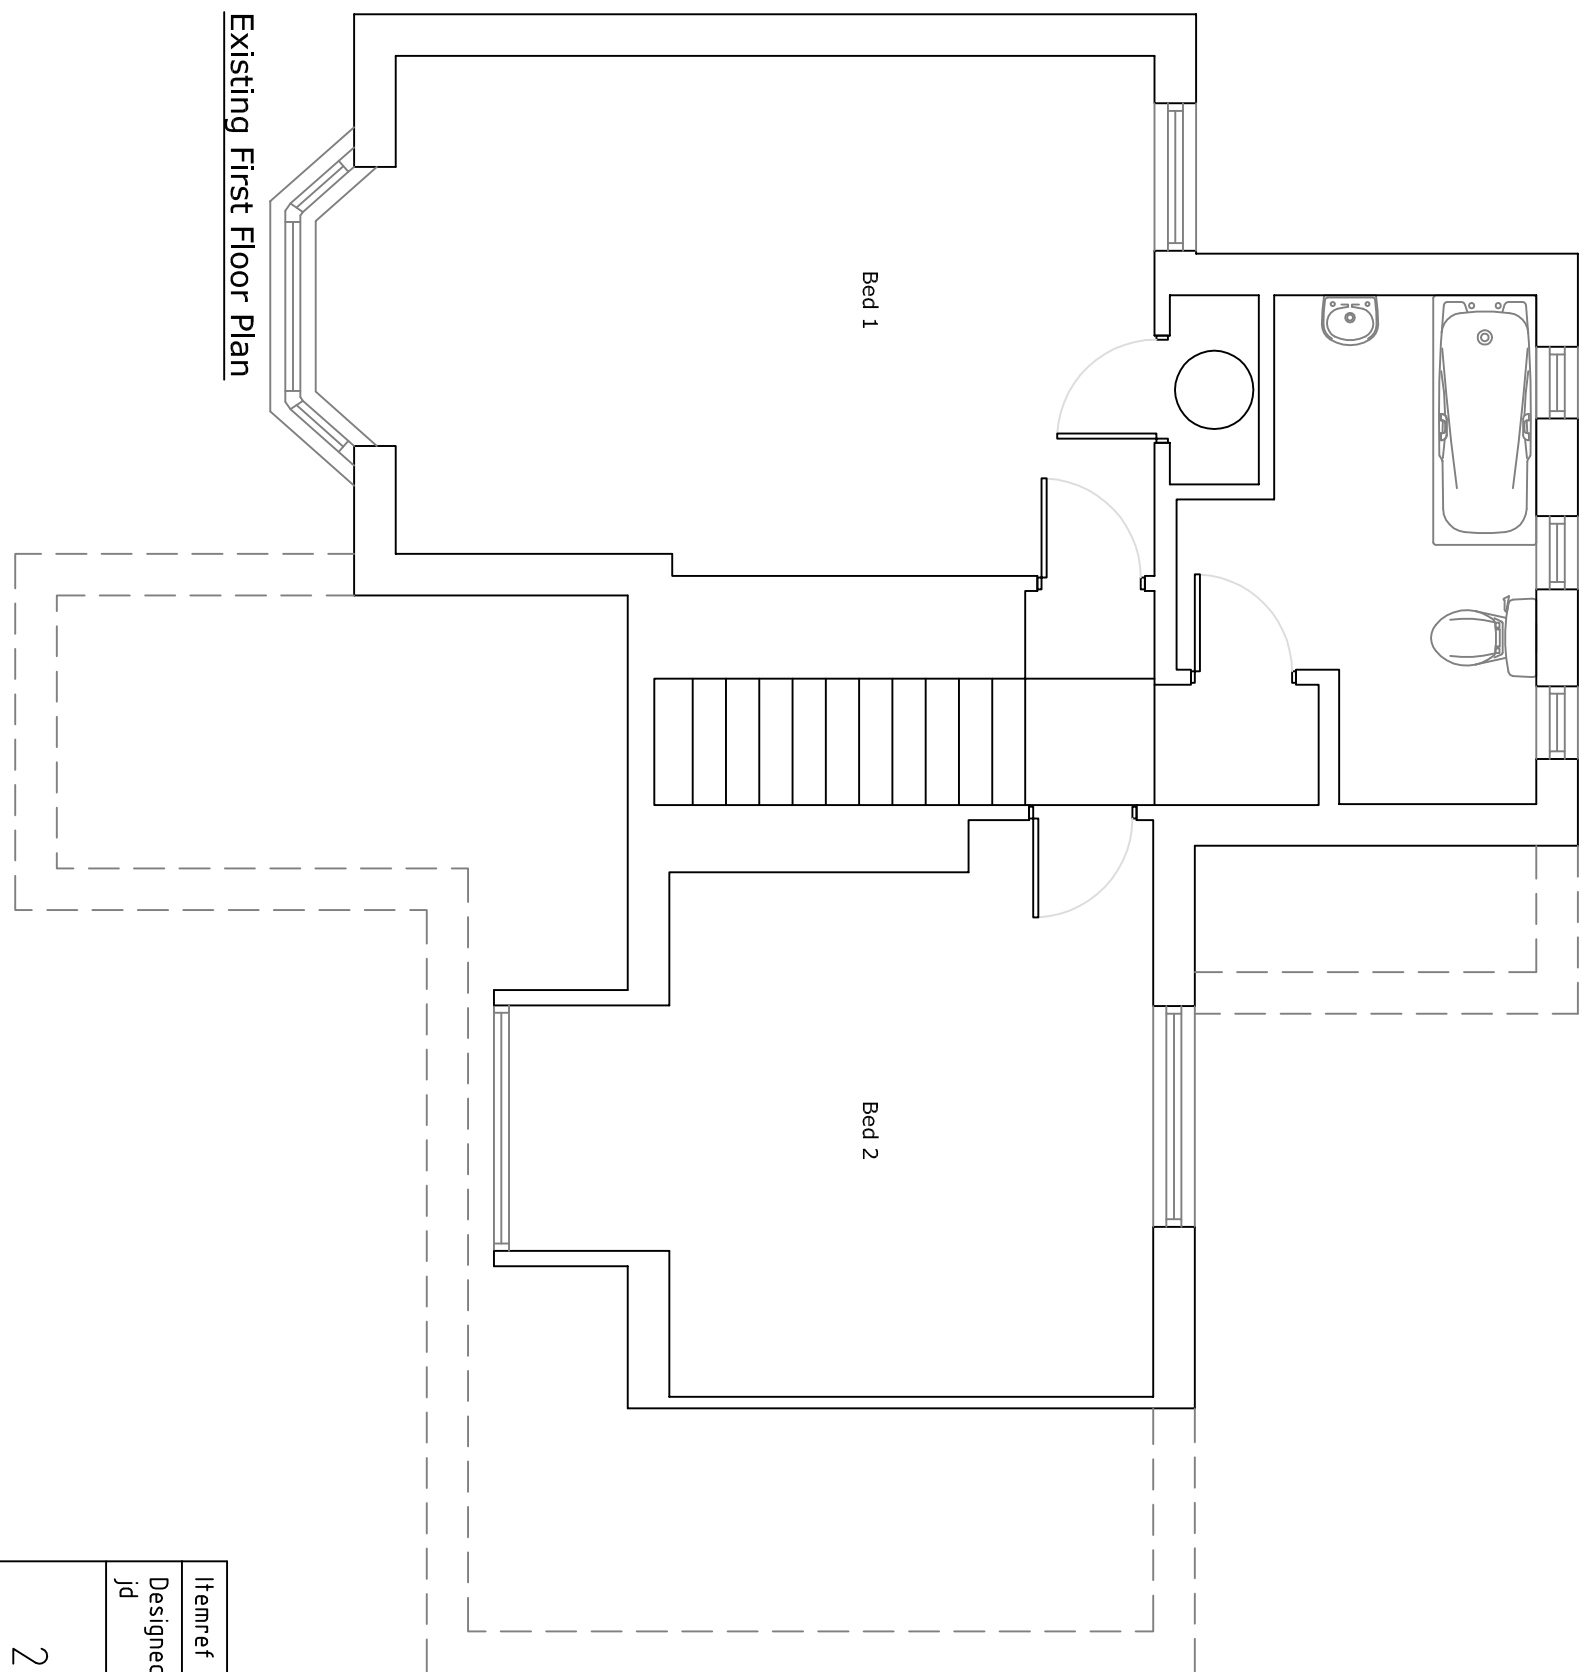
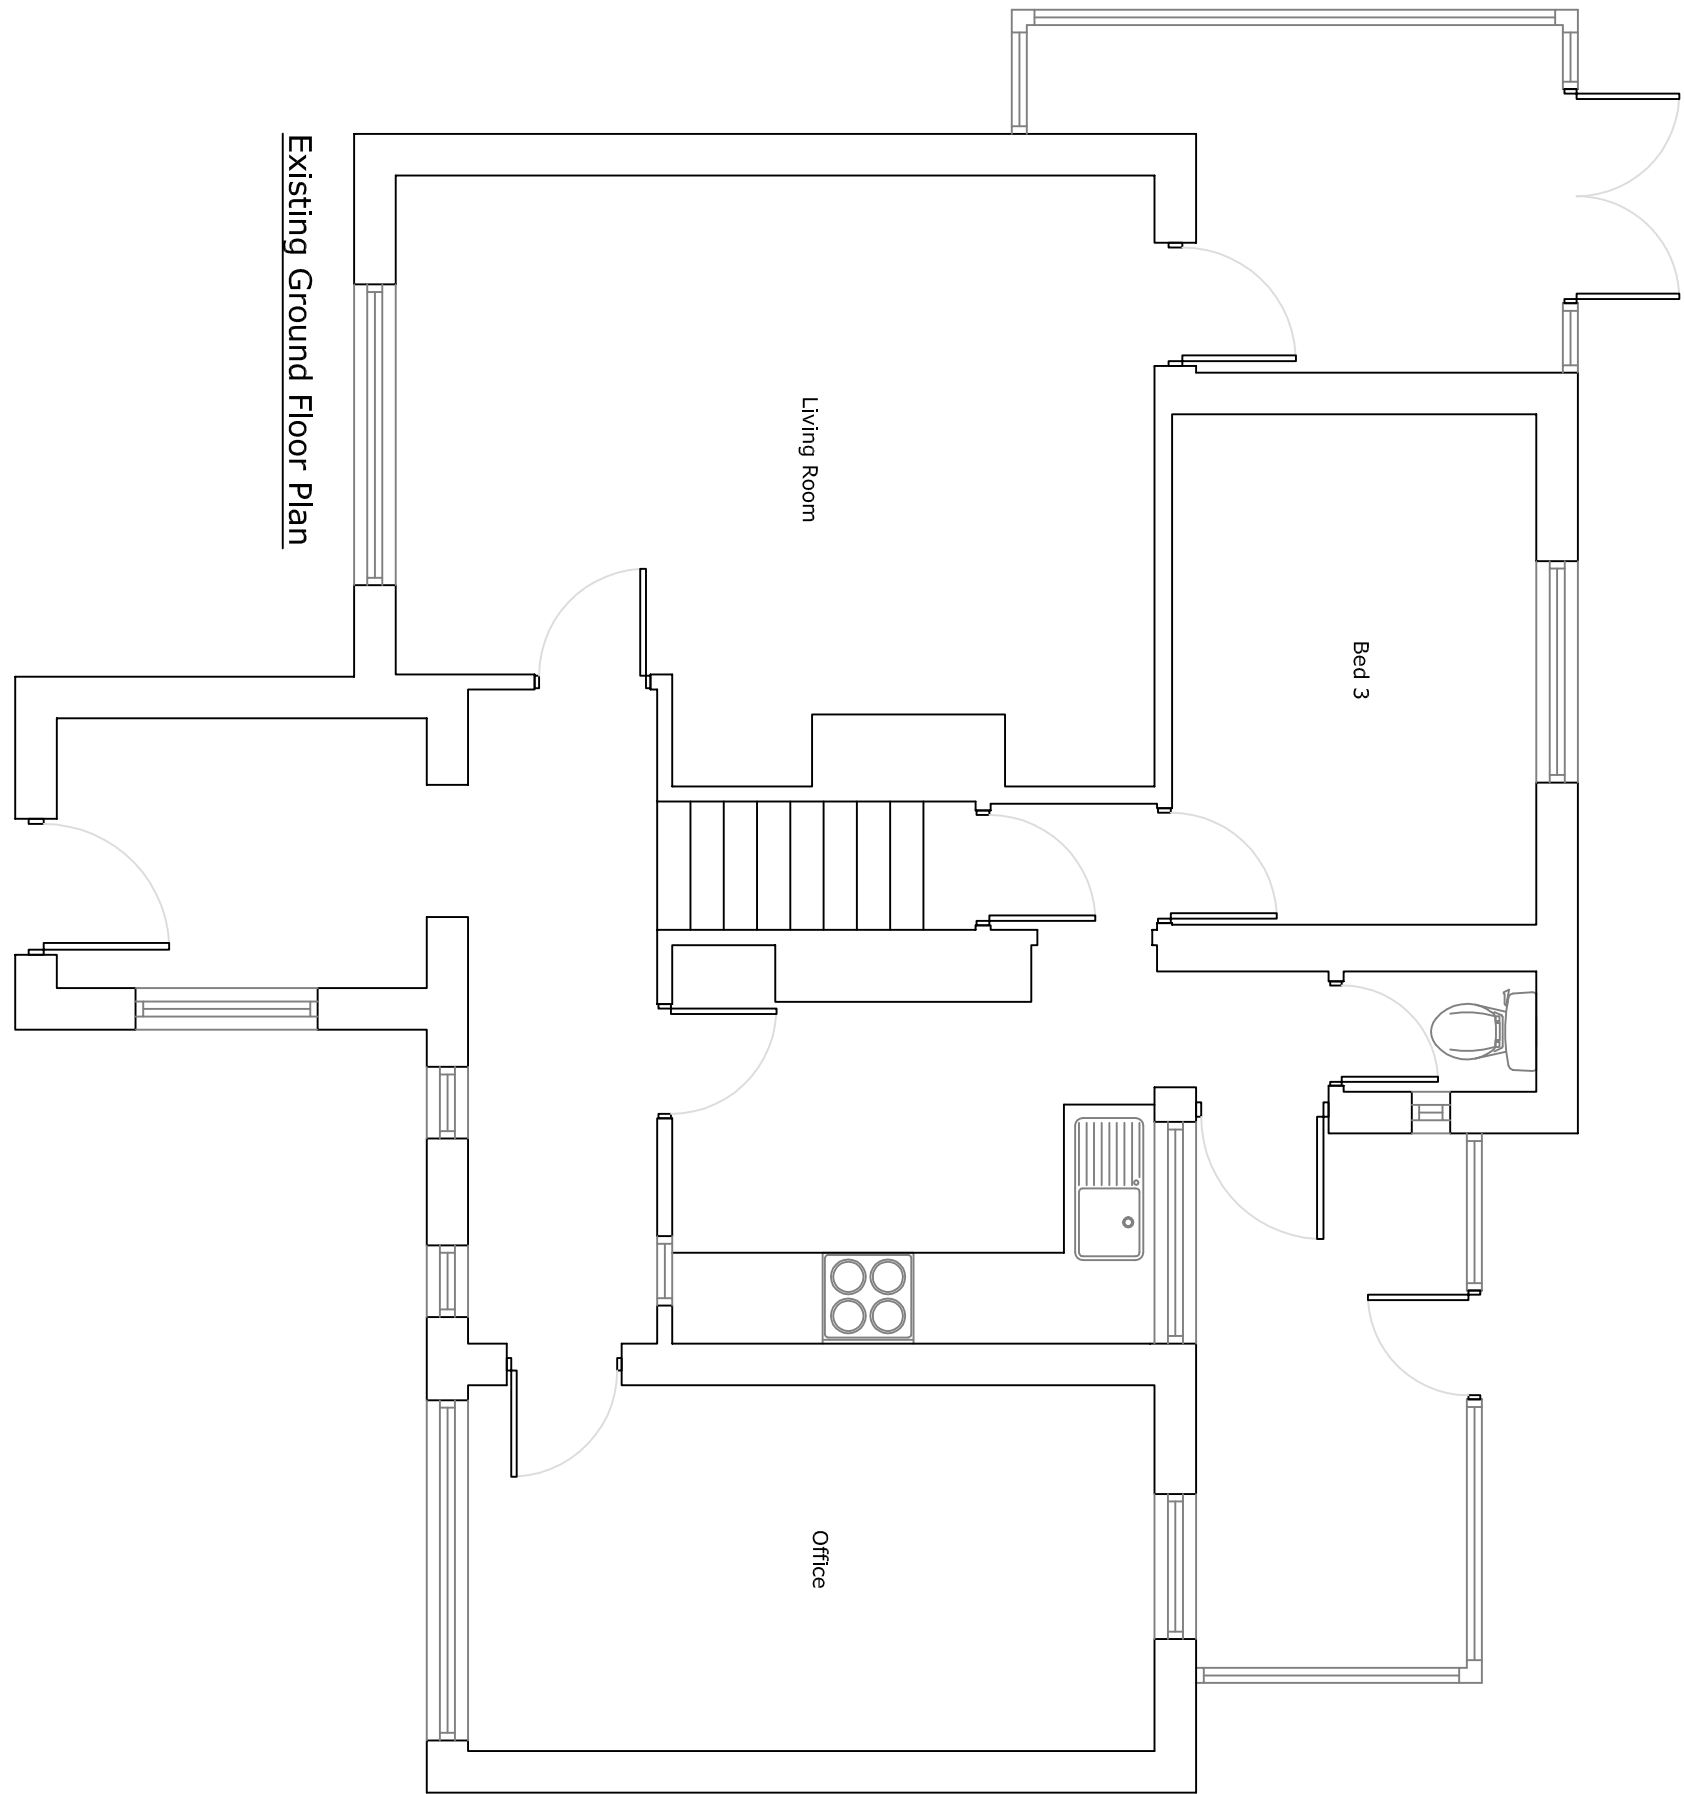
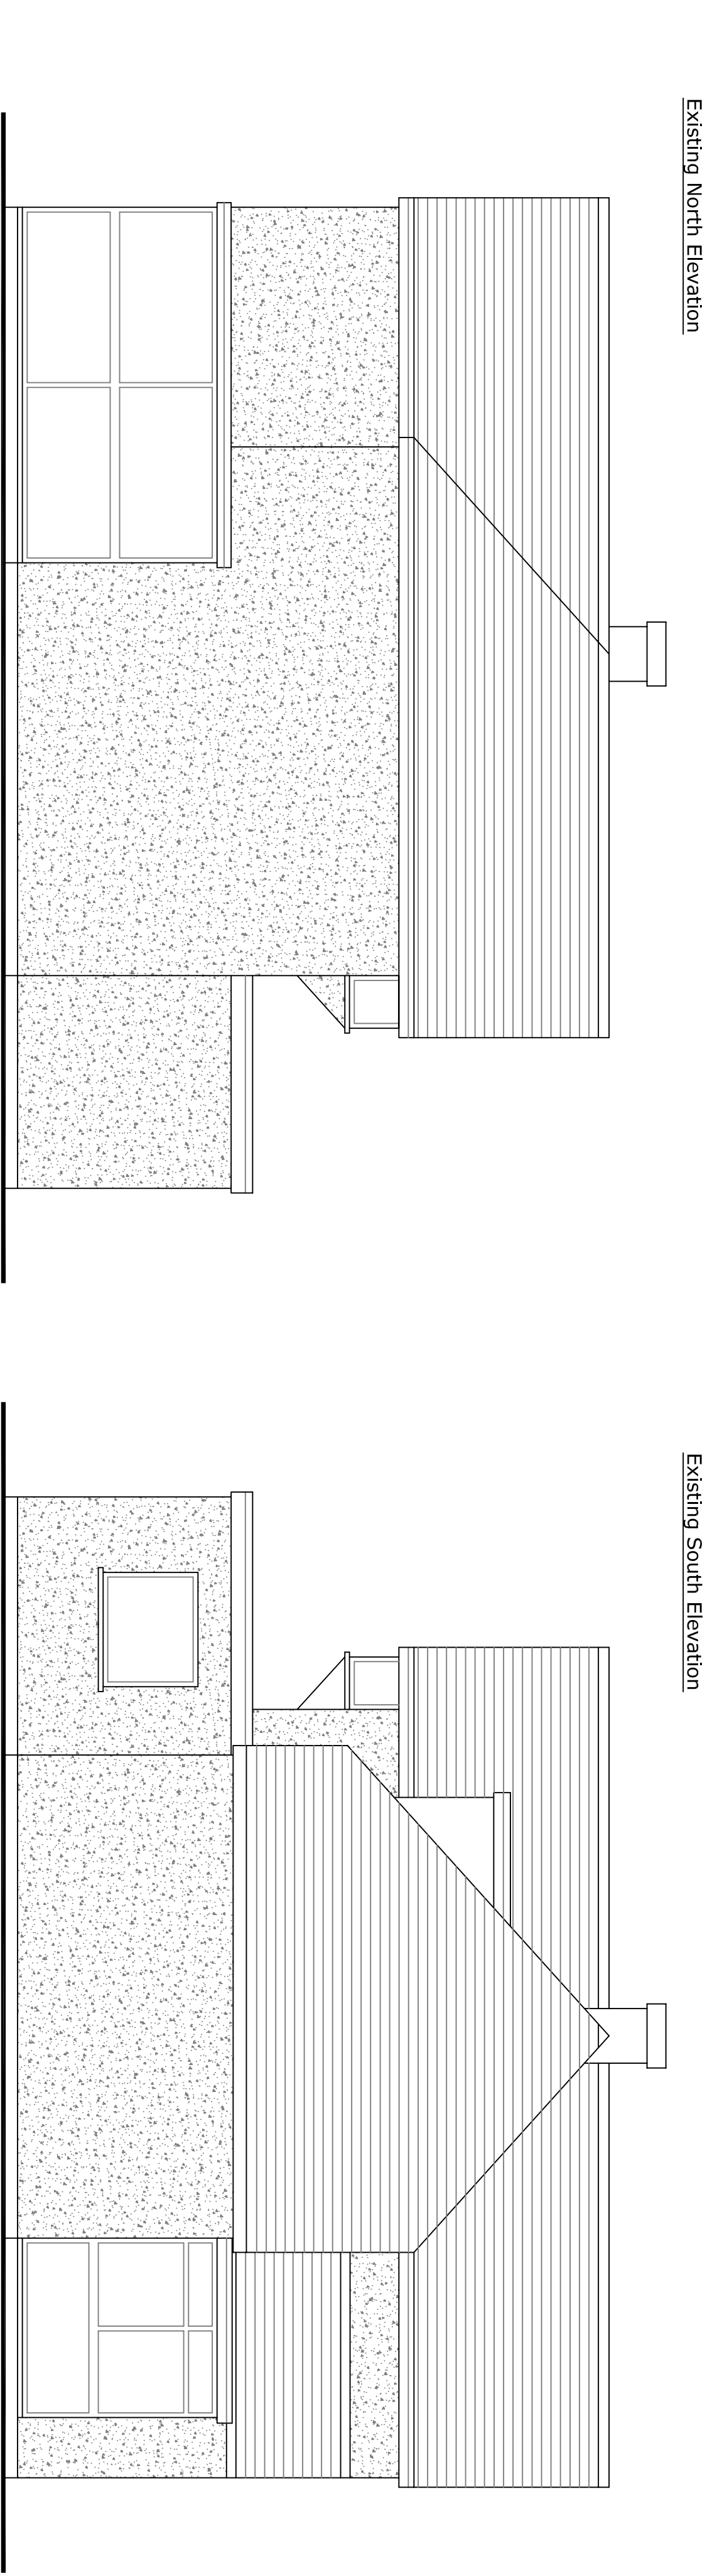


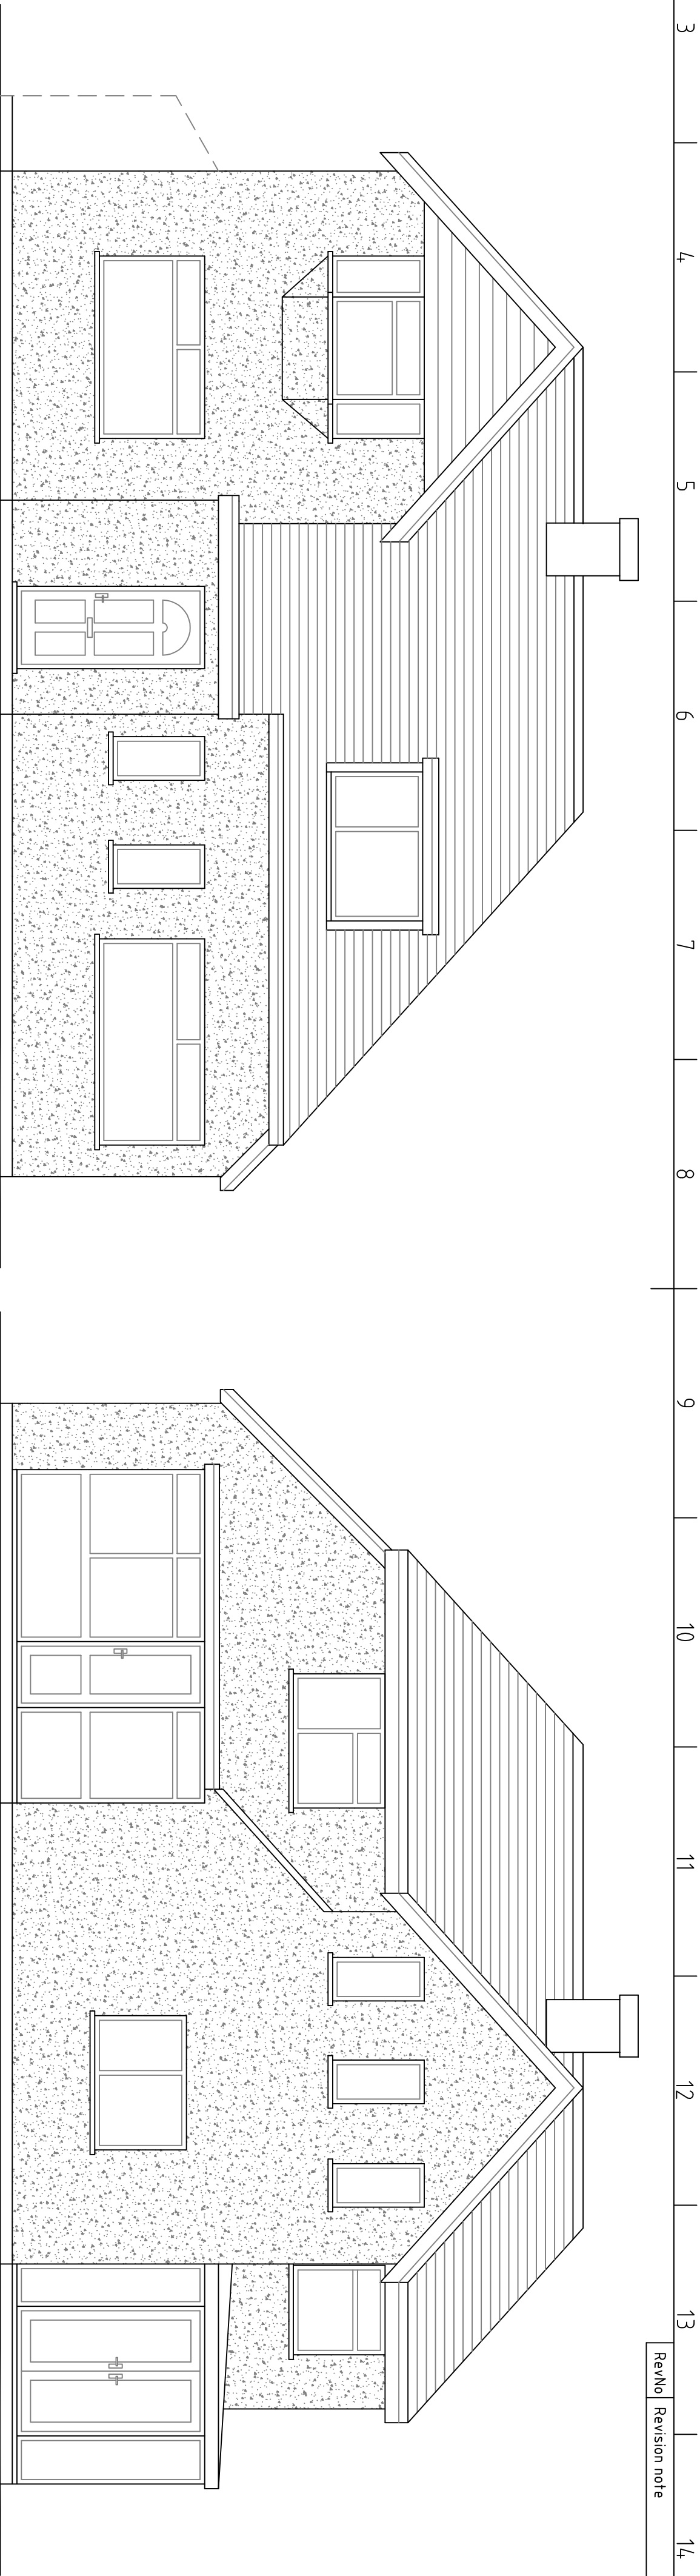

Itemref	Quantity	Title/Name, designation, material, dimension etc	Article No./reference
Designed by	Checked by	Approved by - date	Date
24, New Barn Lane			November 2017
		Proposed Extensions	Scale
	01		1:50
			Sheet