


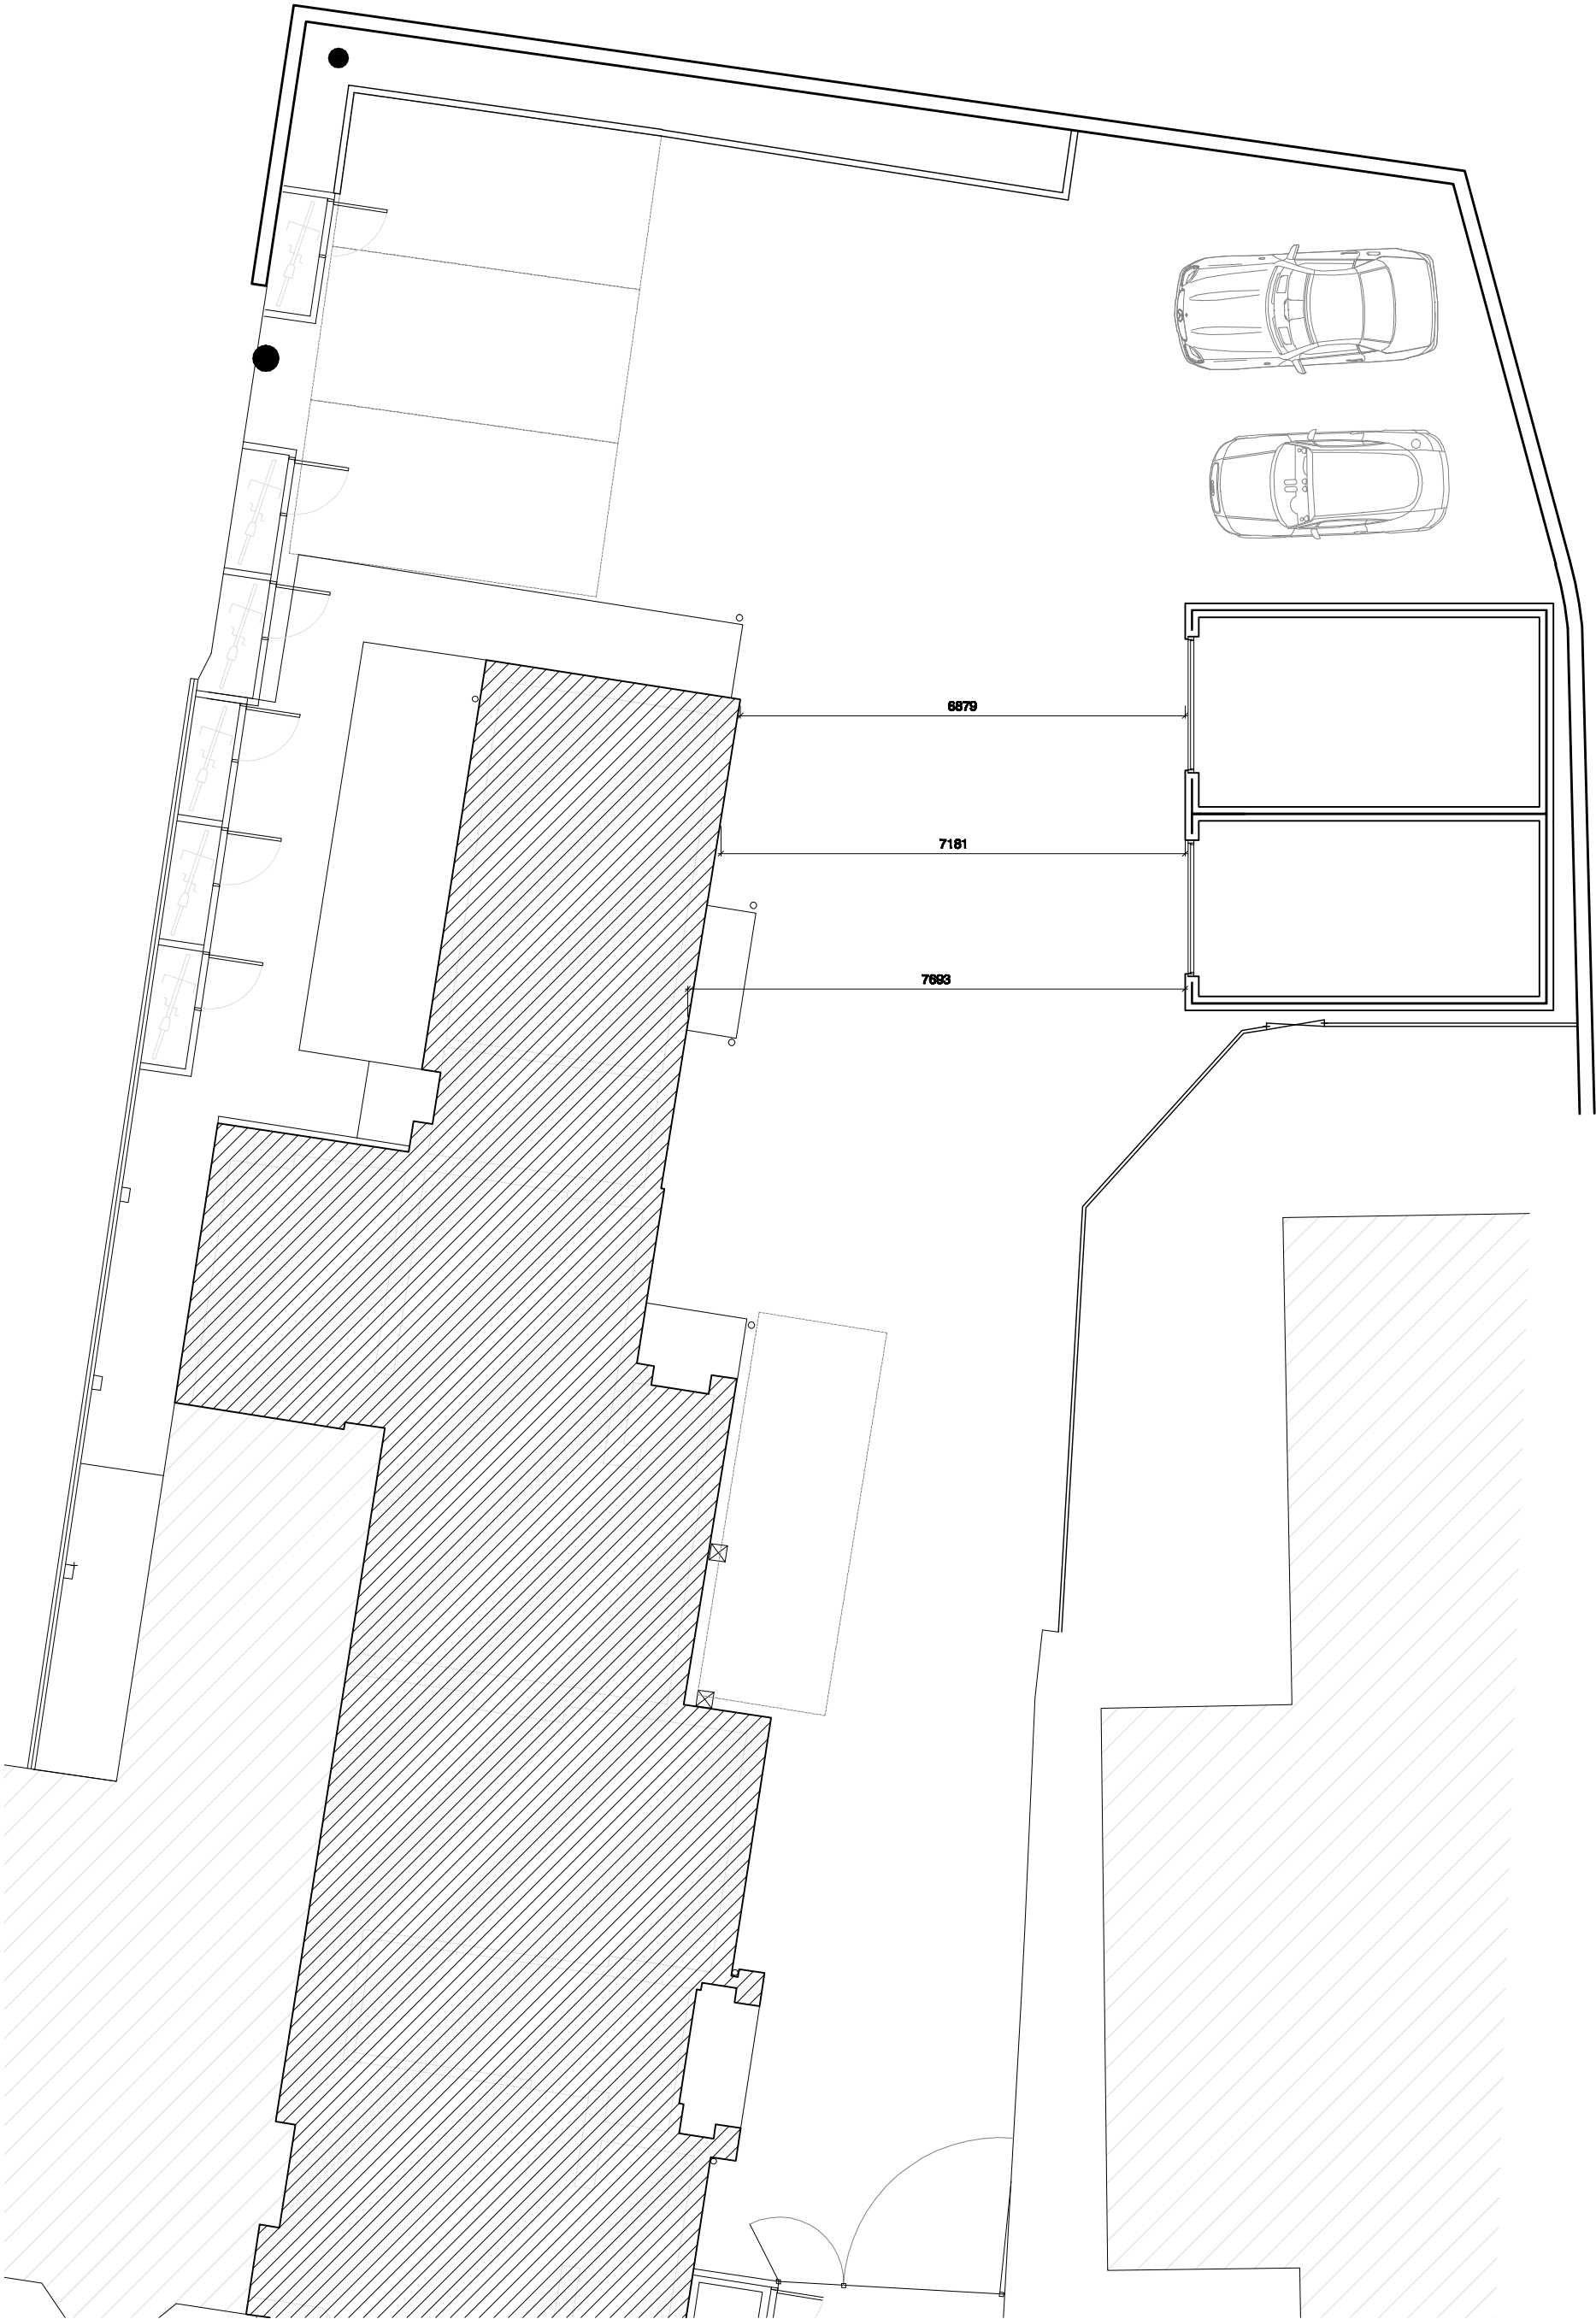

BICENTENNIAL BUILDING, SOUTHERN GATE, CHESTER
WEST SUSSEX PO19 8EZ
Tel: 01243 774748

Drawing title

Garage Layout

Scale @ A3

1:100

© Copyright : Miller Hughes Associates Ltd

Client

Mill Rythe Holiday Resort LLP

Job title

Tower House,
Havelock Close Bognor

Drawn

NB

Date

02/09/08

Job N°.

07094

Drawing N°.

SK020908-01

Rev.

Status

PRELIMINARY DRAWING