


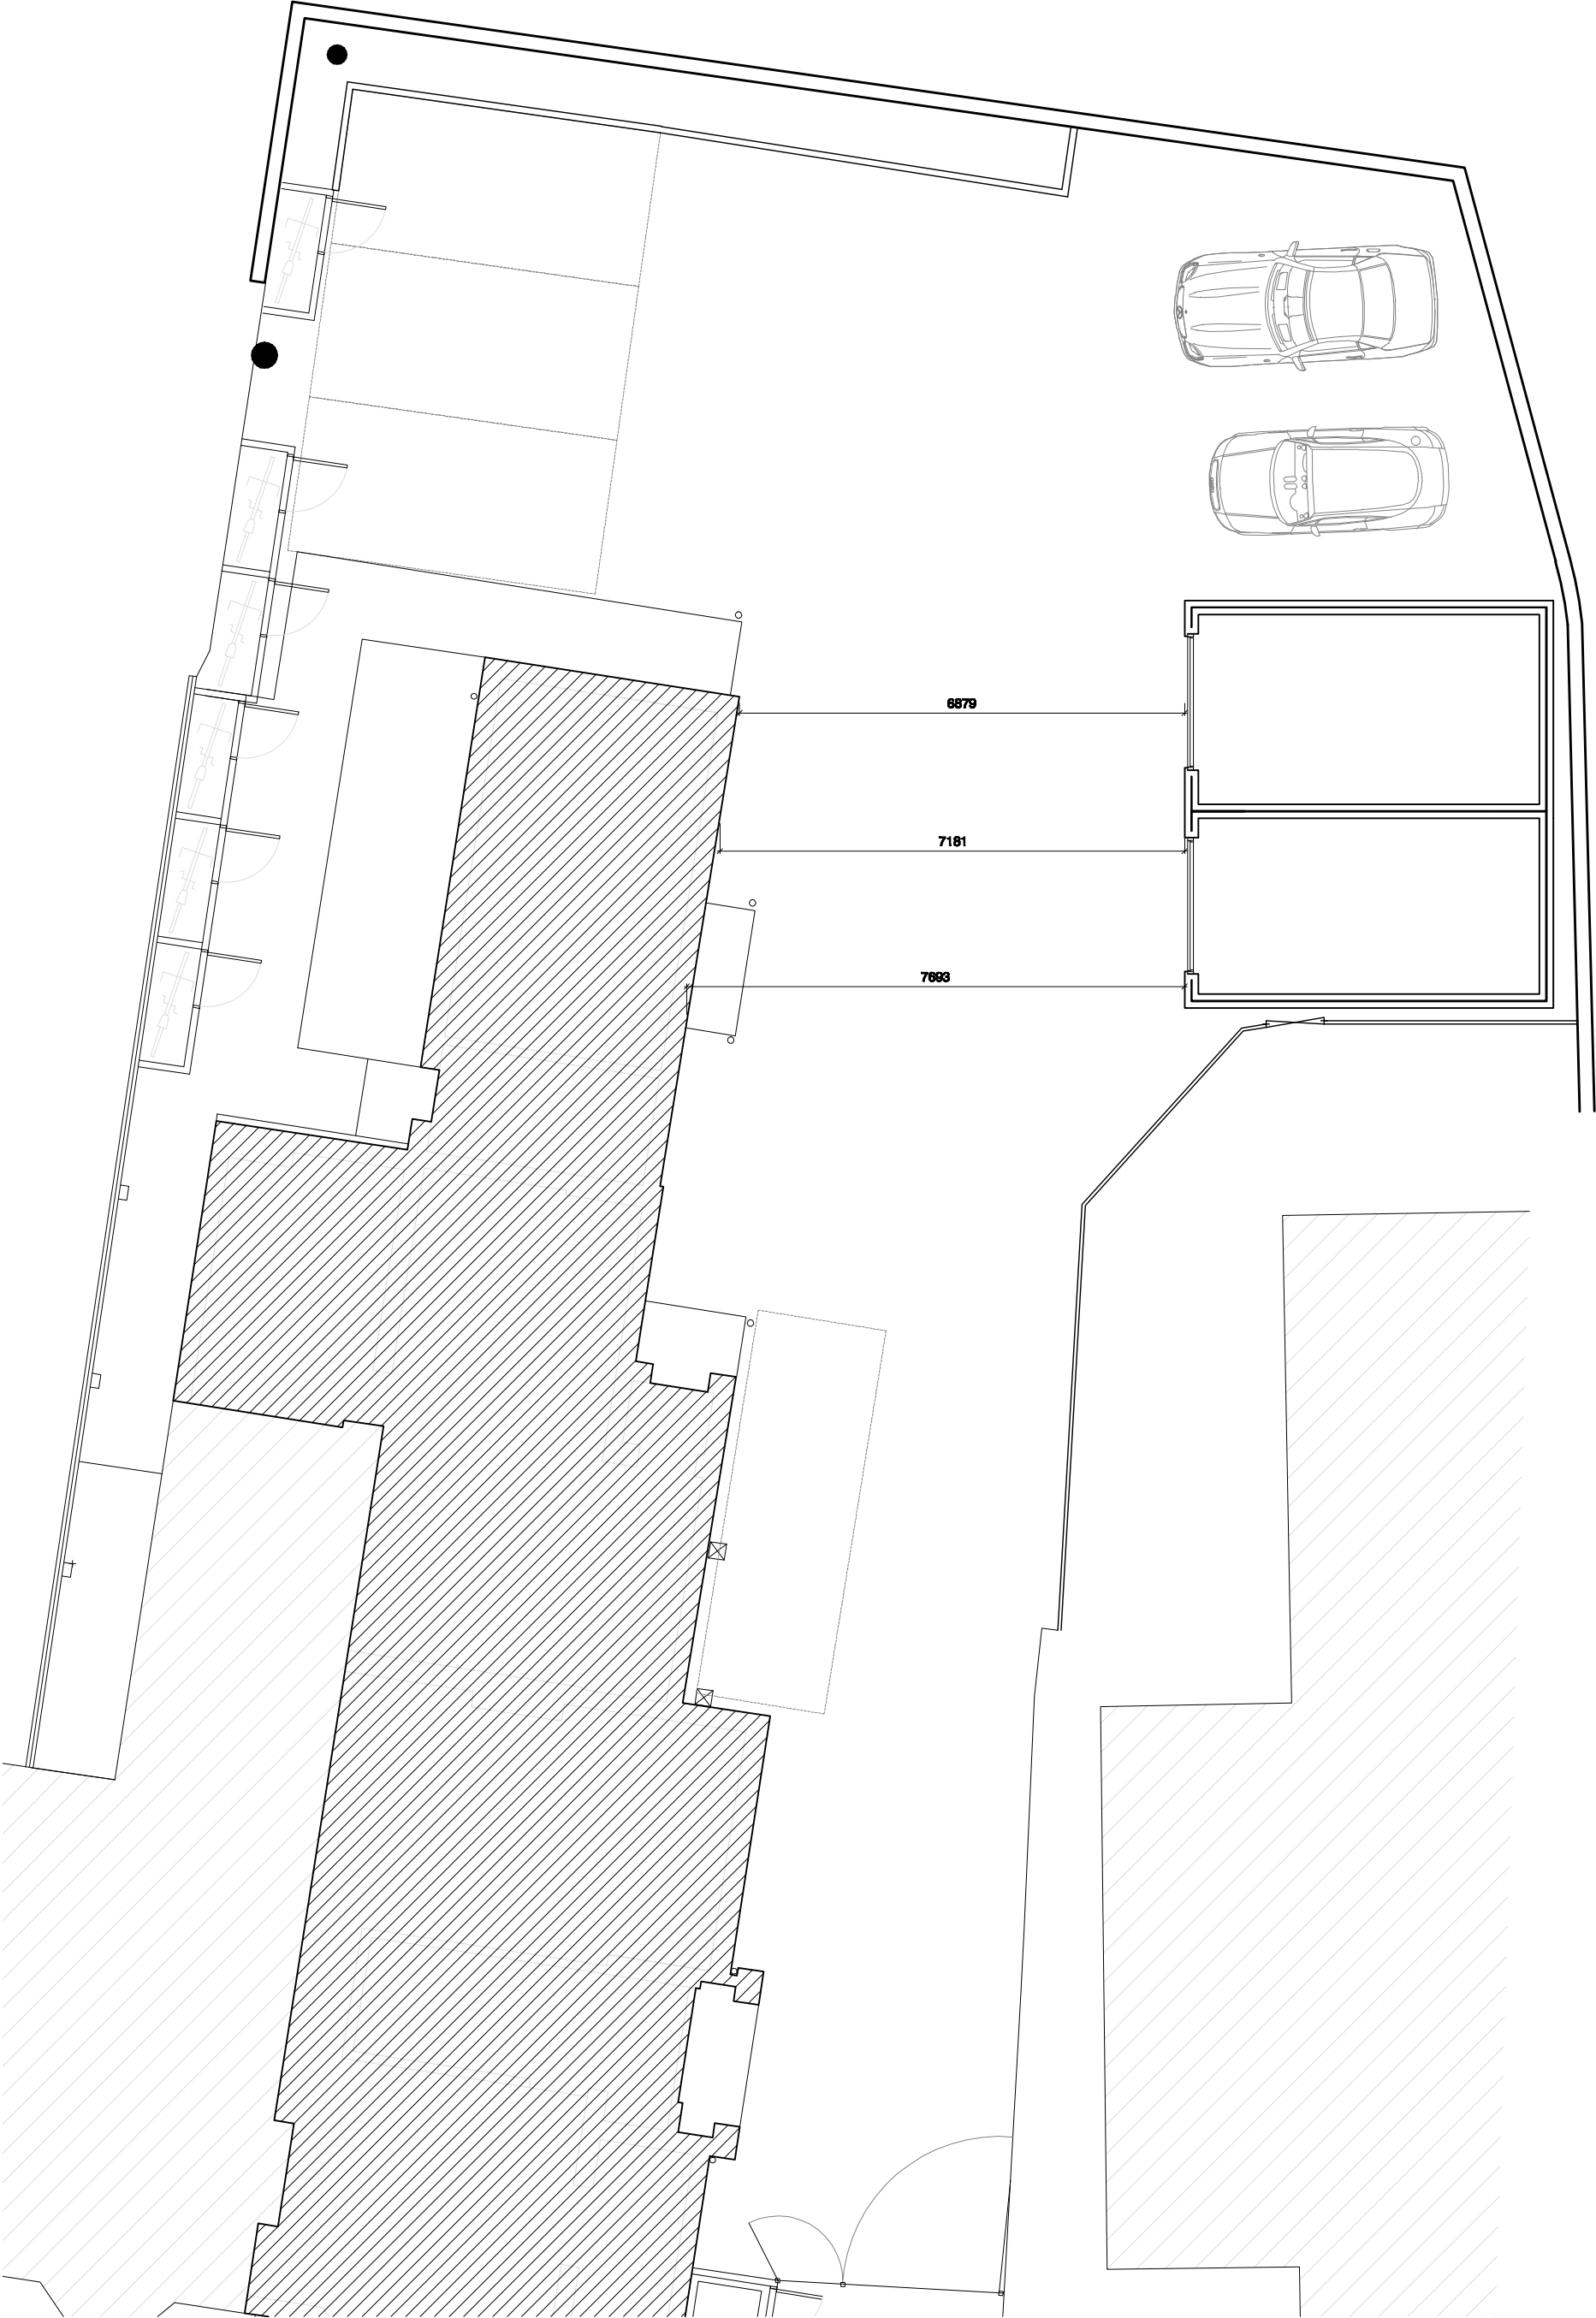

M

H

MILLER HUGHES

associates ltd.

BICENTENNIAL BUILDING, SOUTHERN GATE, CHESTER

WEST SUSSEX PO19 8EZ

Tel: 01243 774748

Drawing title	Garage Layout	
Scale @ A3	1:100	© Copyright : Miller Hughes Associates Ltd

Client	Mill Rythe Holiday Resort LLP
Job title	Tower House, Havelock Close Bognor

Drawn	NB	Date	02/09/08
Job N°.	07094	Drawing N°.	SK020908-01
Status	PRELIMINARY DRAWING		