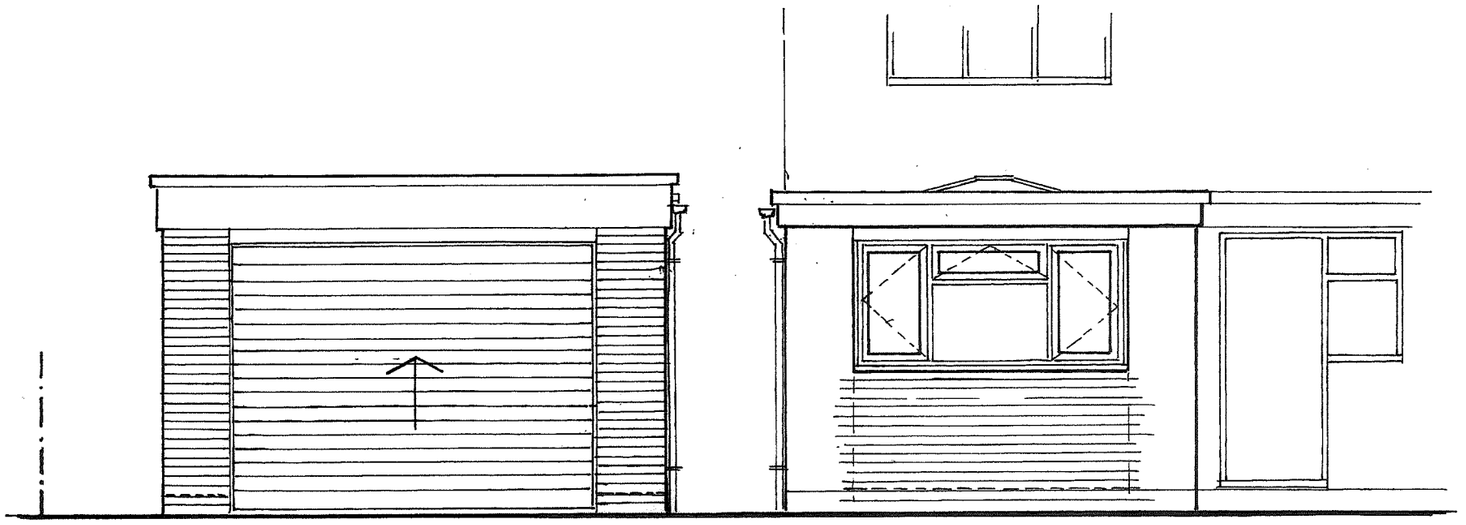

FRONT ELEVATION — AS PROPOSED 1:50

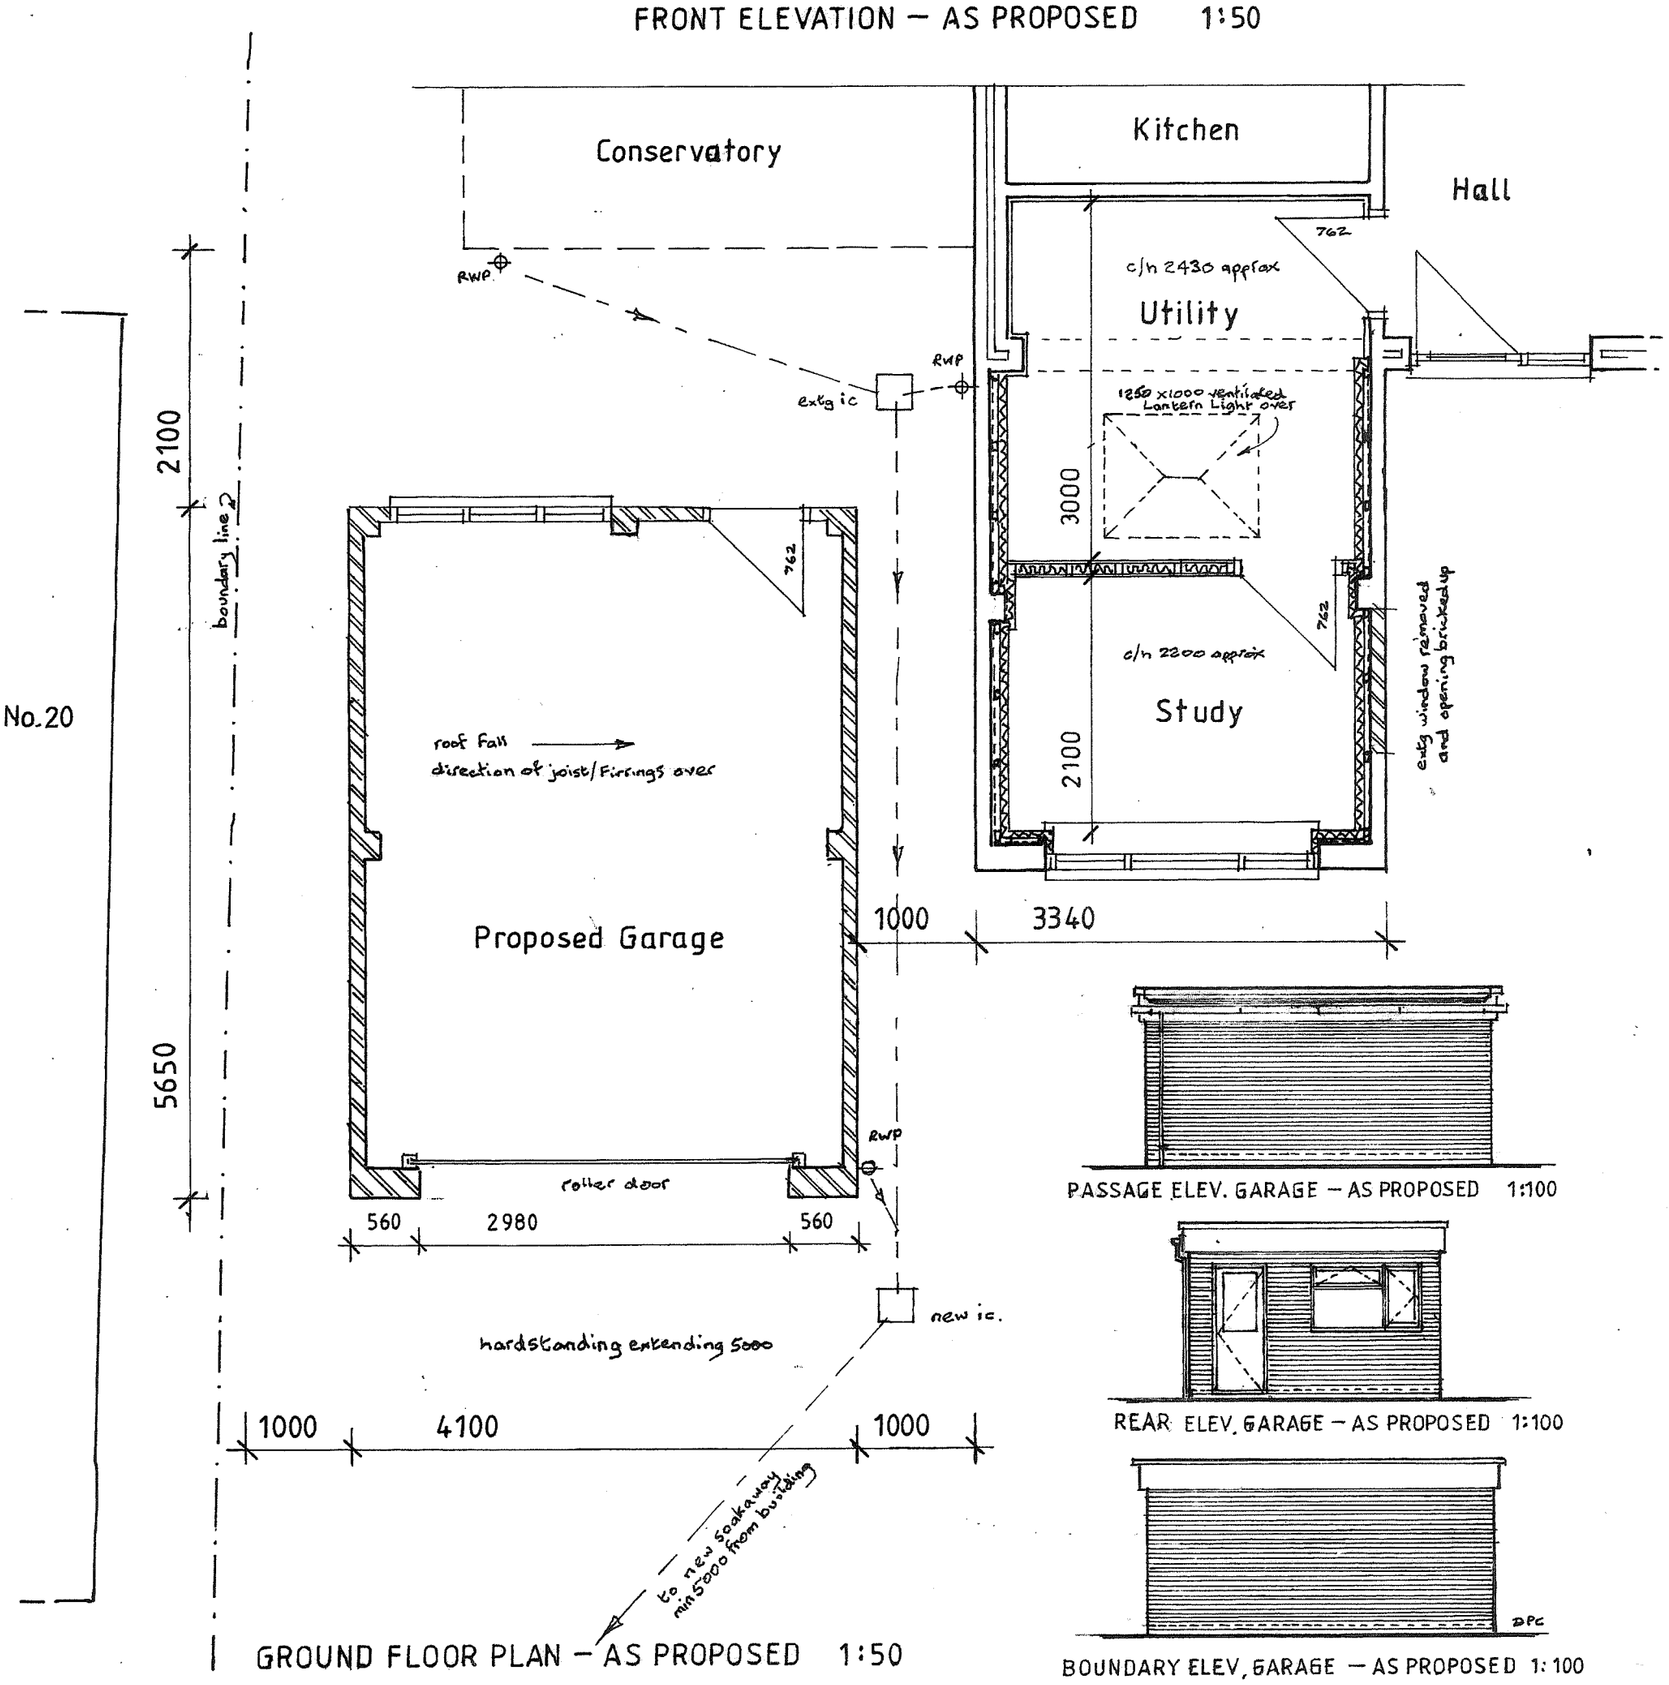

GROUND FLOOR PLAN — AS PROPOSED 1:50

PASSAGE ELEV. GARAGE — AS PROPOSED 1:100

REAR ELEV. GARAGE — AS PROPOSED 1:100

BOUNDARY ELEV. GARAGE — AS PROPOSED 1:100

PROPOSED NEW GARAGE and EXISTING GARAGE CONVERSION
for: MR and MRS M. KAVALLIEROU, 18A NEW BARN LANE, FELPHAM

scale (A3) 1:100, 1:50

date September 2017

dwg.no. CONS/73/2 of 2

revision A

ARUN DISTRICT COUNCIL FP/10/18/HH